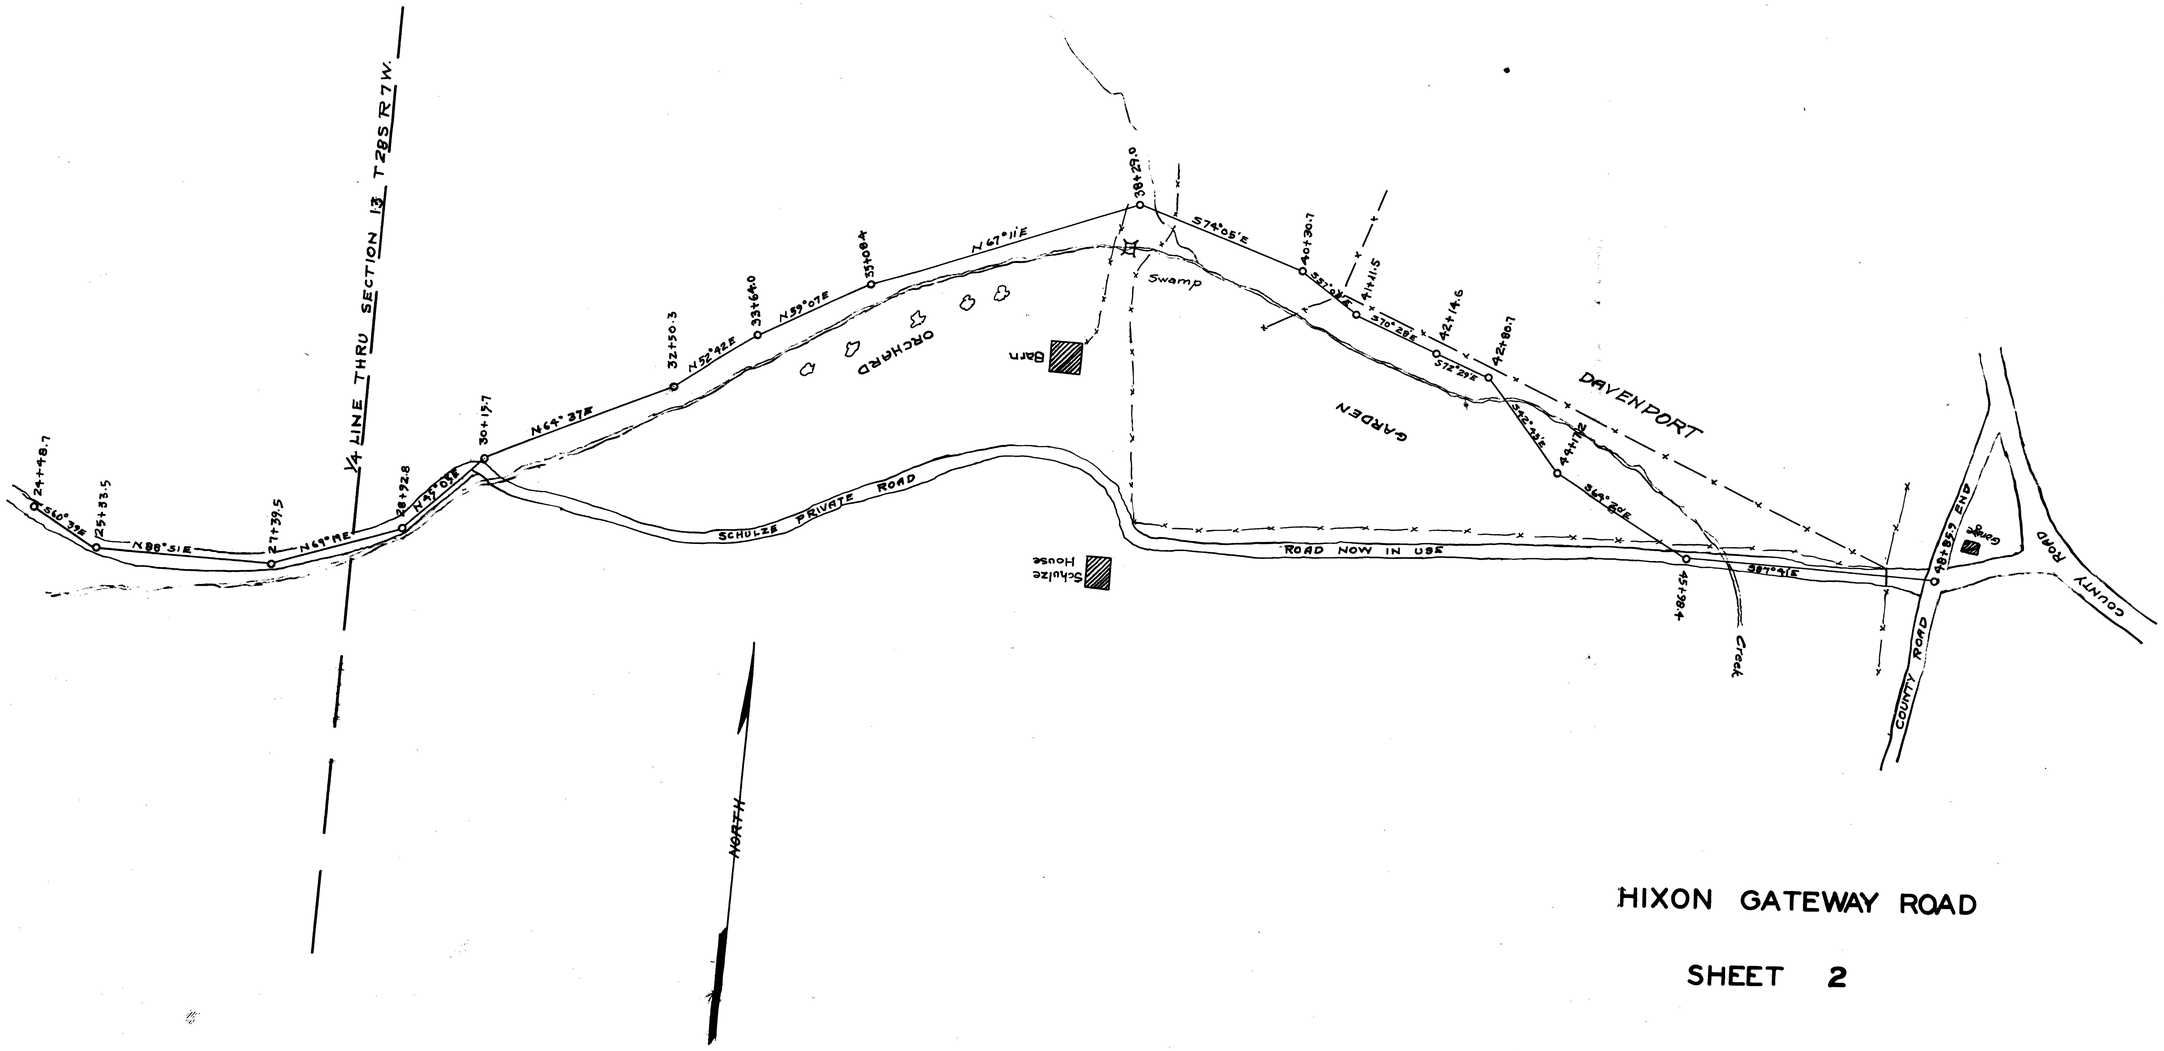

HIXON GATEWAY ROAD

SHEET 2

FILE 4 DRAWER 13