Ben. F. Jones Irrigation Fileing
Sec. 9-10-15-16 twp. 27 S Range 6 W W.M.

B.A. Lane
Ben F. Jones
Harlan Moore
Aug. 9-1938

IN Side of Green To Be Irrigated

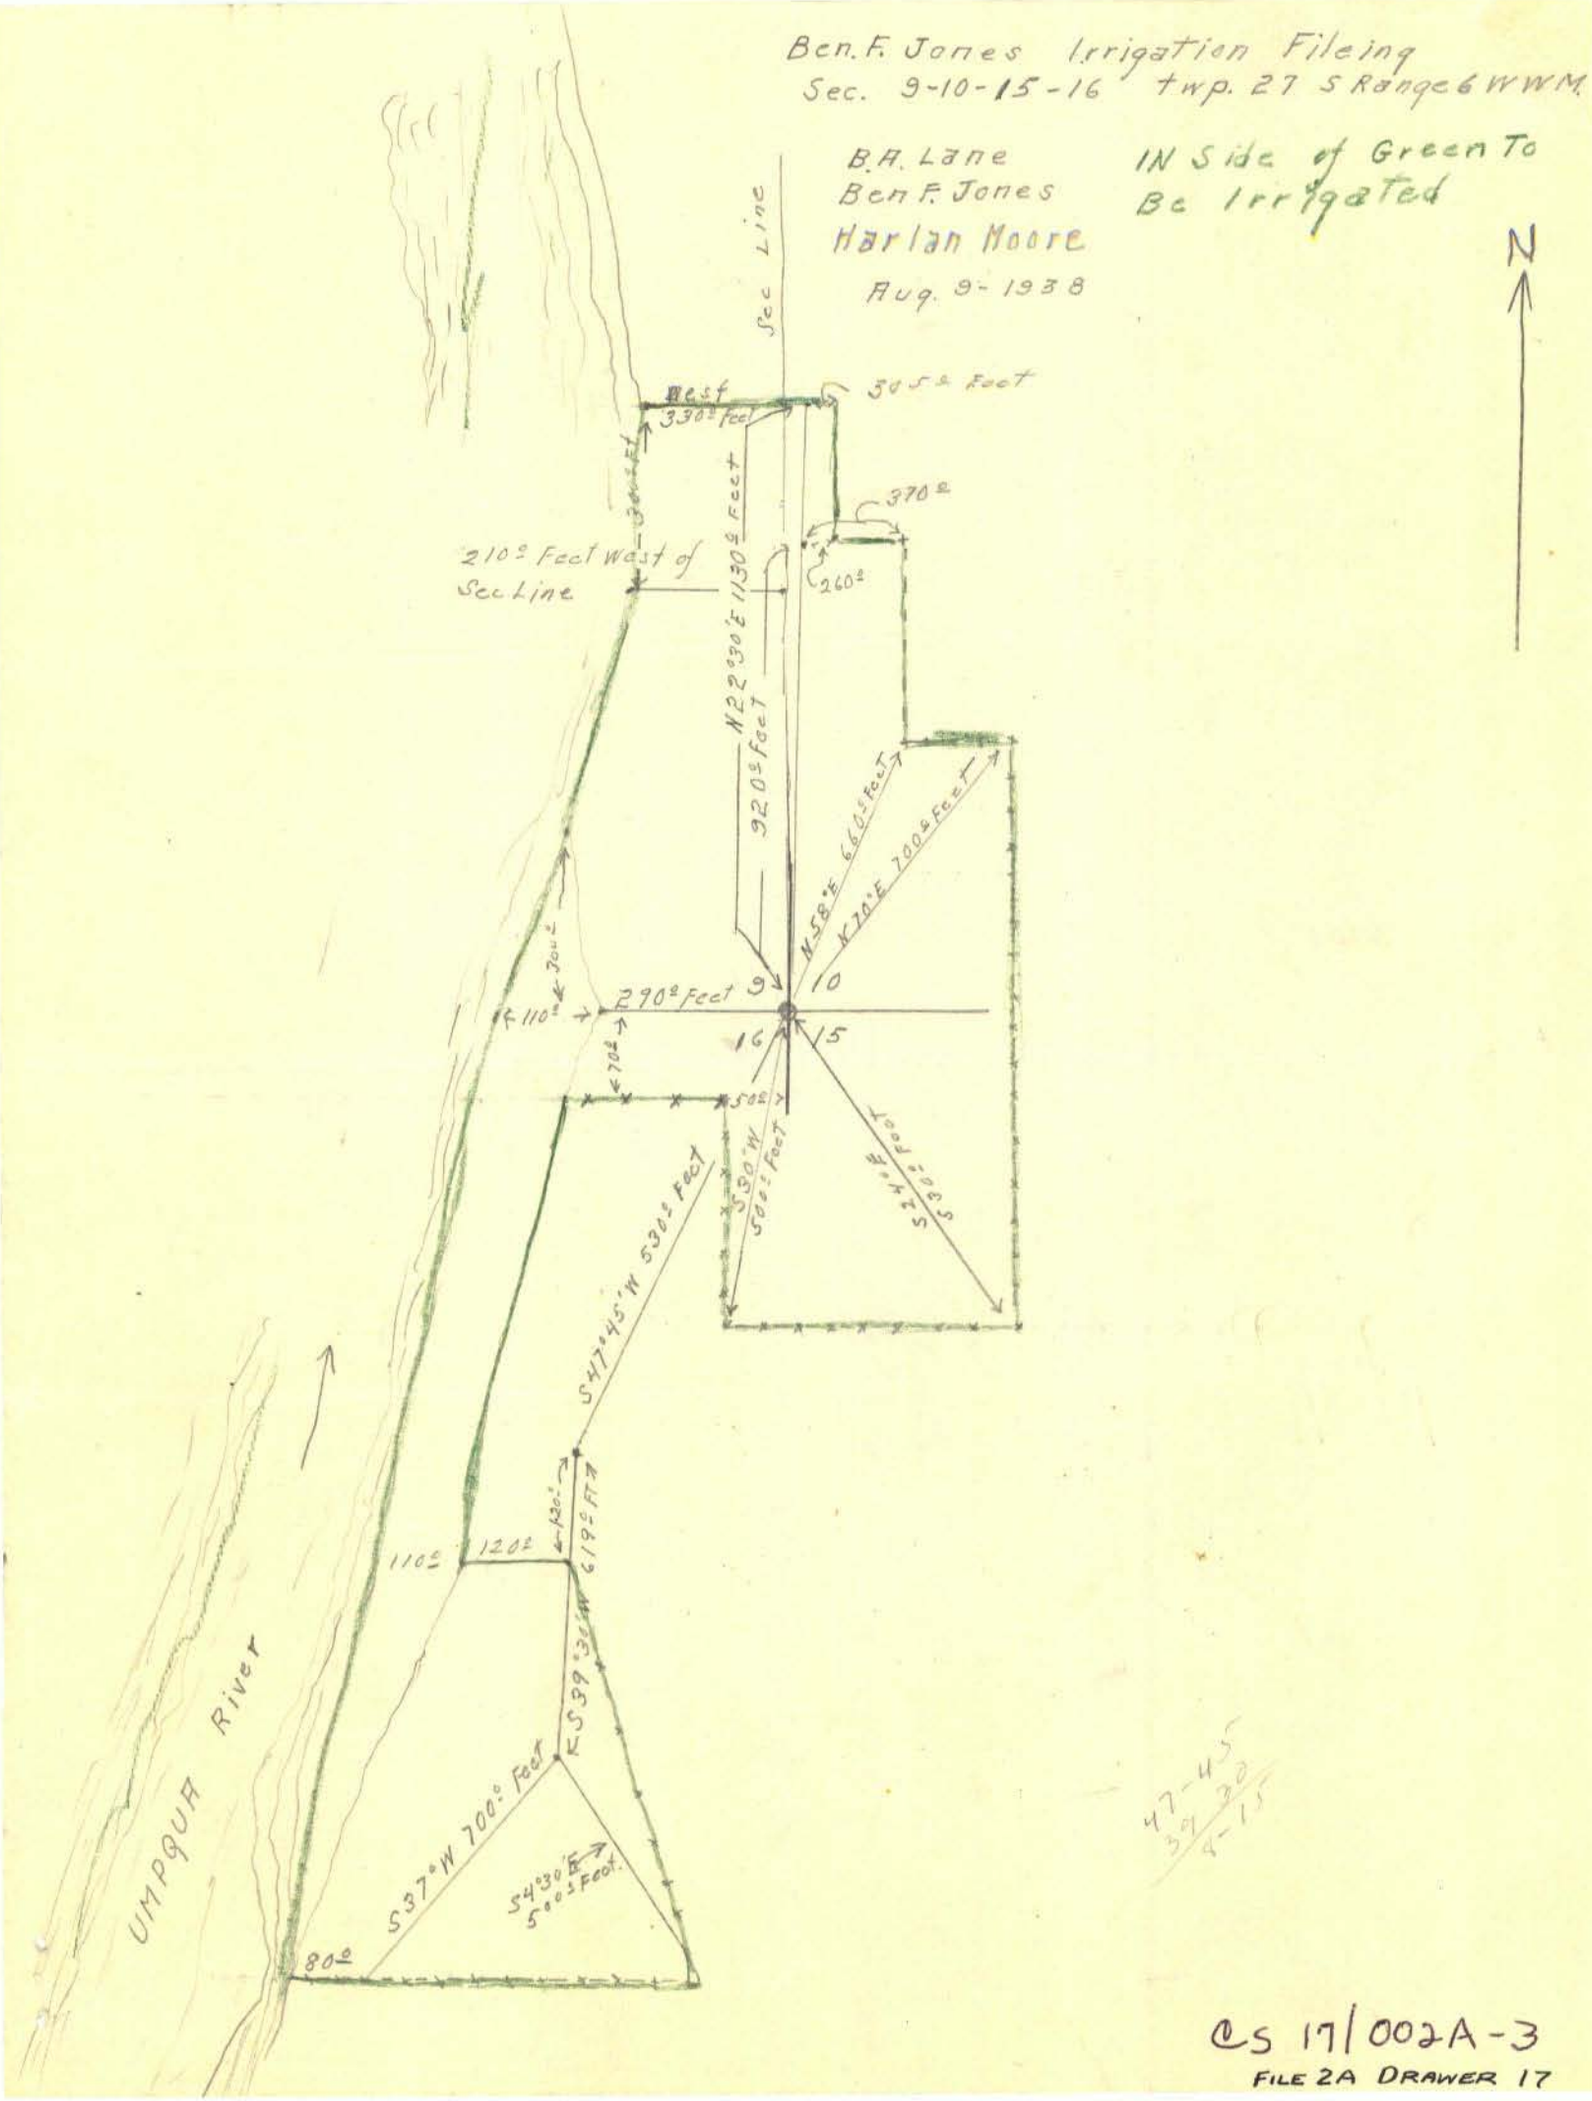

47-45
39-30
4-15

CS 17/002A-3
FILE 2A DRAWER 17