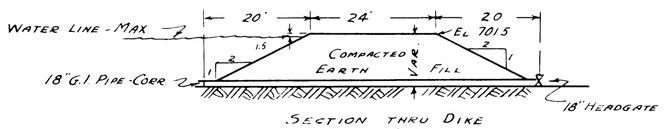

SECTION THRU DIKE
SCALE 1" = 20'

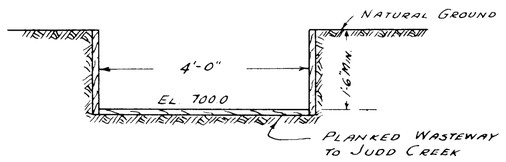

SECTION THRU SPILLWAY
SCALE 1" = 2'

SPECIFICATIONS :-

DIKE TO BE CONSTRUCTED OF IMPERVIOUS, SELECTED MATERIAL. MATERIAL TO BE FREE OF ALL VEGETABLE MATTER. CONTACT AREAS OF NATURAL GROUND TO BE CLEARED AND SKINNED OF GRASS.

MATERIAL TO BE PLACED IN LIFTS OF 12" MAXIMUM DEPTH, AT OPTIMUM MOISTURE, AND COMPACTED IN SUCH MANNER AS TO MEET WITH ENGINEERS APPROVAL.

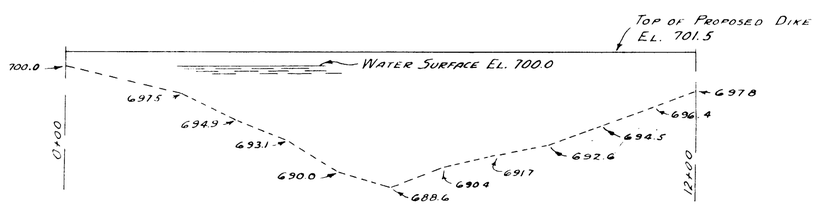

PROFILE - GROUND UNDER ℄ DIKE
SCALE HORIZ. - 1" = 200'
VERT. - 1" = 10'

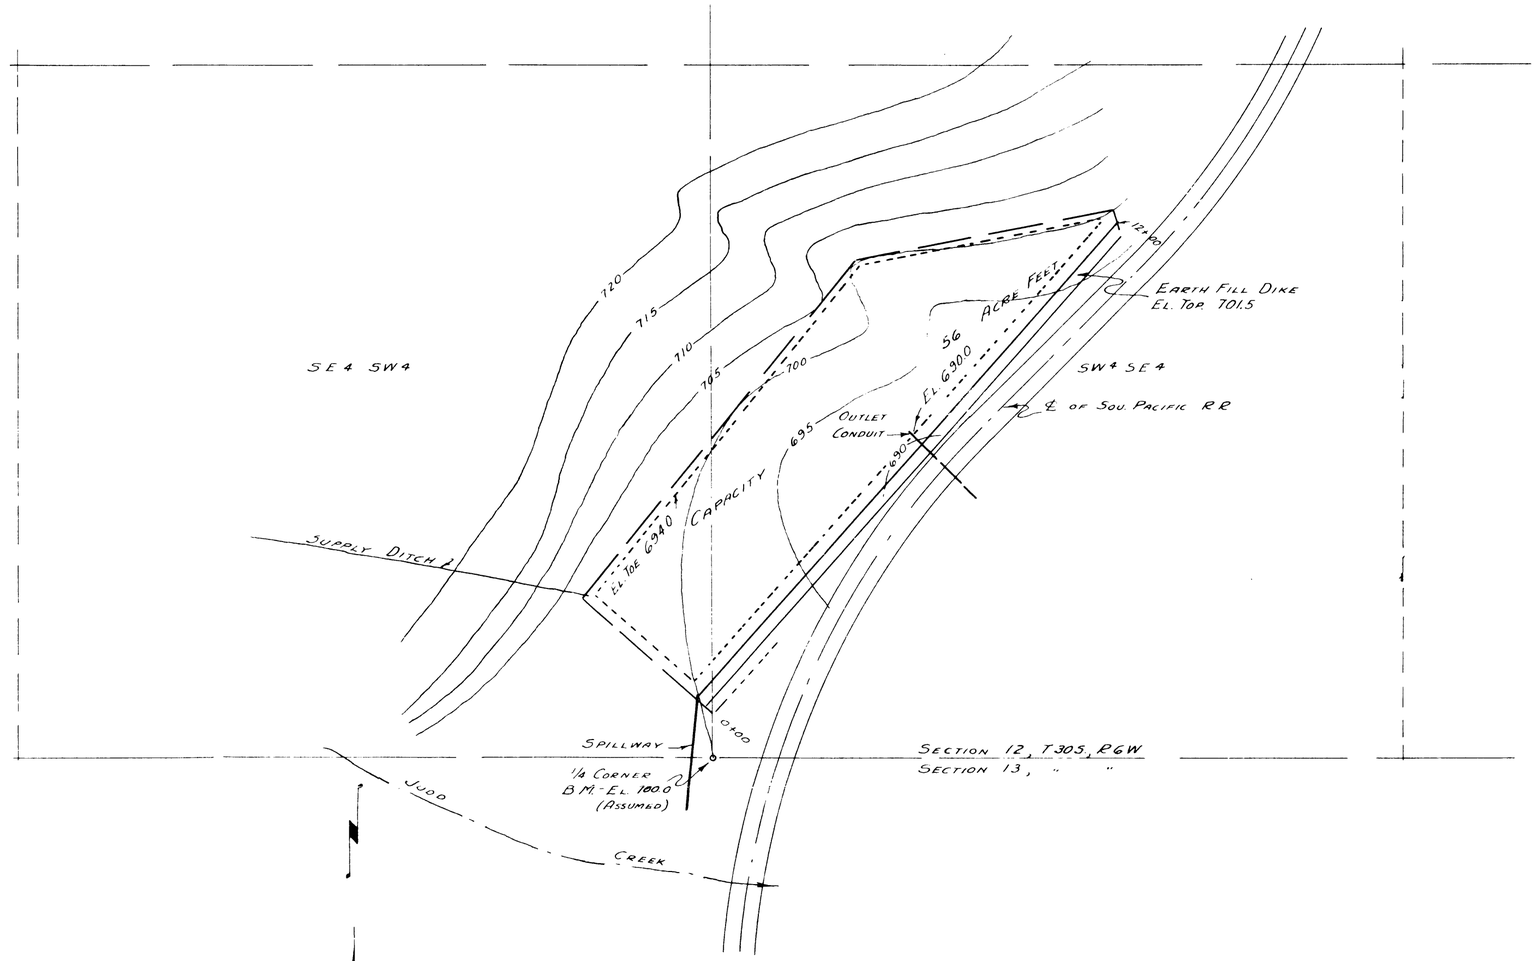

COUNTY SURVEYOR'S OFFICE
DOUGLAS COUNTY, OREGON

LOG POND FOR RUFUS CORDER
SECTION 12, T30S., R6W.

BEN. B. IRVING
NOVEMBER 20, 1951

COUNTY SURVEYOR
SCALE 1" = 200'

S. File No. 44/97-2