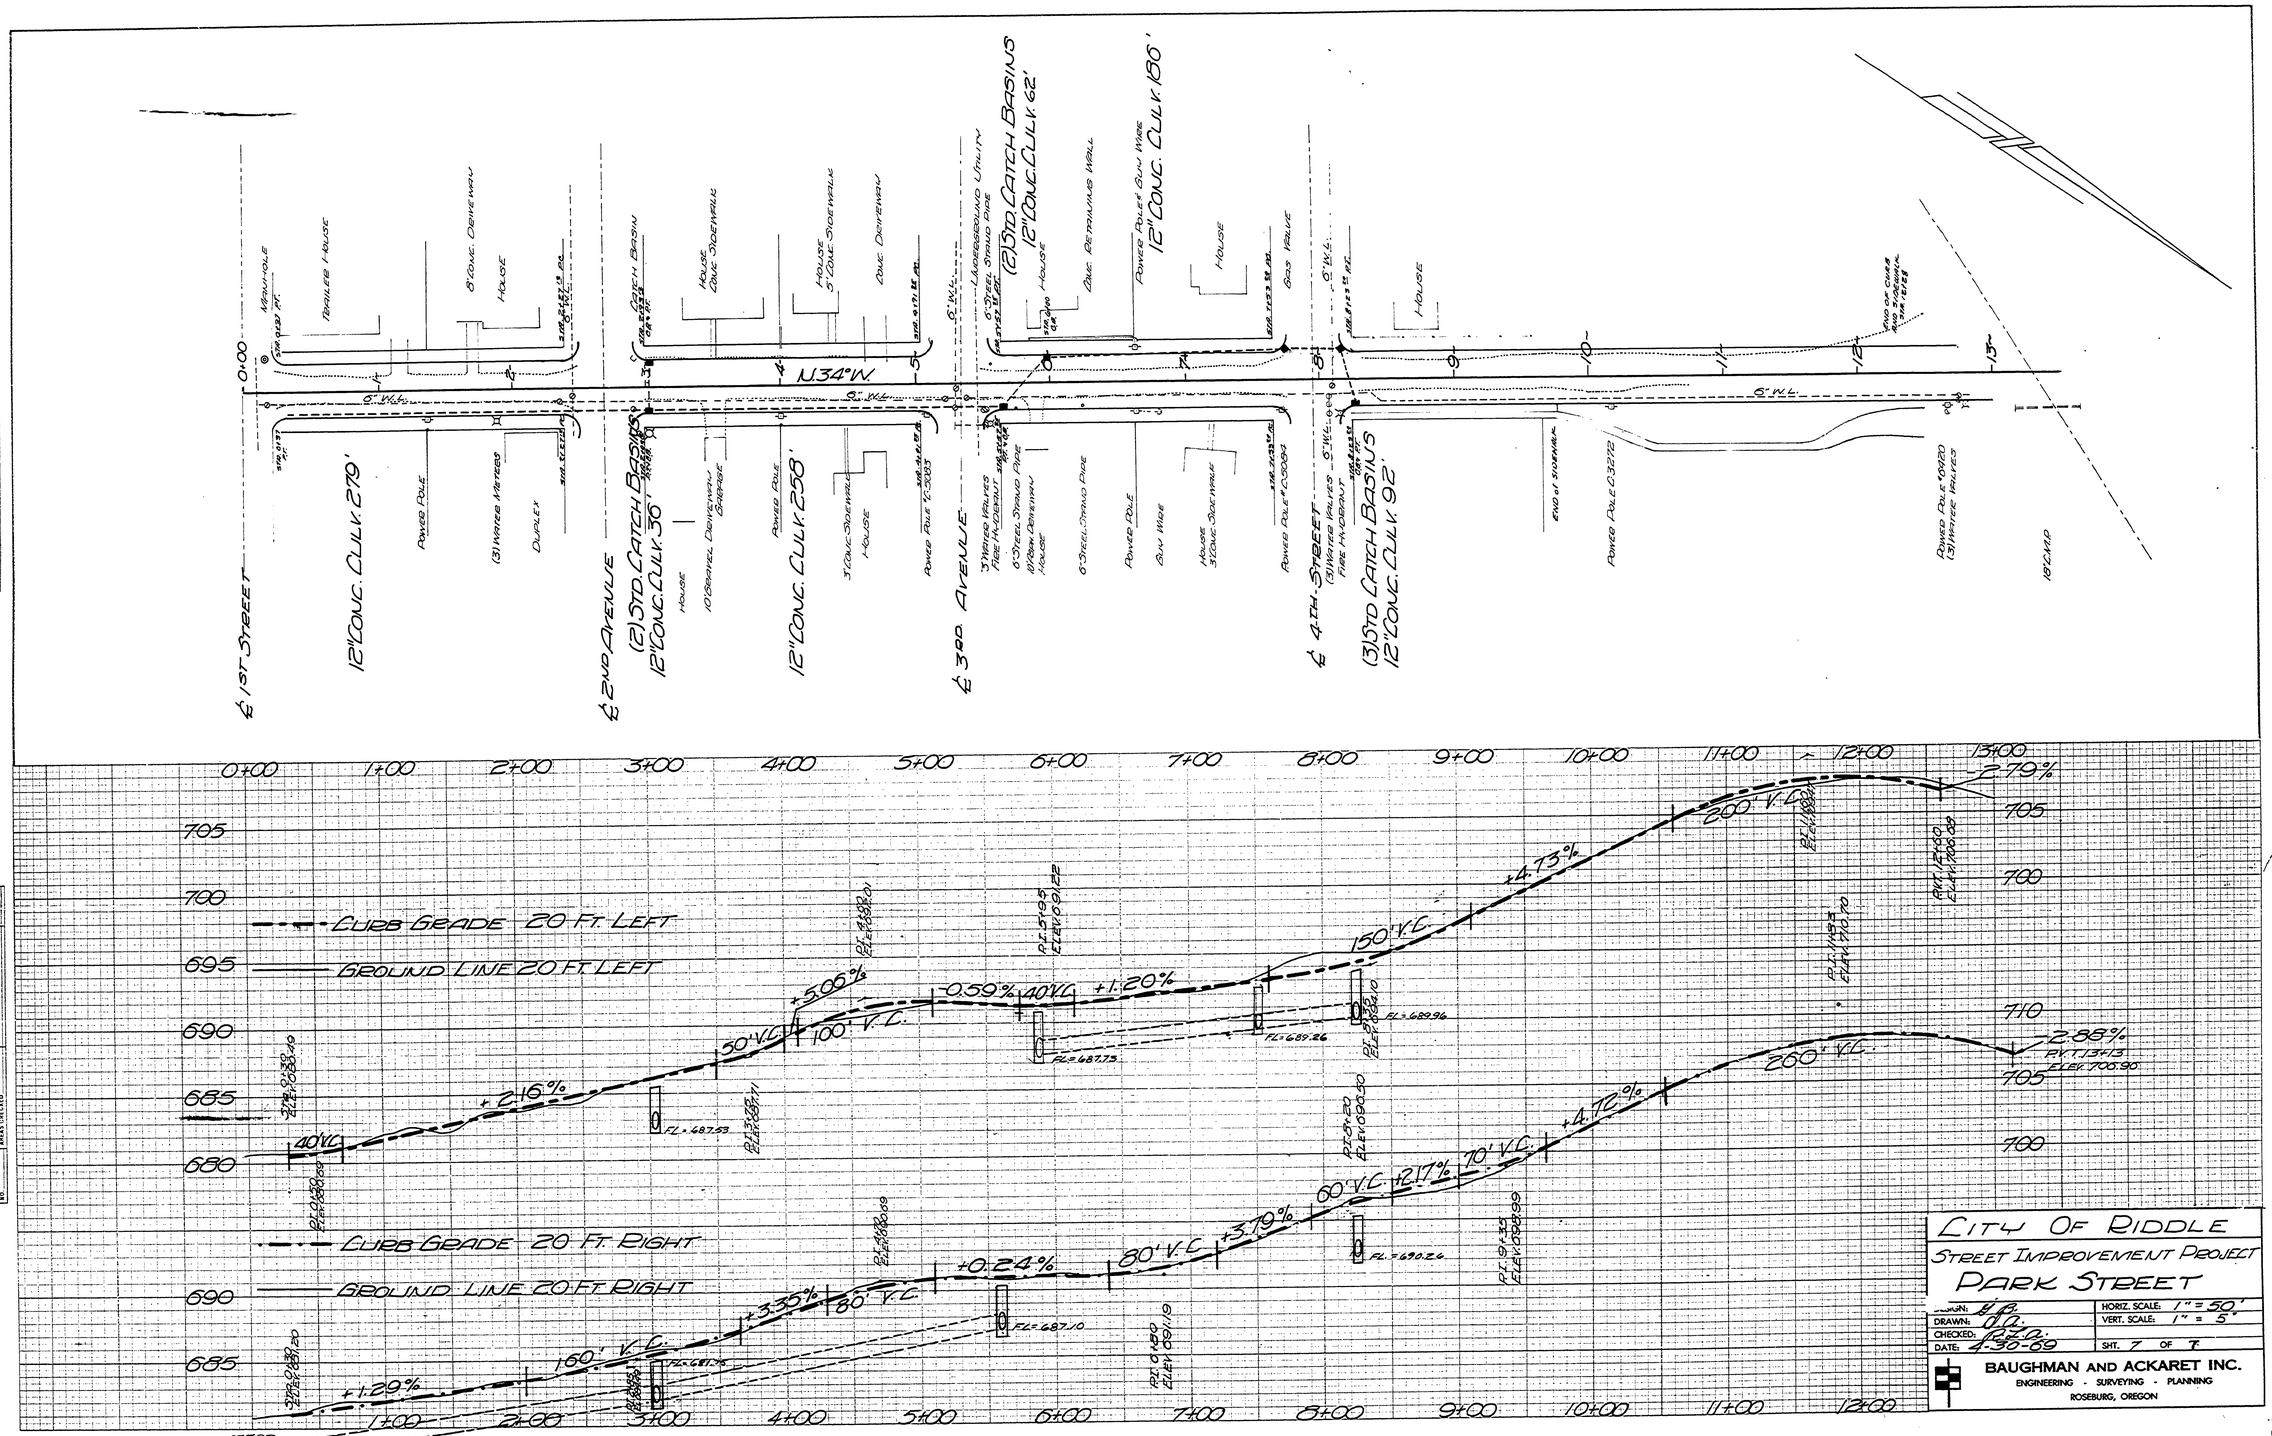
℄ 1ST STREET
12" CONC. CULV. 279'
POWER POLE
(3) WATER VALVES
DUPLEX
℄ 2ND AVENUE
(2) STD. CATCH BASINS
12" CONC. CULV. 36'
HOUSE
10" GRAVEL DRIVEWAY
12" CONC. CULV. 258'
3' CONC. SIDEWALK
HOUSE
POWER POLE
℄ 3RD AVENUE
3" WATER VALVES
FIRE HYDRANT
6" STEEL STAND PIPE
10' WOOD DRIVEWAY
HOUSE
6" STEEL STAND PIPE
POWER POLE
GUY WIRE
HOUSE
5' CONC. SIDEWALK
POWER POLE
℄ 4TH STREET
(3) WATER VALVES
FIRE HYDRANT
(3) STD. CATCH BASINS
12" CONC. CULV. 92'
END OF SIDEWALK
POWER POLE
POWER POLE
(3) WATER VALVES
18" CMP
N34°W.
6" W.L.
CURB GRADE 20 FT. LEFT
GROUND LINE 20 FT. LEFT
CURB GRADE 20 FT. RIGHT
GROUND LINE 20 FT. RIGHT
+1.29%
+2.16%
+3.06%
-0.59%
+1.20%
+4.73%
-2.79%
+3.35%
+0.24%
+3.19%
+2.17%
+4.70%
-2.88%
40' V.C.
160' V.C.
50' V.C.
100' V.C.
80' V.C.
150' V.C.
200' V.C.
60' V.C.
70' V.C.
200' V.C.
CITY OF RIDDLE
STREET IMPROVEMENT PROJECT
PARK STREET
DRAWN:
CHECKED:
DATE: 4-30-69
HORIZ. SCALE: 1" = 50'
VERT. SCALE: 1" = 5'
SHT. 7 OF 7
BAUGHMAN AND ACKARET INC.
ENGINEERING - SURVEYING - PLANNING
ROSEBURG, OREGON