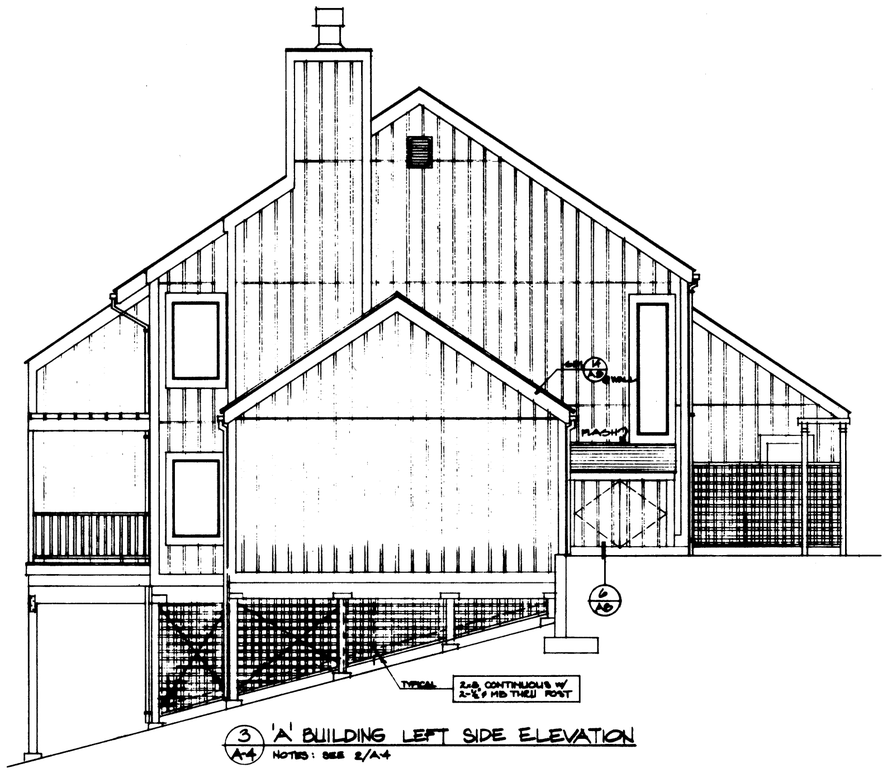

3 A-4 'A' BUILDING LEFT SIDE ELEVATION
NOTES: SEE 2/A-4

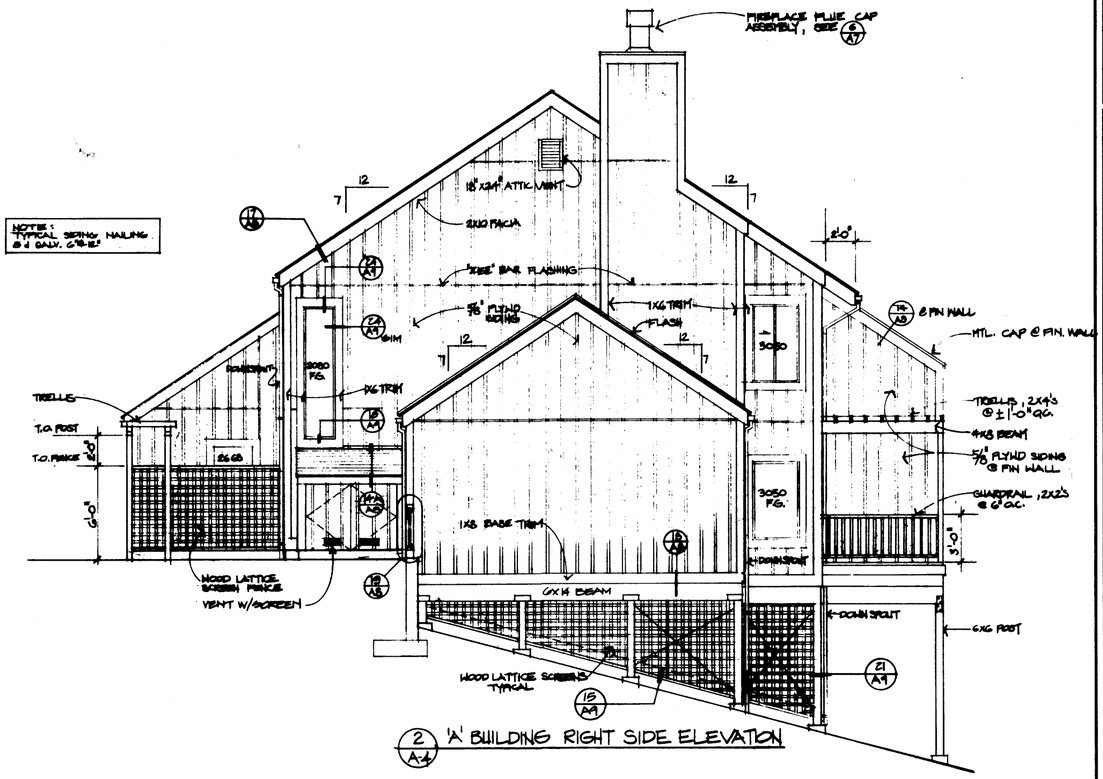

2 A-4 'A' BUILDING RIGHT SIDE ELEVATION

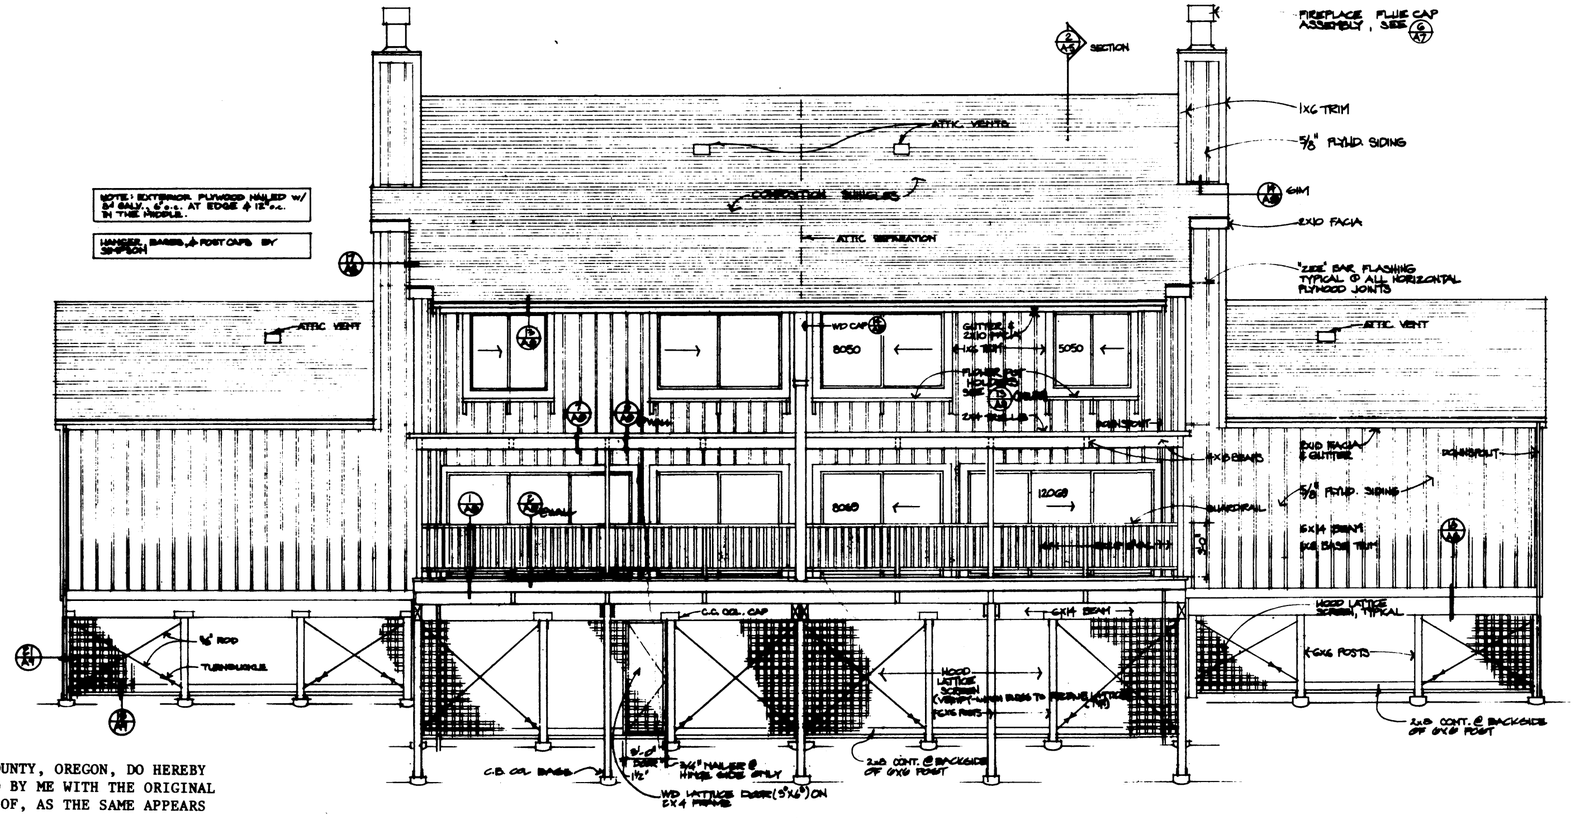

1 A-4 'A' BUILDING REAR ELEVATION (DOWNHILL)

STATE OF OREGON }
COUNTY OF DOUGLAS } SS

I, DORIS L. WADSWORTH, COUNTY CLERK OF DOUGLAS COUNTY, OREGON, DO HEREBY CERTIFY THAT THE WITHIN COPY OF PLAT HAS BEEN COMPARED BY ME WITH THE ORIGINAL THEREOF, & THAT IT IS AN EXACT COPY OF THE WHOLE THEREOF, AS THE SAME APPEARS ON FILE IN MY OFFICE & CUSTODY,

WITNESS MY HAND & OFFICIAL SEAL THIS 21st DAY OF July, 1978

Doris L. Wadsworth

PAGE 6 OF EXHIBIT 'A'

SPYGLASS
ROSEBURG, OREGON
DEVELOPER: OAK PARK VILLAGE GROUP
ARCHITECT: BACKEN ARRIGONI & ROSS INC.

APPROVED FOR THE OWNER
BY:
APPROVED FOR THE ARCHITECT
BY:

REVISIONS

NO.	REVISIONS	DESIGNED	DRAWN	APP.	DATE

JOB NUMBER 7705
DRAWN BY JLT/DS
DESIGNED BY
DATE 8APR77
SCALE ¼"=1'-0"

'A' BUILDING EXTERIOR ELEVATIONS

A4

VOL. 1 PAGE 4 F

CONDOMINIUM

VOL. 1 PAGE 4 F