STATE OF OREGON }
COUNTY OF DOUGLAS } SS

I, DORIS L. WADSWORTH, COUNTY CLERK OF DOUGLAS COUNTY, OREGON, DO HEREBY CERTIFY THAT THE WITHIN COPY OF PLAT HAS BEEN COMPARED BY ME WITH THE ORIGINAL THEREOF, & THAT IT IS AN EXACT COPY OF THE WHOLE THEREOF, AS THE SAME APPEARS ON FILE IN MY OFFICE & CUSTODY,

WITNESS MY HAND & OFFICIAL SEAL THIS 31st DAY OF July, 1978

Doris L Wadsworth

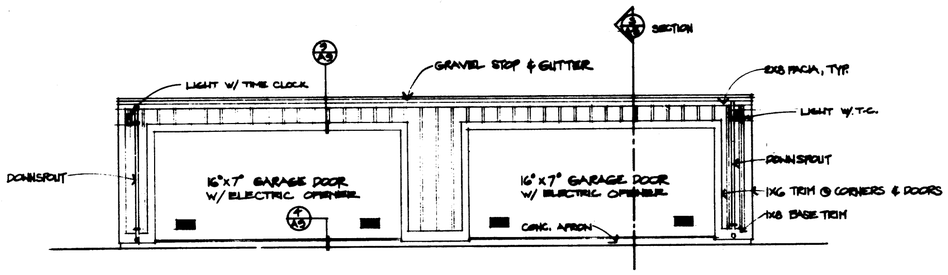

6 A-5 'B' GARAGE FRONT ELEVATION

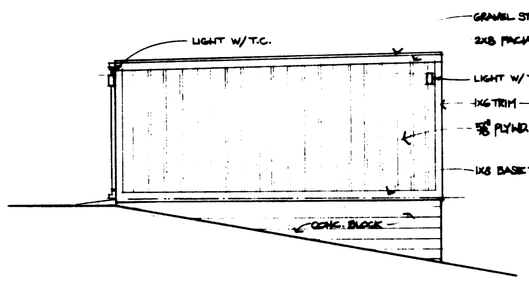

5 A-5 'B' GARAGE SIDE ELEVATION

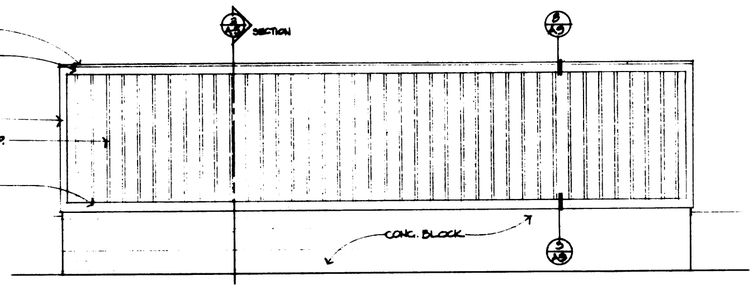

4 A-5 'B' GARAGE REAR ELEVATION

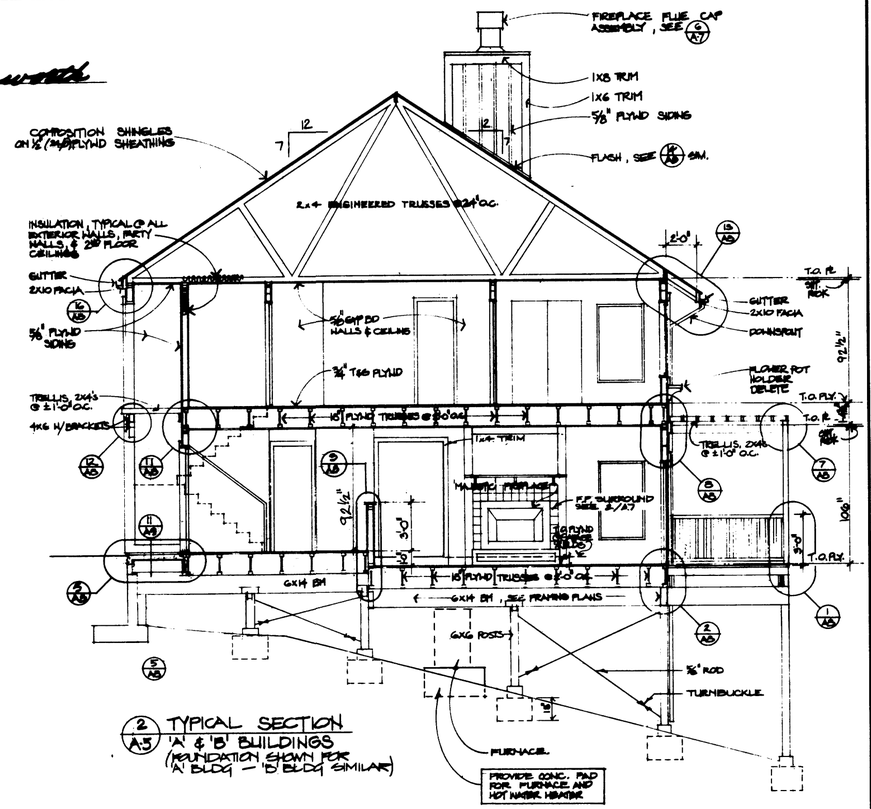

2 A-5 TYPICAL SECTION 'A' & 'B' BUILDINGS (FOUNDATION SHOWN FOR 'A' BLDG - 'B' BLDG SIMILAR)

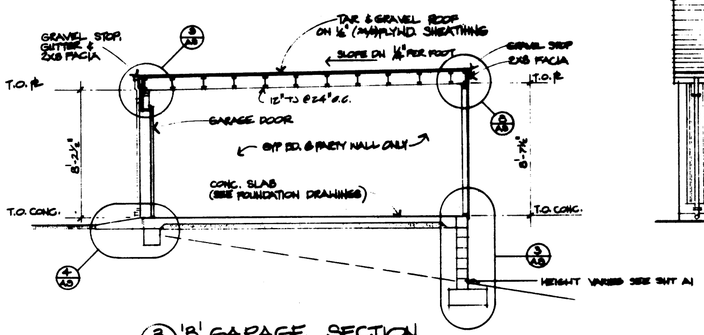

3 A-5 'B' GARAGE SECTION

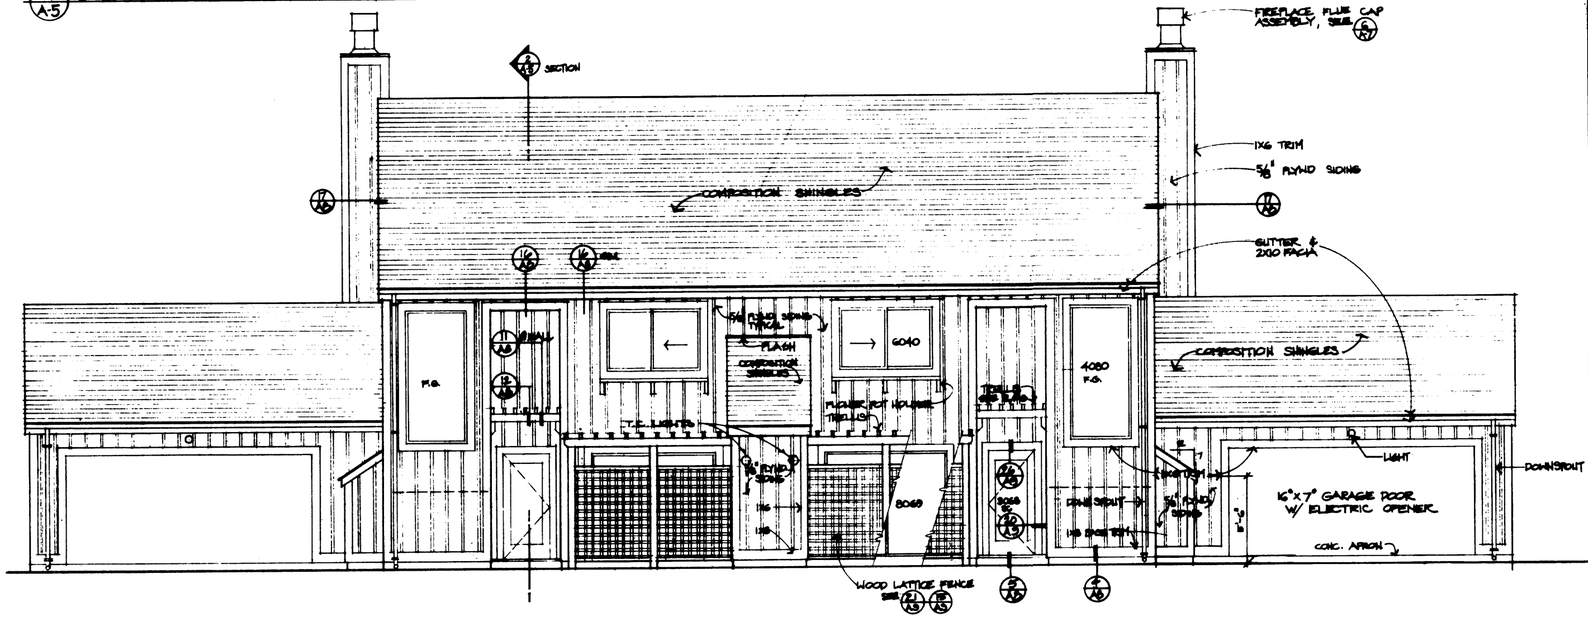

1 A-5 'A' BUILDING FRONT ELEVATION (STREET SIDE)

PAGE 7 OF EXHIBIT 'A'

SPYGLASS
ROSEBURG, OREGON
DEVELOPER : OAK PARK VILLAGE GROUP
ARCHITECT : BACKEN ARRIGONI & ROSS INC.

APPROVED FOR THE OWNER
BY:
APPROVED FOR THE ARCHITECT
BY:

REGISTERED ARCHITECT RICHARD T. BACKEN 1086 SAN FRANCISCO CALIF. STATE OF OREGON

REVISIONS

NO.	REVISIONS (DESCRIBED & DATED)	BY

JOB NUMBER 7705
DRAWN BY JLT
CHECKED BY
DATE SEPT. 77
SCALE 1/4"=1'-0"

'A' BLDG. FRONT ELEVATION
SECTION
'B' GARAGE ELEVATIONS

A-5

VOL. 1 PAGE 46

VOL. 1 PAGE 46