Field Book #82

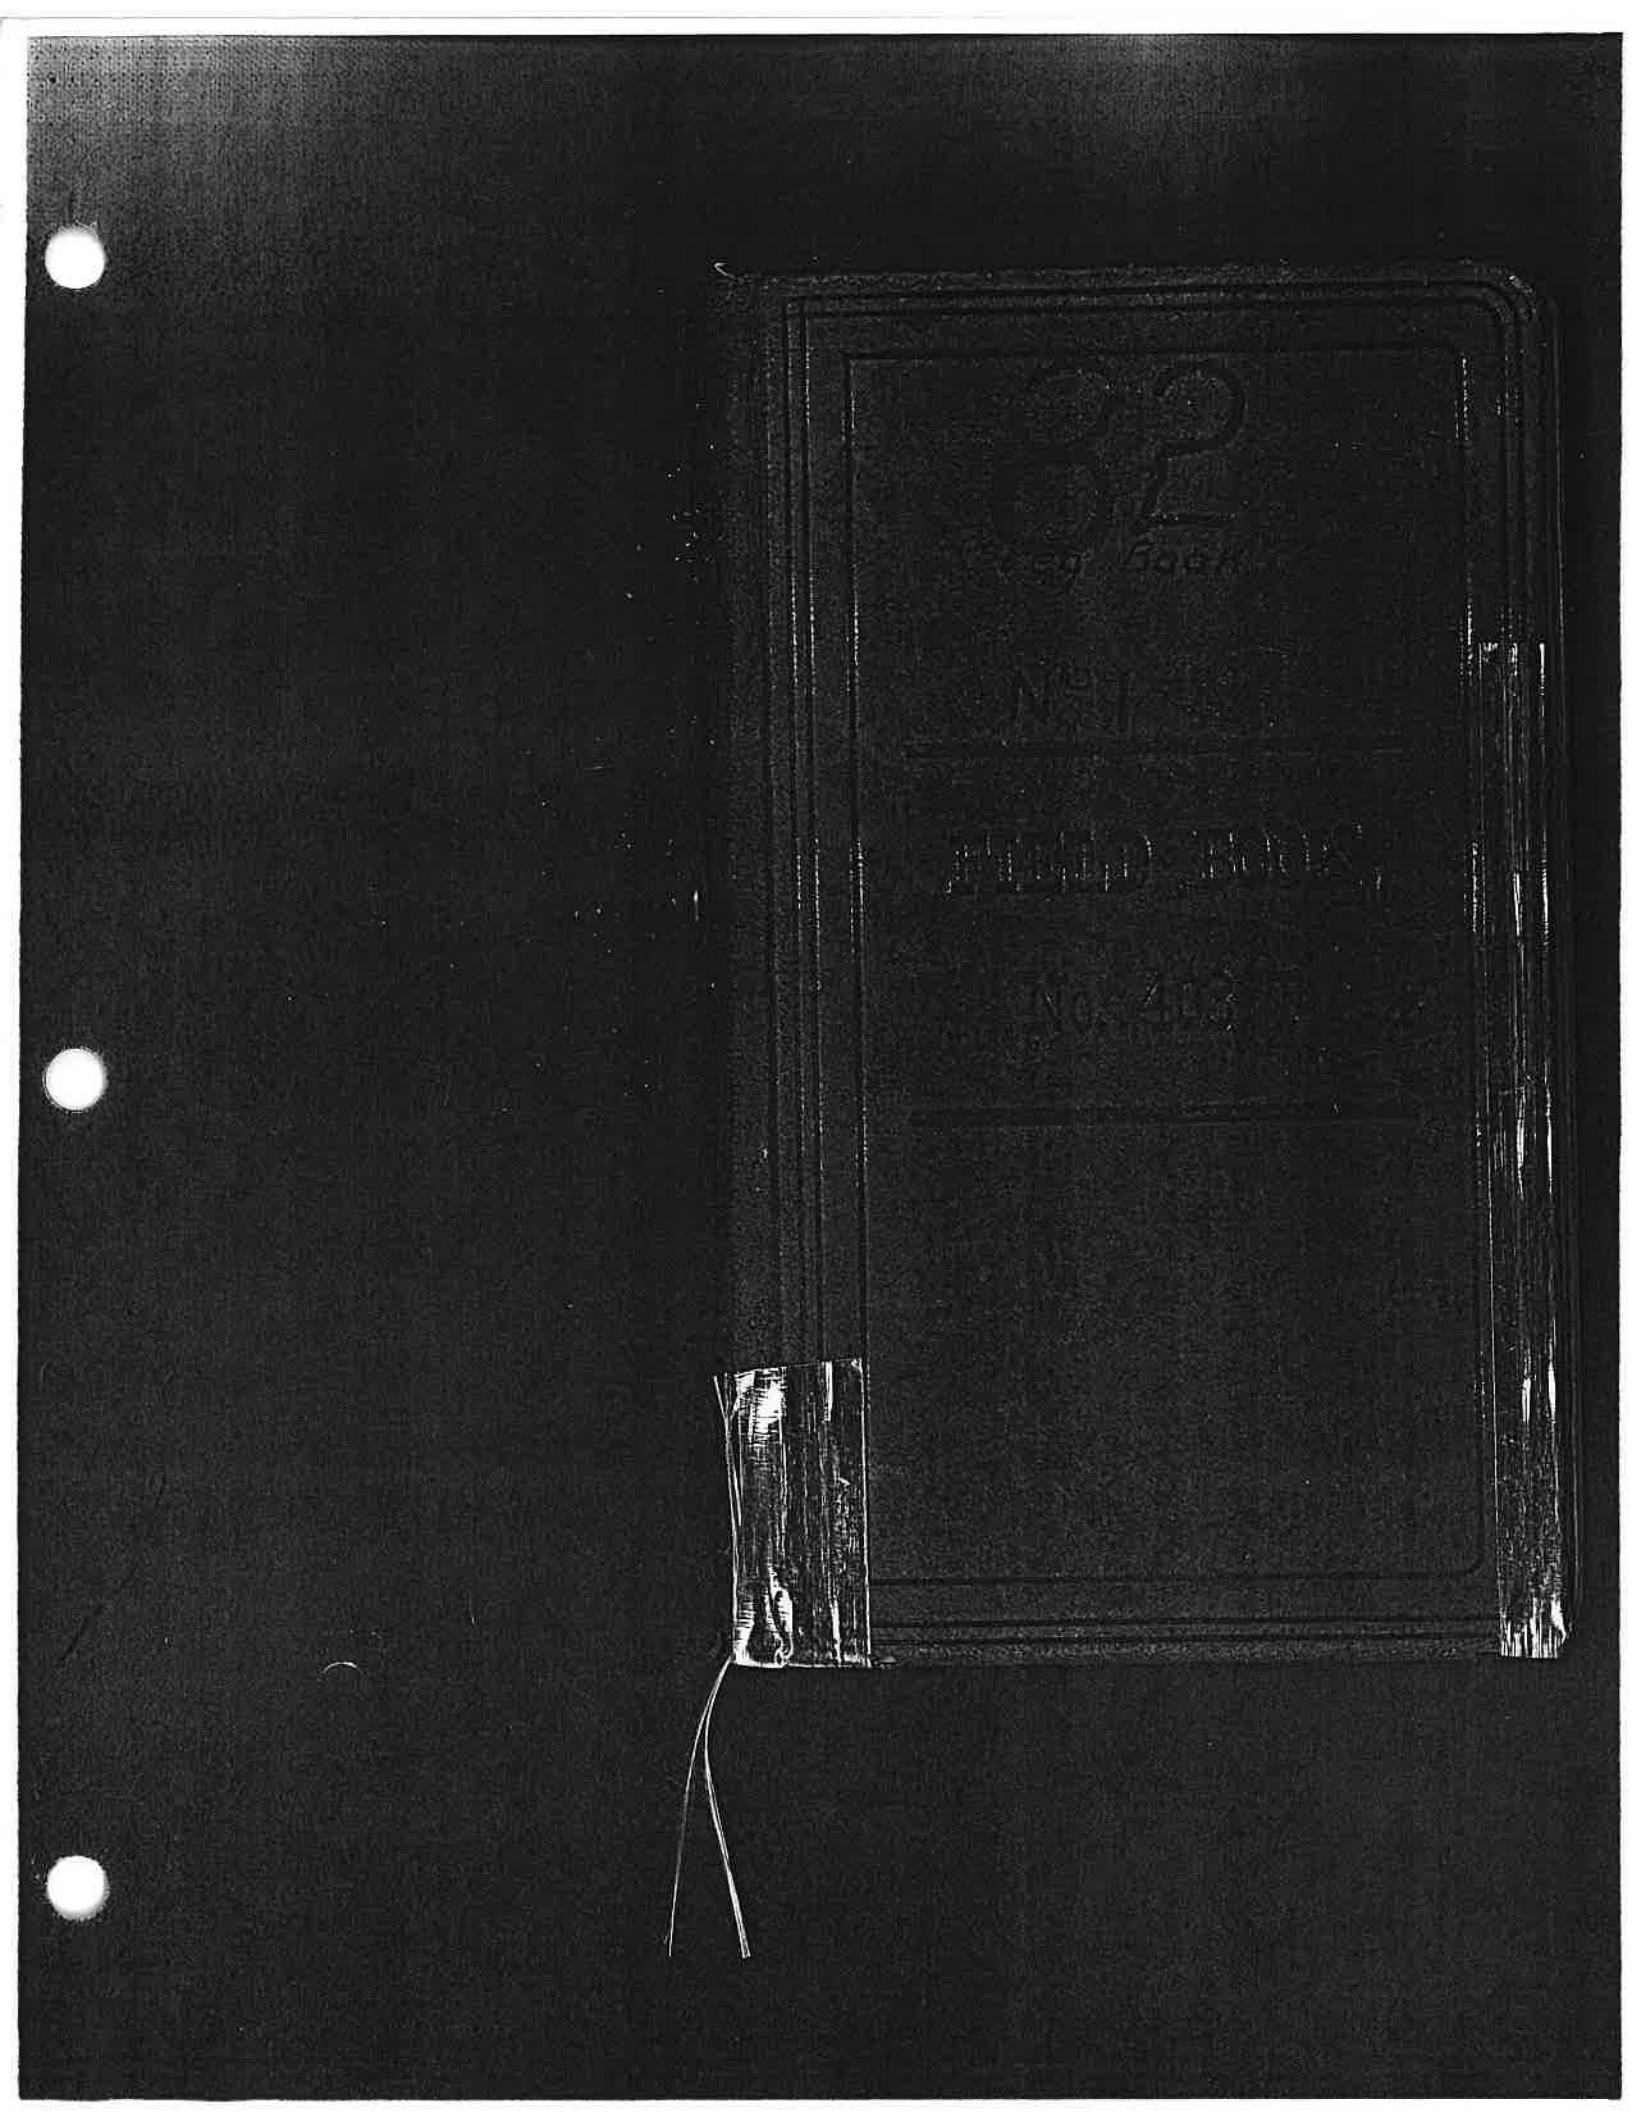

Safely Twenty S. of 7 in B 4

Sta	dist	
0+0	136.6	
1+36.6	164.7	Vt. ∠ 21°02' - 176.5
3+01.3	81.8	
3+83.1	105.3	
4+88.3	250.9	
7+39.1	246.0	Offset 4 1°31' dist. 123.05
9+85.1	158.6	
11+43.7	252.1	
13+95.8	67.8	
14+63.6		
0+0	322.7	Vt. ∠ 12°40' dist. 330.9
3+22.7	109.2	
4+31.9	59.6	
4+91.5	122.5	Vt. ∠
6+14.0		
0+0	398.4	
3+98.4	409.0	Vt. ∠ Dist. 200.0
8+07.4		Level at St. 215.5

0+0 S.W. cor. of lot 7 in B. 4 - 2" pipe

14+63.6 S.W. cor.

0+0 S.W. cor.

6+14.0 S.E. cor.

0+0 S.E. cor.

EVANS PIECE.

Random Line on S.

Sta	Dist		
0+0	78.2	South 2°28' E	0+0 S.W. cor. of lot 37 in I 5
78.2			
0+0	184.4	West	0+0 same as 78.2
1+84.4	234.4		
2+18.8	254.6		
6+73.4	298.0		
9+71.4	73.9		
10+45.3	73.1		
11+18.4			11+18.4 S.W. cor. of Evans Tract
	Archambeau Random on S.		
0+0	93.7		0+0 S.W. cor. of Evan's tract
93.7	275.8		
3+69.5	251.9		
6+21.4	403.6		
10+25.0			10+25 S.W. cor Archambeau Tract.

3 54.7

Oct. 5, 1910

Safely Twenty S. of 7 in B.t.

Sta.	Dist.	
0+0	136.6	0+0 S.W. cor. of 7 in B.t. 2" pipe
1+36.6	164.7	Vt. ∠ 21° 02' Dist. 176.5
3+01.3	81.8	
3+83.1	105.3	
4+88.3	250.8	
7+39.1	246.0	Off set ∠ 1°31' Dist. 123.05
9+85.1	280.5	
12+65.6	198.0	
14+63.6		14+83.6 S.W. cor. B.T's {36.9 ft. to 24" black oak; 43.0 ft. to 6" laurel
0+0	318.6	Vt. ∠ 12° 16' Dist. 326.0
3+18.6	127.4	0+0 S.W. cor.
4+46.0	168.1	Vt. ∠ 15° 35' Dist. 174.5
6+14.1		6+14.1 S.E. cor. B.T's {36" charred furtree 68.0; 36" charred fur stump 29.0
0+0	375.7	Offset ∠ 2° 18' Dist 376.0
3+75.7	375.7	{Vt. ∠ 16° 04' Dist 244.0; Level dist. 141.5
7+51.4	102.5	
8+53.9	211.5	
10+65.4	309.0	0+0 S.E. cor.
13+74.4		

St. John's Tract. N. of County Road

Oct. 6 - 1910.

Stg	Dist.		
0 + 0	366.8	Vt. L 18° 37'	Slope 387.0 — 0 + 0 S. W. cor.
3 + 66.8	386.8	Vt. L 14° 45'	Slope 400.0
7 + 53.6	229.0	Vt. L 14° 37'	Slope 200.0
		Level dist. 35.0	
9 + 82.6	246.5		
12 + 29.1	110.6		13 + 39.7 N. W. cor. 3" White Oak stake
13 + 39.7		BT's 8" White Oak N 59° W 7.0	
		6" White Oak S 21° 31' W 9.0	

Timber Line S. of Plat B

Stg	dist
0+0	235.5
△1	350.1
△2	379.6
△3	862.0
△4	1071.6
△5	798.1
△6	338.2
△7	123.6
△8	817.4
△9	497.1
△10	184.5
△11	830.6
△12	744.2
△13	644.8
△14	664.8
△15	680.5
△16	671.7
△17	669.1
△18	459.1
△19	1007.3
△20	885.7
△21	1025.4
△22	252.2
△23	551.7
△24	688.3

Stg 0+0 S.W. cor. lot 7 in B 4

From △16 - 149.6 to E. line cor. of 6+7 in I 4

Timber Line S. of Plat B.

Sta	Dist
Δ25	349.2
Δ26	1004.8
Δ27	

Δ27 is S.E. cor. of Plat I.

Timber Road & Line N. of County Lot 6 in A-1

Sta.	Dist.	
0+0	695.6	West.
6+95.6		
0+0	339.7	Vt. Δ 13°17' Slope 349.0
3+39.7	316.3	
6+56.0	192.1	
8+48.1	51.6	Off set Δ 17°16' 27.0 ft
8+99.7	425.6	True dist 25.8 / 51.6
13+25.3	127.4	
14+52.7	297.2	Vt. Δ 12°38' Slope 200° Level 195.2
17+49.9	130.7	Level Dist. 102.0
18+80.6		

0+0 Pipe on N. line of County Road From Sta. 6+95.6 West to Stone. 11.05

0+0 pipe on N. line of County Road

18+80.6 pipe N.W. cor. 18+80.6 is 356.1 West of 1/4 cor.

752.5

8

Hill Land N. of Lot 12 in H-1

Oct. 17-18

Sta.	dist.				
0+0	86.5		East		0+0 Stone on N. line of County Road - In ravine
0+86.5					
0+0	349.4		North		Hub on N. line of County Road
3+49.4	186.1	Vt. Δ	3° 55'	Slope 188.4	
5+35.5	151.2				
6+86.7	65.8				
7+52.5	0.8				
7+53.3					
			West		
13+40.6	6.6				13+40.6 On random line
13+47.2					

Winnéford Exterior Boundary

Oct 18 - 1910

S.W. Cor. Lot 6 Sec. 29 T. 25 S. - R. 5 W.

Sta.	Dist			
0+00	177.8			
1+77.8	116.4			
2+94.2	267.7	Vt. Δ	25° 39'	Slope 297.0
5+61.9	102.6	Vt. Δ	22° 24'	Slope 111.0
6+64.5	264.2	Vt. Δ	13° 13'	Slope 271.4
9+28.7	140.4			
10+69.1	191.2			
12+60.3	27.3			
12+87.6	119.1			
14+06.7	192.2			
15+98.9	100.7	Vt. Δ	16° 42'	Slope 105.1
16+99.6	113.3	Vt. Δ	17° 25'	Slope 118.7
18+12.9	114.4			
19+27.3	250.8			
21+78.1	161.3	Vt. Δ	11° 05'	Slope 164.4
23+39.4	267.7	Vt. Δ	35° 45'	Slope 329.8
26+07.1	92.1	Vt. Δ	26° 39'	Slope 103.0
26+99.2	148.7			
28+47.9				

Sec. Line Between 28+29-T-25 S-R 5 W.

Oct. 19 - 1910

Sta	Dist	
0+0	74.7	Vt. Δ 34° 54' Slope 91.1
0+74.7	128.0	Vt. Δ 34° 12' Slope 154.8
2+02.7	139.6	Vt Δ 30° 37' Slope 162.2
3+42.3	131.1	Vt Δ 29° 15' Slope 150.3
4+73.4	223.2	Vt Δ 27° 30' Slope 251.6
6+96.6	186.8	Vt Δ 25° 32' Slope 200.0
8+83.4	198.8	Level 6.3
10+82.2	77.6	Vt Δ 21° 38' Slope 213.9
11+59.8	137.5	
12+97.3	82.0	
13+79.3		

0+0 about 1320.0 S. of Sec. cor. of 20, 21, 28+29

13+79.3 1/4 cor. Sec. 28+29

West from 1/4 Cor.

0+0	208.4	Vt Δ 24° 11' Slope 228.4
2+08.4	189.0	
3+97.4	222.2	
6+19.6	125.4	
7+45.0	49.2	
7+94.2	51.7.5	
13+11.7	110.4	Vt Δ 21° 05' Slope 108.7
14+22.1	46.1	Level dist. 9.0
14+68.2	151.2	
16+19.4	115.4	Vt. Δ 27° 40' Slope 130.3
17+34.8	135.5	Vt Δ 33° 22' Slope 162.3
18+70.3	259.2	
21+29.5	185.9	Vt Δ 23° 01' Slope 200.5
		Level dist. 7.5

Oct. 20 - 1910

0+0 1/4 cor. Sec. 28+29

Line W. from 1/4 cor. continued

Sta	Dist	
23+15.4	56.8	
23+72.2	69.1	W. Δ 26°40' Slope 77.8
24+41.3	187.8	W. Δ 32°21' Slope 220.3
26+29.1	10.9	
26+40.0		

From Center of Sec. 29 - West

0+0	168.0	
1+68.0	187.7	
3+55.7	125.7	
4+81.4	97.4	
5+78.8	125.5	W Δ 26°45' Slope 140.5
7+04.3	136.0	W. Δ 30°04' Slope 157.2
8+40.3	282.7	
11+23.0	127.8	
12+50.8		

From previous page

11

Oct. 21 - 1910

26+40.0 Center of Sec. 29 - T-25 S - R-5 W.

0+0 Center of Sec. 29

Oct. 22 - 1910

12+50.8 = 35+99.1 on E side of Cl. 38

E. Boundary of Winnieford place

Sta	Dist
0+0	1474.3
14+74.3	164.4
16+38.7	267.0
19+05.7	197.2
21+02.9	277.7
23+80.6	102.5
24+83.1	256.5
27+39.6	135.5
28+75.1	196.6
30+71.7	173.1
32+44.8	131.5
33+76.3	213.0
35+89.3	143.7
37+33.0	

0+0 S.E. cor.

S from 1/4 cor. 28 & 29 - T. 25 S - R. 5 W

Sta.	Dist.
0 + 0	225.7
2 + 25.7	284.5
5 + 10.2	361.0
8 + 71.2	175.6
10 + 46.8	273.2
13 + 20.0	

Vt. ∠ 27° 56' Slope 200.5
Level 96.1

Tuesday - Oct. 25 - 1910

0 + 0 1/4 cor. 28 & 29 in T. 25 S. R. 5 W.

Central Ave. Extended West.

Sta.	Dist.			
0+00				Xanstone mon. intersection Front St. & Central Ave.
	400.1			
04+00.1				
	400.1			
08+00.2				
	400.1			
012+00.3				
	800.15			
020+00.45				
	800.15			
028+00.60				Offset 10' South of line of C. Ave monuments
	689.14			
034+40.04				Offset 10' South of line C. Ave monuments.
	998.01			
044+33.05		∠ S.	1143.7 tie to N. Bdry Klepping place	Into of road along Klepping place. ∠s S.
	198.69			
46+31.74		∠ W	497.7 tie to ∠ in road	Road ∠s West.
	179.9		In front Klepping house	
048+11.6			19' Tie from Sta. 46+31.74 to E. Bdry Plate ∠	
	800.0			
056+11.6				
	400.0		39+96.9 inter. of E. Bdry Duke Land	
060+11.6				
	700.0			
067+11.6				

Bruce Power
9-26-11

Sta.	Dist
	600.0
73+11.6	
	222
73+33.8	
	400.00
77+33.8	
	800.0
85+33.8	
	1100.0
96+33.8	
	1100.0
107+33.8	
	900.0
116+33.8	
	459.0
120928	

N.E. Cor. B Goh

88° 32'

14+89.6 tie South, To Ripe 17 County Road

Intersection of W. Bdry Plate M.

South from Hub at Intersect. of C. Ave. + R.R. Track,

Sta.	Dist.		
0+00			
		10+53.0	
	South	11+70.0	
			At Sta. 11+85.0
			At Sta. 20+00.0
			At Sta. 29+52.3
29+52.3			
0+00		Inter. of C Ave + RR.	
	North		
11+00.0		Hub in center RR.	

Bruce Bower 9-27-11

16

0+00 = Hub at Inter. of C Ave. + R.R. Track.
North end of trestle over S. Creek
South end of trestle " " "
85.0 to W. bank of S. creek from center of RR. track.
74.0 to west bank of S. creek from center of R.R. track.
67.0 to W. bank of S. creek from center R.R. track.
Inter. of Hastings Ave. + R.R. Track.

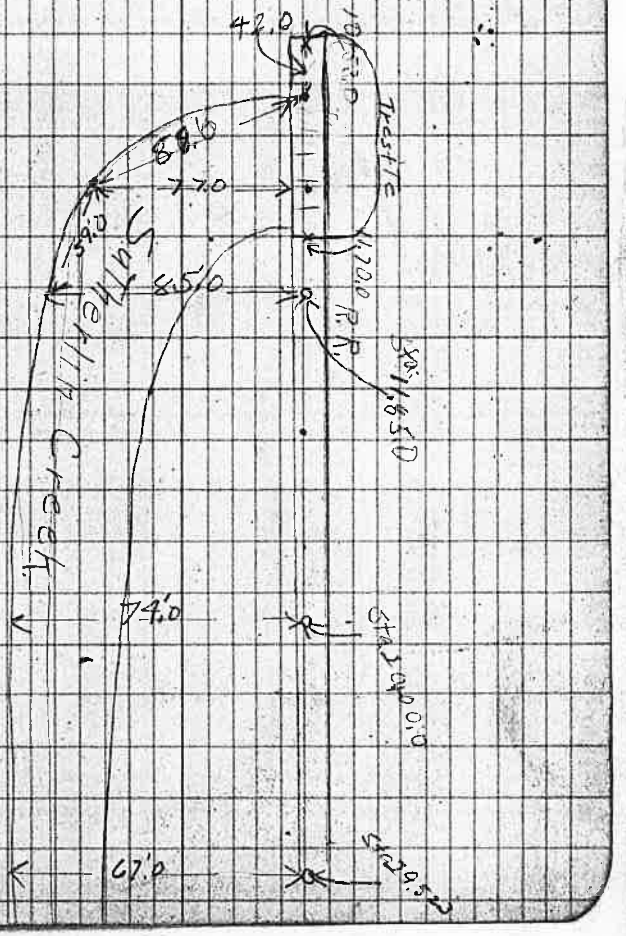

Bruce Bower Oct 3. '11

Traverse on County Road North of Durland Land

0+00		0+00 = N.W Cor Klepping land.
	90.6	
△90.6		
	1906.1	
△1996.7		
	5280	
△25+92.7		
	693.3	
△32+17.0	Pipe in County road	S.W. Cor. Plat J. 153.
0+00		N.W Cor Klepping land
	90.6	
△90.6		Hub in County Road
	326.1	
0 4+11.7		
	1585.7	
△19+96.9		
	529.2	
△25+25.6		
32+18.1	692.3	

Bruce
Power
Oct 4 11'

Distances from County Road.
to different points along Irriga-
tion ditch.

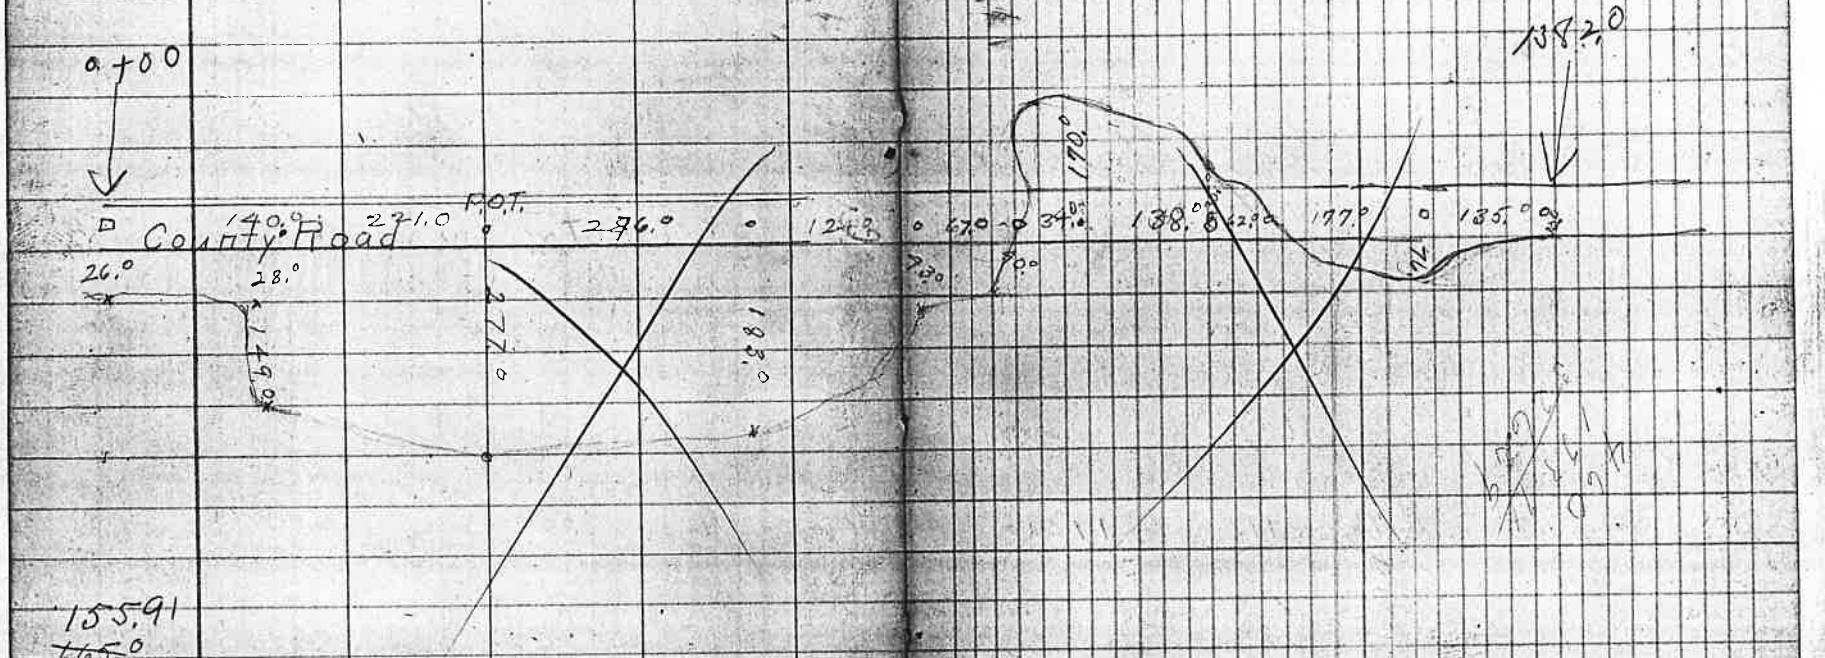

155.91
165.0
1326 25
136 55
134.70
92.62
92.43

To pipe in County Road

Bruce
Bower

N. 9

N. 9 Lots 11

Lots
5 | 4

4 | 3

3 | 2

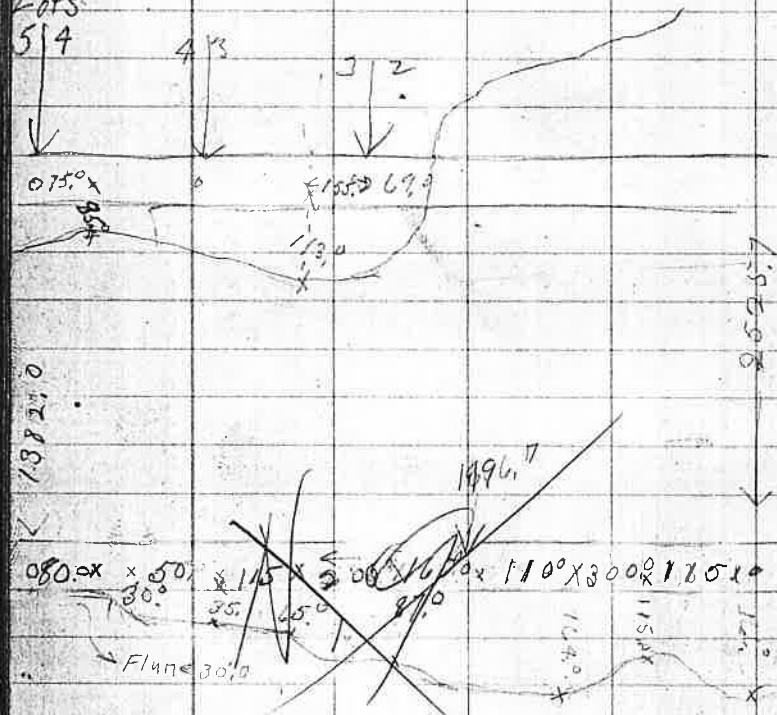

Ties along County Road
North of Durland Land

Sta.		
1206.1		
1230.0		Barn

Bruce
Bower

Oct, 5 '11

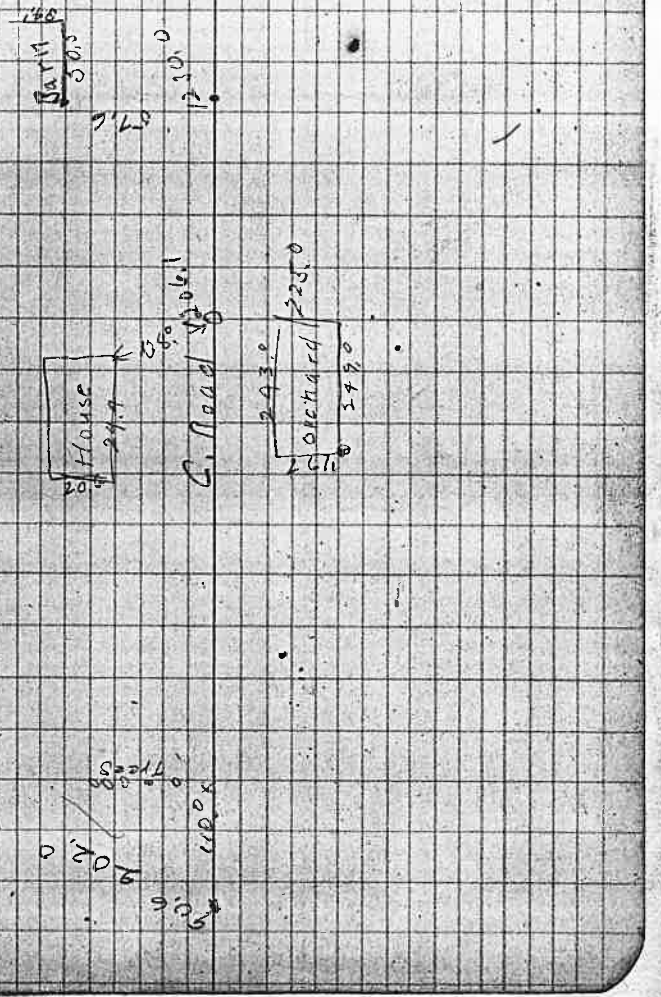

Topog of Lot 6 — N.A.

A-1

Sta	B.S.	H.I.	F.S.	Elev	
	1.99	532.74		530.75	BM on hydrant Point between T 6 & 7
Row 1 Tree 1			4.0	528.7	
3			3.9	528.8	
5			4.2	28.5	
7			4.1	28.6	
R-3 7			4.6	28.1	
5			4.5	24.2	
3			4.5	24.2	
1			4.1	24.6	
R-5 1			4.3	28.4	
3			4.3	28.4	
5			4.6	28.1	
7			4.9	27.8	
R-7 7			4.6	28.1	
5			4.2	28.5	
3			3.8	28.9	
1			3.6	29.1	
R-9			3.6	29.1	
3			3.8	28.9	
5			4.1	28.6	
7			5.0	27.7	
R-11	long row begins E. to W.				
1			3.9	29.4	
3			4.0	28.7	
5			4.3	28.4	

2 hrs. { Bruce / Bower

Oct. 7 '11

21

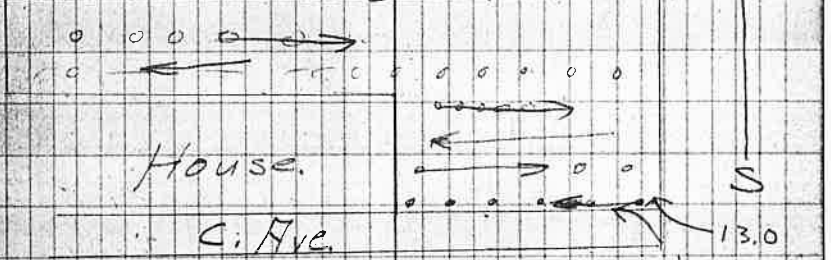

Every other row + every other tree

Sta	B.S.	H.I.	F.S.	Elev
7		532.74	4.9	27.8
9			5.2	27.5
Turn	5.80	533.47	5.07	527.67
11			6.1	27.3
13			6.5	26.9
IP-13				
15	W to E		6.0	27.4
3			6.0	27.4
5			5.9	27.5
7			5.8	27.6
9			5.6	27.8
11			4.4	29.0
13			4.1	29.3
IP-15				
1	E to W		3.4	30.0
3			4.1	29.3
5			5.2	28.2
7			5.3	28.1
9			5.8	27.6
11			5.9	27.5
13			5.4	28.0
IP-17				
1	W-E		5.3	28.1
3			5.0	28.4
5			5.7	27.7
7			5.0	28.4
9			4.5	28.9

Sta.	B.S	H.I	F.S.	Elev
11		532.47	4.4	529.0
13			4.2	29.2
TP-19				
1	E to W		3.4	30.0
3			4.3	29.1
5			4.5	28.9
7			5.0	28.4
9			5.3	28.1
11			4.8	28.4
13			4.8	28.6
TP-21				
1	W-E		5.5	27.9
3			4.8	28.6
5			5.1	28.3
7			4.9	28.5
9			4.8	28.6
11			3.4	30.0
13			4.0	29.4
TP-23				
1	E-W		3.6	29.8
3			3.8	29.6
5			4.4	29.0
7			4.8	28.6
9			4.4	29.0
11			4.7	28.7
13			4.4	28.6

Sta	B.S.	H.I.	F.S.	Elev
Row 25	W to E	533.47	4.4	529.0
1				
3			4.5	28.9
5			4.4	29.0
7			4.4	29.0
9			4.0	29.4
11			3.5	29.9
13			3.5	29.9
R-27	E-W		2.8	30.6
1				
3			3.5	29.9
5			3.5	29.9
7			4.1	29.3
9			3.8	29.6
11			4.2	29.2
13			3.3	30.1
R-29	W to E		3.2	30.2
1				
3			3.4	30.0
5			3.9	29.5
7			3.7	29.7
9			3.6	29.8
11			3.0	30.4
13			2.7	30.7
R-31	E-W		2.0	30.4
1				
3			2.5	30.9
5			2.7	30.7

Sta.	B.S	H.I.	F.S	Elev
7		533.47	2.9	30.5
9			3.1	30.3
11			3.1	30.3
13			2.8	30.6
R-33	W — E		1.9	31.5
3			2.4	31.0
5			3.0	30.4
7			3.2	30.2
9			2.7	30.7
11			2.0	31.4
13			1.5	31.9
TPoW-35	E. W		0.8	32.6
3			2.1	31.3
5			2.4	31.0
7			2.8	30.6
Turn	1041	541.56	2.32	531.15
9			10.7	30.8
11			10.1	31.4
13			10.1	31.4
R-31	W — E		7.5	34.0
5			8.8	32.7
5			10.2	31.3
7			10.2	31.3
9			10.2	31.3
11			9.8	31.7

1/50.33 East Side div. lots 12 & 13

Stg	B.S.	H.I.	F.S.	Elev
13		54.56	8.5	533.0
TP-39				
1	E to W		8.2	33.3
3			9.2	32.3
5			10.2	31.3
7			9.6	31.9
9			8.6	32.9
11			7.8	33.7
13			7.9	33.6
TP-41	W-E			
1			7.0	34.5
3			8.2	33.3
5			9.4	32.1
7			9.2	32.3
9			9.3	32.2
11			8.8	32.7
13			7.6	33.9
TP-43	E to W			
1			6.5	34.0
3			7.0	34.5
5			7.1	33.8
7			9.0	32.5
9			8.7	32.8
11			7.8	33.7
13			7.8	33.7
TP-45	W-E			
1			6.4	33.1
3			7.0	34.5
5			7.7	33.8

Sta	B.S	H.I	F.S.	Elev
7		541.56	6.9	534.6
9			6.3	35.2
11			6.0	34.5
13			4.6	36.9
R-47	E TO W		2.1	39.4
3			3.1	38.4
5			4.4	37.1
7			5.0	36.5
9			6.0	35.5
11			6.3	35.2
13			6.0	35.5
R-49	W-E		5.0	36.5
1			4.6	36.9
3			4.2	37.3
5			3.1	38.4
7			2.3	39.2
9			0.8	40.7
11			+0.6	42.1
13				

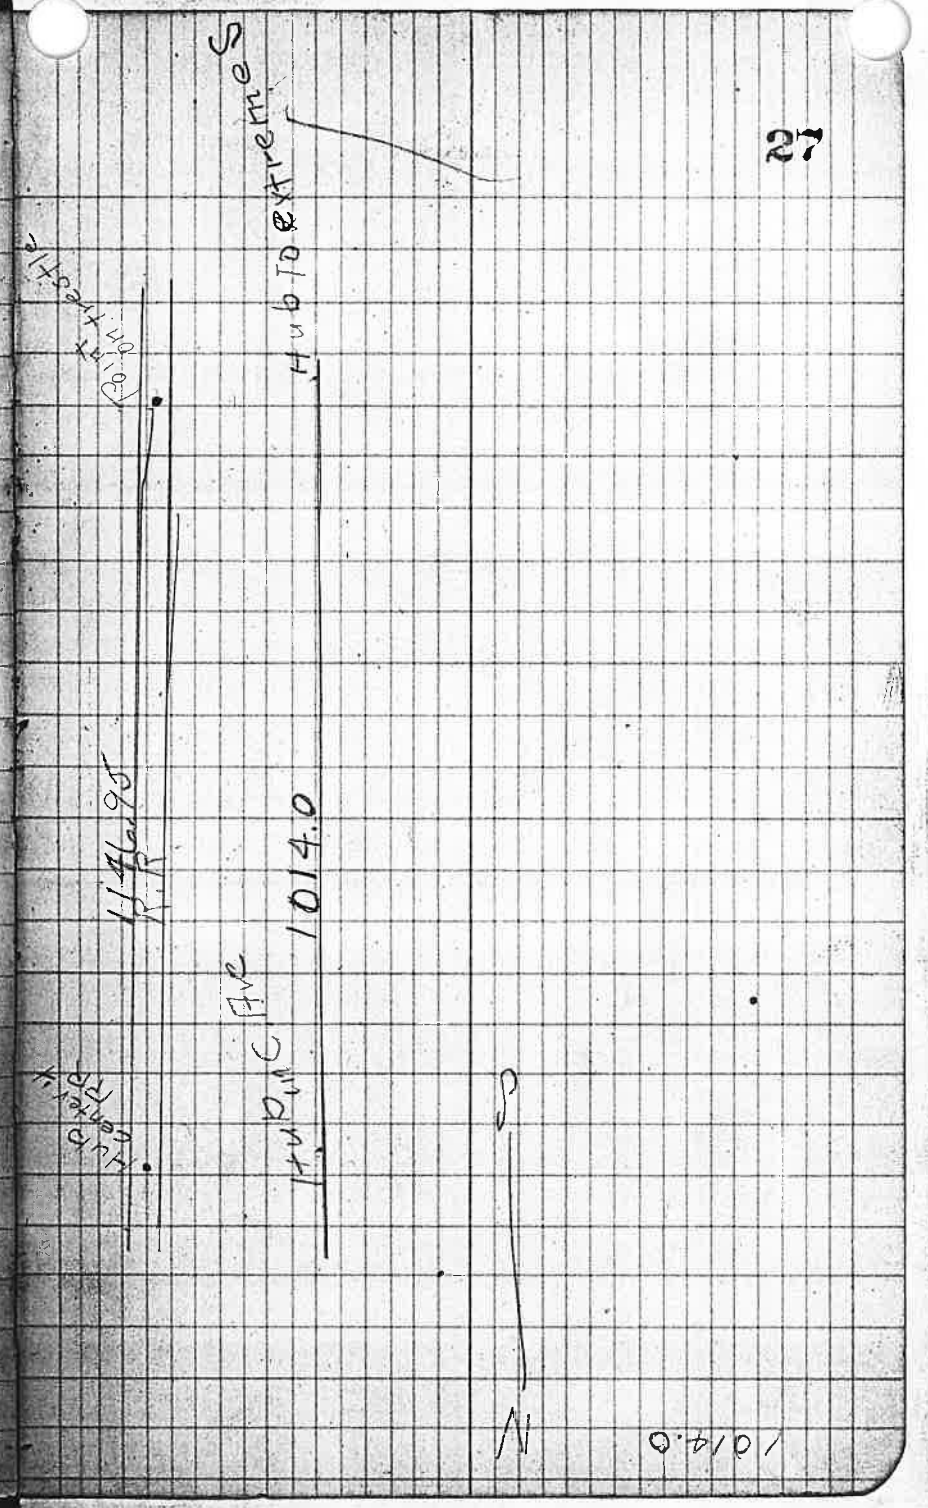

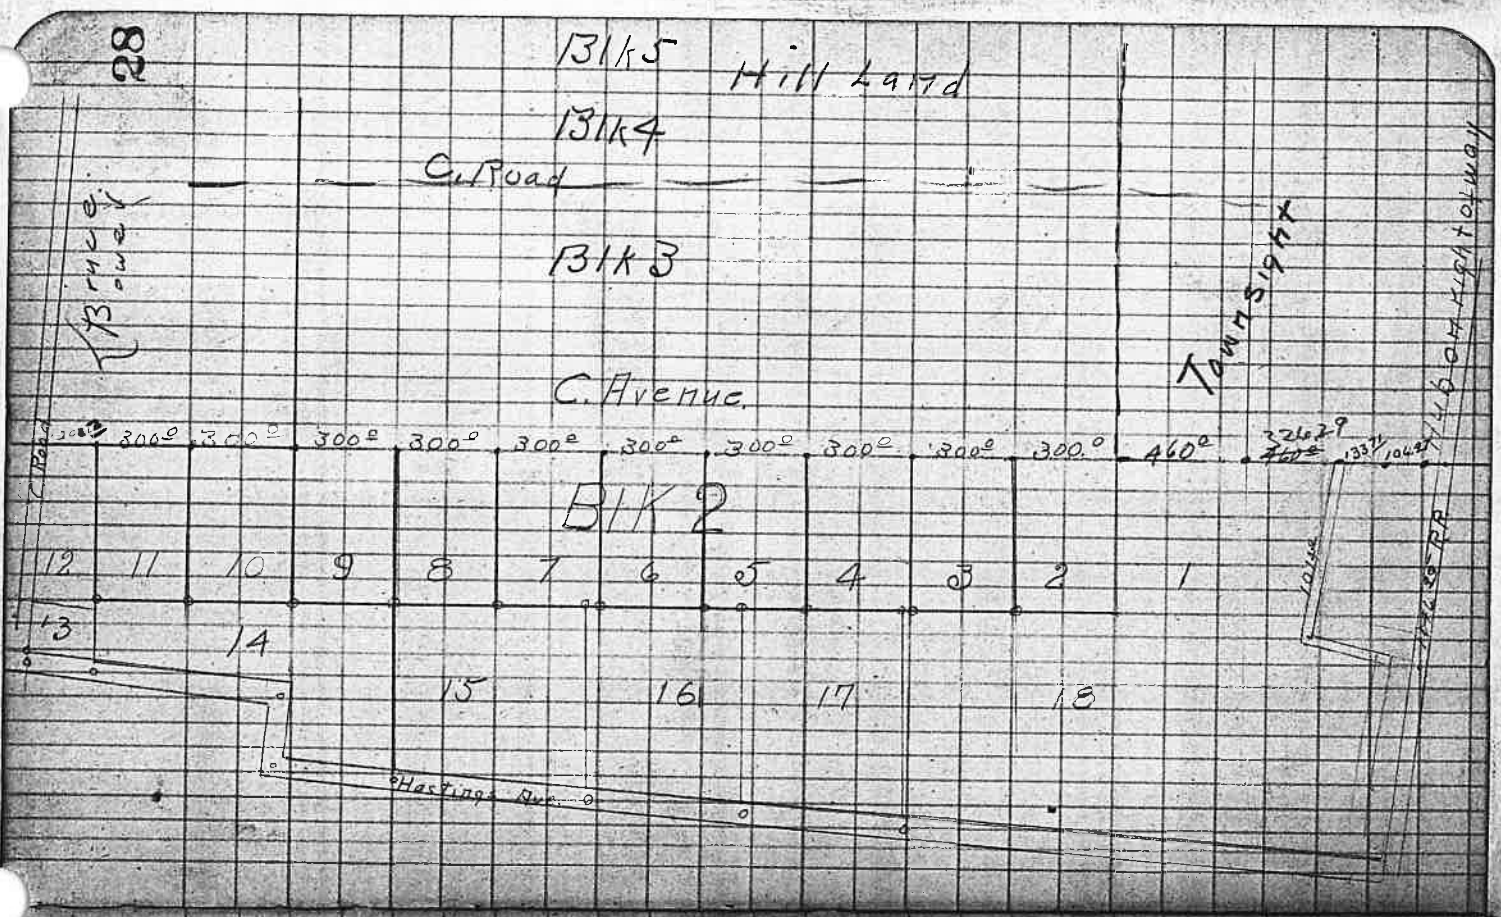
28
Blk 5
Hill Land
Blk 4
C. Road
Blk 3
C. Avenue
Blk 2
Lumber Yard
Town Site
Hastings Ave
12
11
10
9
8
7
6
5
4
3
2
1
13
14
15
16
17
18

Boundrys of Plat O West.
above County Road. Blk 45

Chain { Bruce
Bower

Oct 20-1911
Weather hot.

Hub in county road front of Fir Grove School

West Bdry. going North

0+00		
1710.8		X on rock N.W. Cor. C1. 52
	N. Bdry. going East	
0+00		Sta 1710.8 x on stone. N.W. Cor C1. 52.
	342.9	
342.9		△ on true line.
	85.7	
△ 428.6		△ around tree.
	85.7	
△ 514.3		△ on true line.
	120 ±	
6+34.4		
	115.4	
07+49.8		
	184.1	
09+33.9		
	341.2	
012+75.1		
	79.2	
013+54.3		

△ 1M N. bdry. 10.5 of ¼ Cor
448.4 To ¼ Cor.

Road A Plat O Hill Land.

Sta.	Dist	Vert L	Inc dist.
0+00.0			
	103.5		
△1			
	292.2		
△2			
	102.1		
△3			
	267.3		
△4			
	57.2		
△5			
	65.2		
△6			
	70.0		
△7			
	93.4		
△8			
	125.6		
△9			
	25.3		
△10			
	138.8		
△11			
	44.2		
△12			

Bruce Bower
Oct. 28 1911

970.5 from pipe in county road in front of Fingrove schoolhouse to Hub in road West Bary Plat O. Hill Land.

Road A - Plat O Hillland.
- Continued. -

Bruce
Bower
Oct 24. 1911.

Sta.	Dist	Vert ∠	Inc dist
△12			
	79 9		
△13			
	99 3		
△14			
	100 3		
△15			
	107 5		
△16			
	99 4		
△17			
	99 1		
△18			
	103 1		
△19			
	97 3		
△20			
	114 2		
△21			
	75 1		
△22			
	102 7		
△23			
	99 5		
△24			

Laurel tree

Road A

Plat O Hill Land – Contd.

Chain L Bruce Power

Oct 24 1911

Sta	Dist	Vert	Inc dist
△24			
	62 4		
△25			
	103 2		
△26			
	136 1		
△27			
	45 3		
△28			
	49 1		
△29			
	48 2		
△30			
	99 8		
△31			
	38 1		
△32			
	199 8		
△33			
	73 2		
△34			
	58 2		
△35			
	44 4		
△36			

Crossed fence

Road A

Plat O. Hill Land Cont'd.

Sta	Dist.
△36	
	35 8/10
△37	
	81 3/10
△38	
	198 1/10
△39	

Point on W. bdry Plat J.
496.5

Road B.

Plat O. Hill Land.

Sta	Dist
0+00	37 3
△1	30 6
△2	91 9
△3	70 1
△4	80 3
△5	79 1
△6	50 5
△7	42 1
△8	95 1
△9	34 8
△10	70 9
△11	65 6
△12	67 0
△13	96 8
△14	70 9
△15	104 9
△16	119 3
△17	104 5
△18	101 0
△19	113 3
△20	76 3
△21	74 8
△22	58 2
△23	71 7
△24	66 9

Bruce Bower
Oct 25 1911.

= Sta 15 on B. road traverse. Laural tree

Road B.

Plat O Hill Land Cont'd

Sta	Dist.
Δ 24	66 9
Δ 25	38 9
Δ 26	174 1
Δ 27	214 8
Δ 28	50 3
Δ 29	100 4
Δ 30	71 1
Δ 31	57 0
Δ 32	49 7
Δ 33	52 4
Δ 34	49 9
Δ 35	108 5
Δ 36	

Sta 29 + 14 2 to intersection W. bdry of J.3
374.6 S.W. Cor. Plat J.3. to intersection Hudson Road B
Plat O

Δ 34 = pipe center of C. road between lot's 5 & 6 J.3.

Δ 36 = Intersection of C. road & road B point on
S. bdry of lot 6 Plat J.

Road C.
Plat O Hill Land

Sta	Dist
0+00	151.2
Δ1	81.4
Δ2	107.0
Δ3	113.0
Δ4	115.4
Δ5	112.6
Δ6	130.9
Δ7	126.1
Δ8	116.9
Δ9	154.1
Δ10	
0+00	107.7
	232.4
	128.8

Bruce Bower
Oct 27. 1911

Sta. 9. on Road B. traverse.

X on stone

Intersection hub in C. road, 53.1 to Sta. 1796.7

Cor. South of 1/4 Cor. Hill Land Plat O.

Road D

Plat. O Hill Land.

Sta.	Dist
0+00	48 0
Δ1	41 ½
Δ2	99 1
Δ3	34 8
Δ4	24 1
Δ5	97 5
Δ6	44 0
Δ7	56 8
Δ8	107 ½
Δ9	55 ½
Δ10	49 ½
Δ11	52 2
Δ12	61 8
Δ13	45 5
Δ14	58 ½
Δ15	

{ Bruce
Marey

37

Nov, 3, 1911

Sta 25 on road B.

Sta 39 on Road A.

Chain { Bruce / Rarey

Nov 4 1911

Road A Continued from Sta 39.

Sta	Dist
△40	54.6
△41	98.4
△42	47.1
△43	37.3
△44	39.2
△45	45.2
△46	51.3
△47	61.5
△48	38.0
△49	21.3
△50	52.8
△51	54.4
△52	51.6
△53	103.8
△54	31.1
△55	19.6
△56	41.2
△57	37.0
△58	57.5
△59	55.6
△60	41.0
△61	68.2
△62	57.3
△63	116.5
△64	265.4

Sta 14 on Road D.

Road A Contd.
Plat O Hill Land.

Stg.	Dist.	
Δ65		Hudson W. right of way

Chain { Bruce / Parey

Nov 4 1911

Eastside

64.4 to x on rock, intersection of 6th Ave & Right of way,
1423 to S.E. Cor. Plat J.3