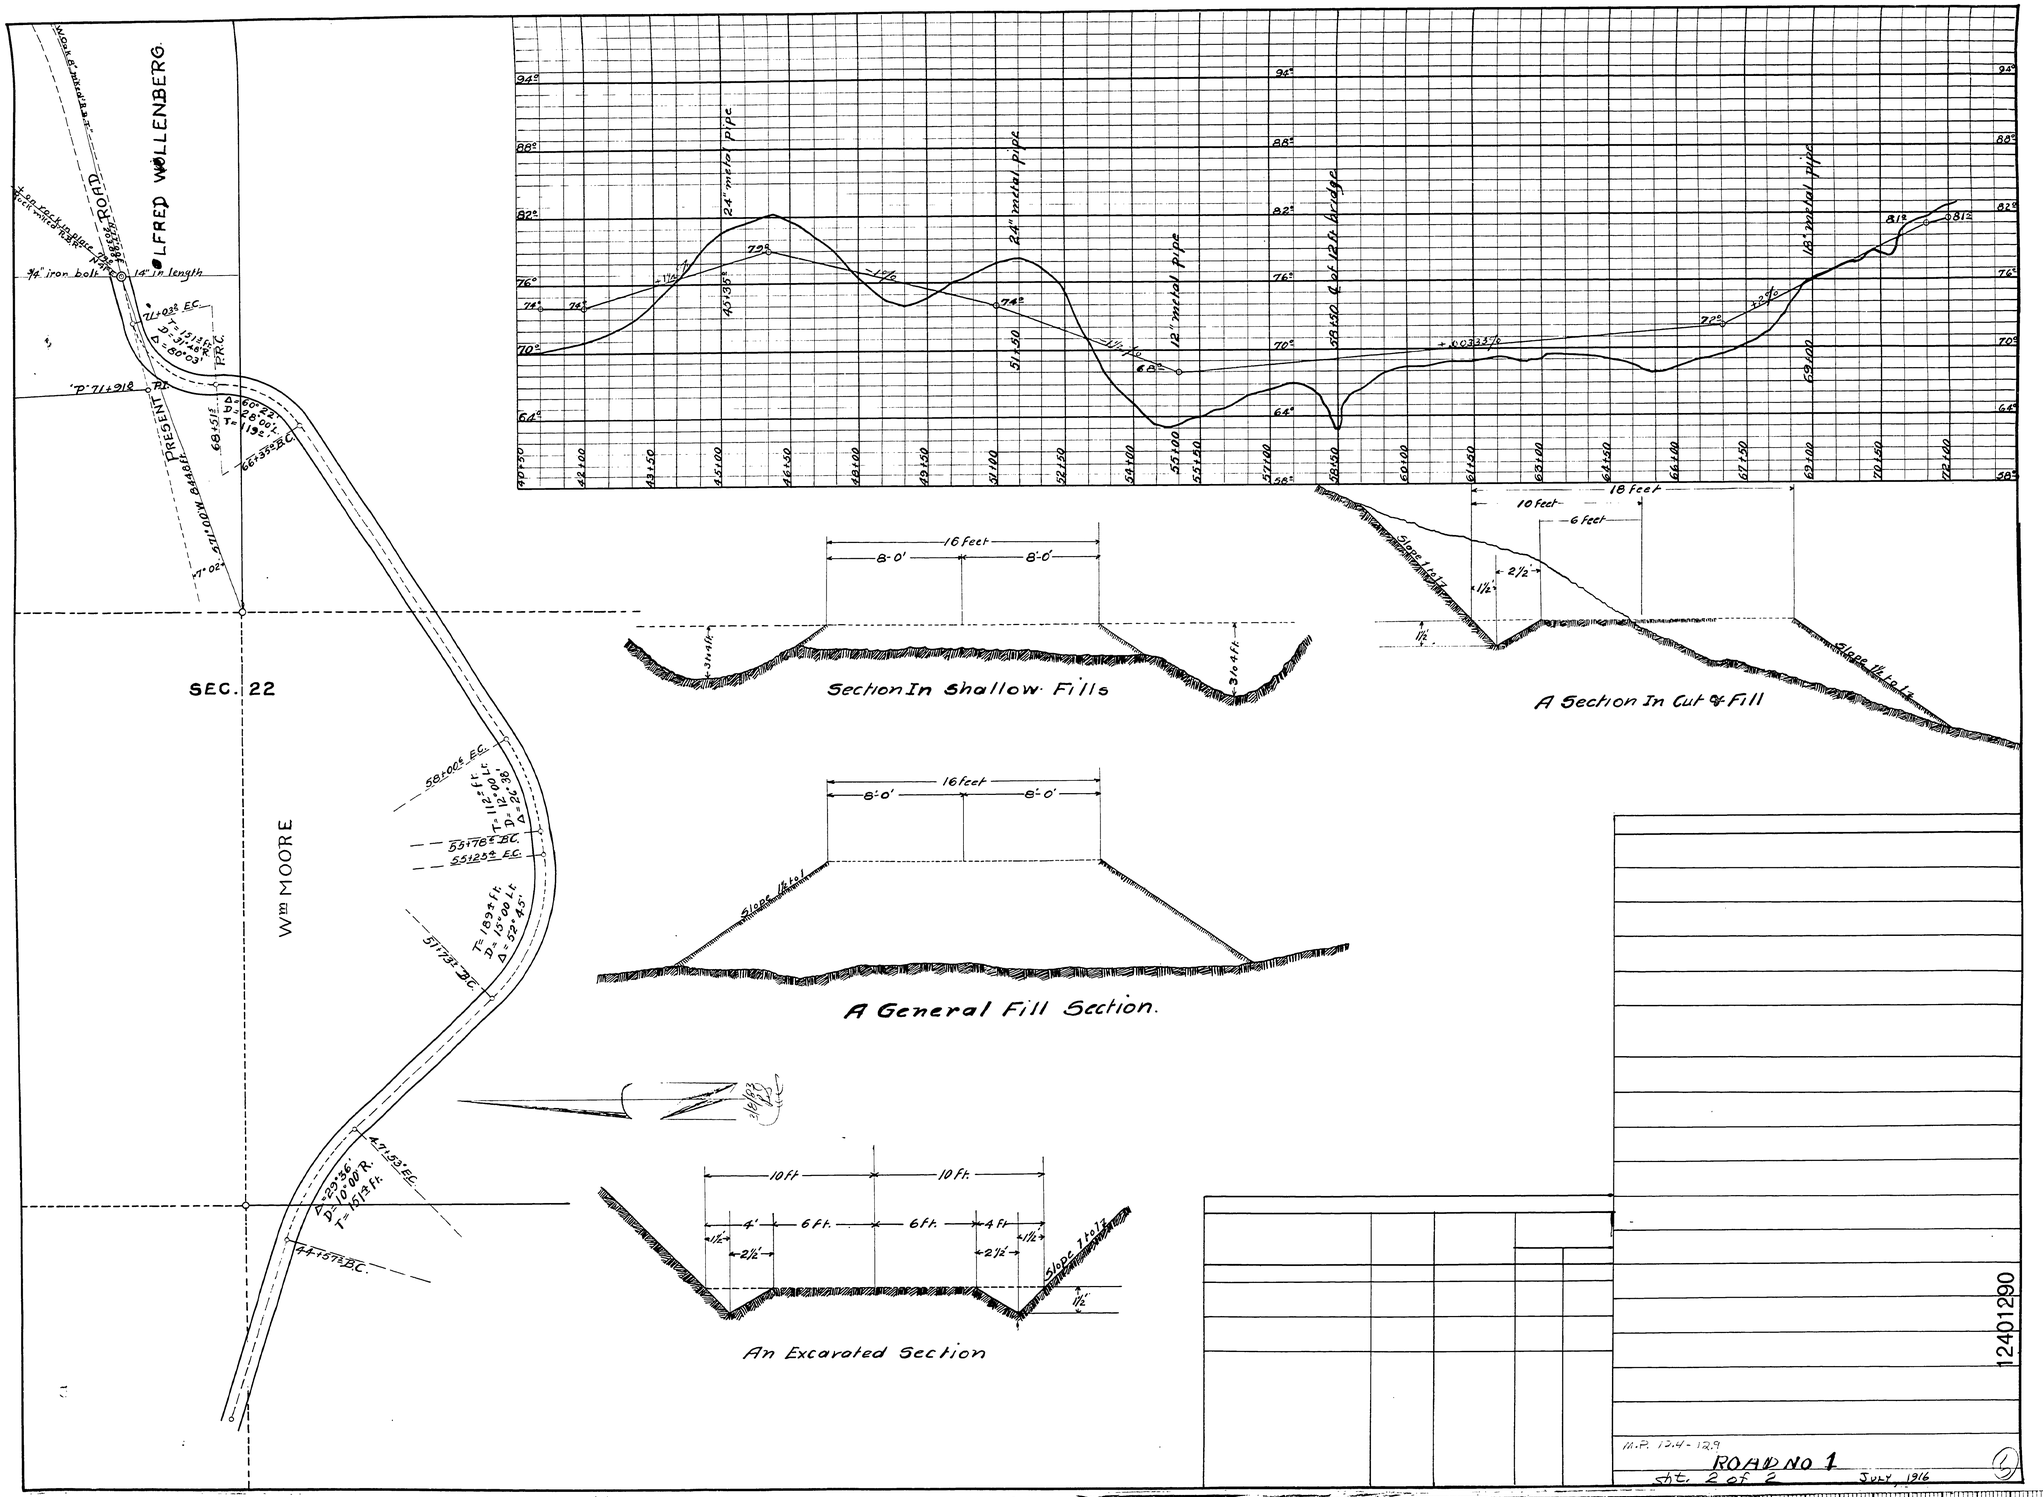
ROAD
ALFRED WOLLENBERG
PRESENT
SEC. 22
Wm MOORE
24" metal pipe
24" metal pipe
12" metal pipe
Bridge
12" metal pipe
Section In Shallow Fills
A Section In Cut & Fill
A General Fill Section.
An Excavated Section
Slope 1½ to 1
Slope 7 to 1
10 feet
18 feet
6 feet
16 feet
8'-0'
10 ft.
6 ft.
4 ft.
2½'
1½'
M.P. 13.4 - 12.9
ROAD NO 1
Sht. 2 of 2
JULY 1916
12401290