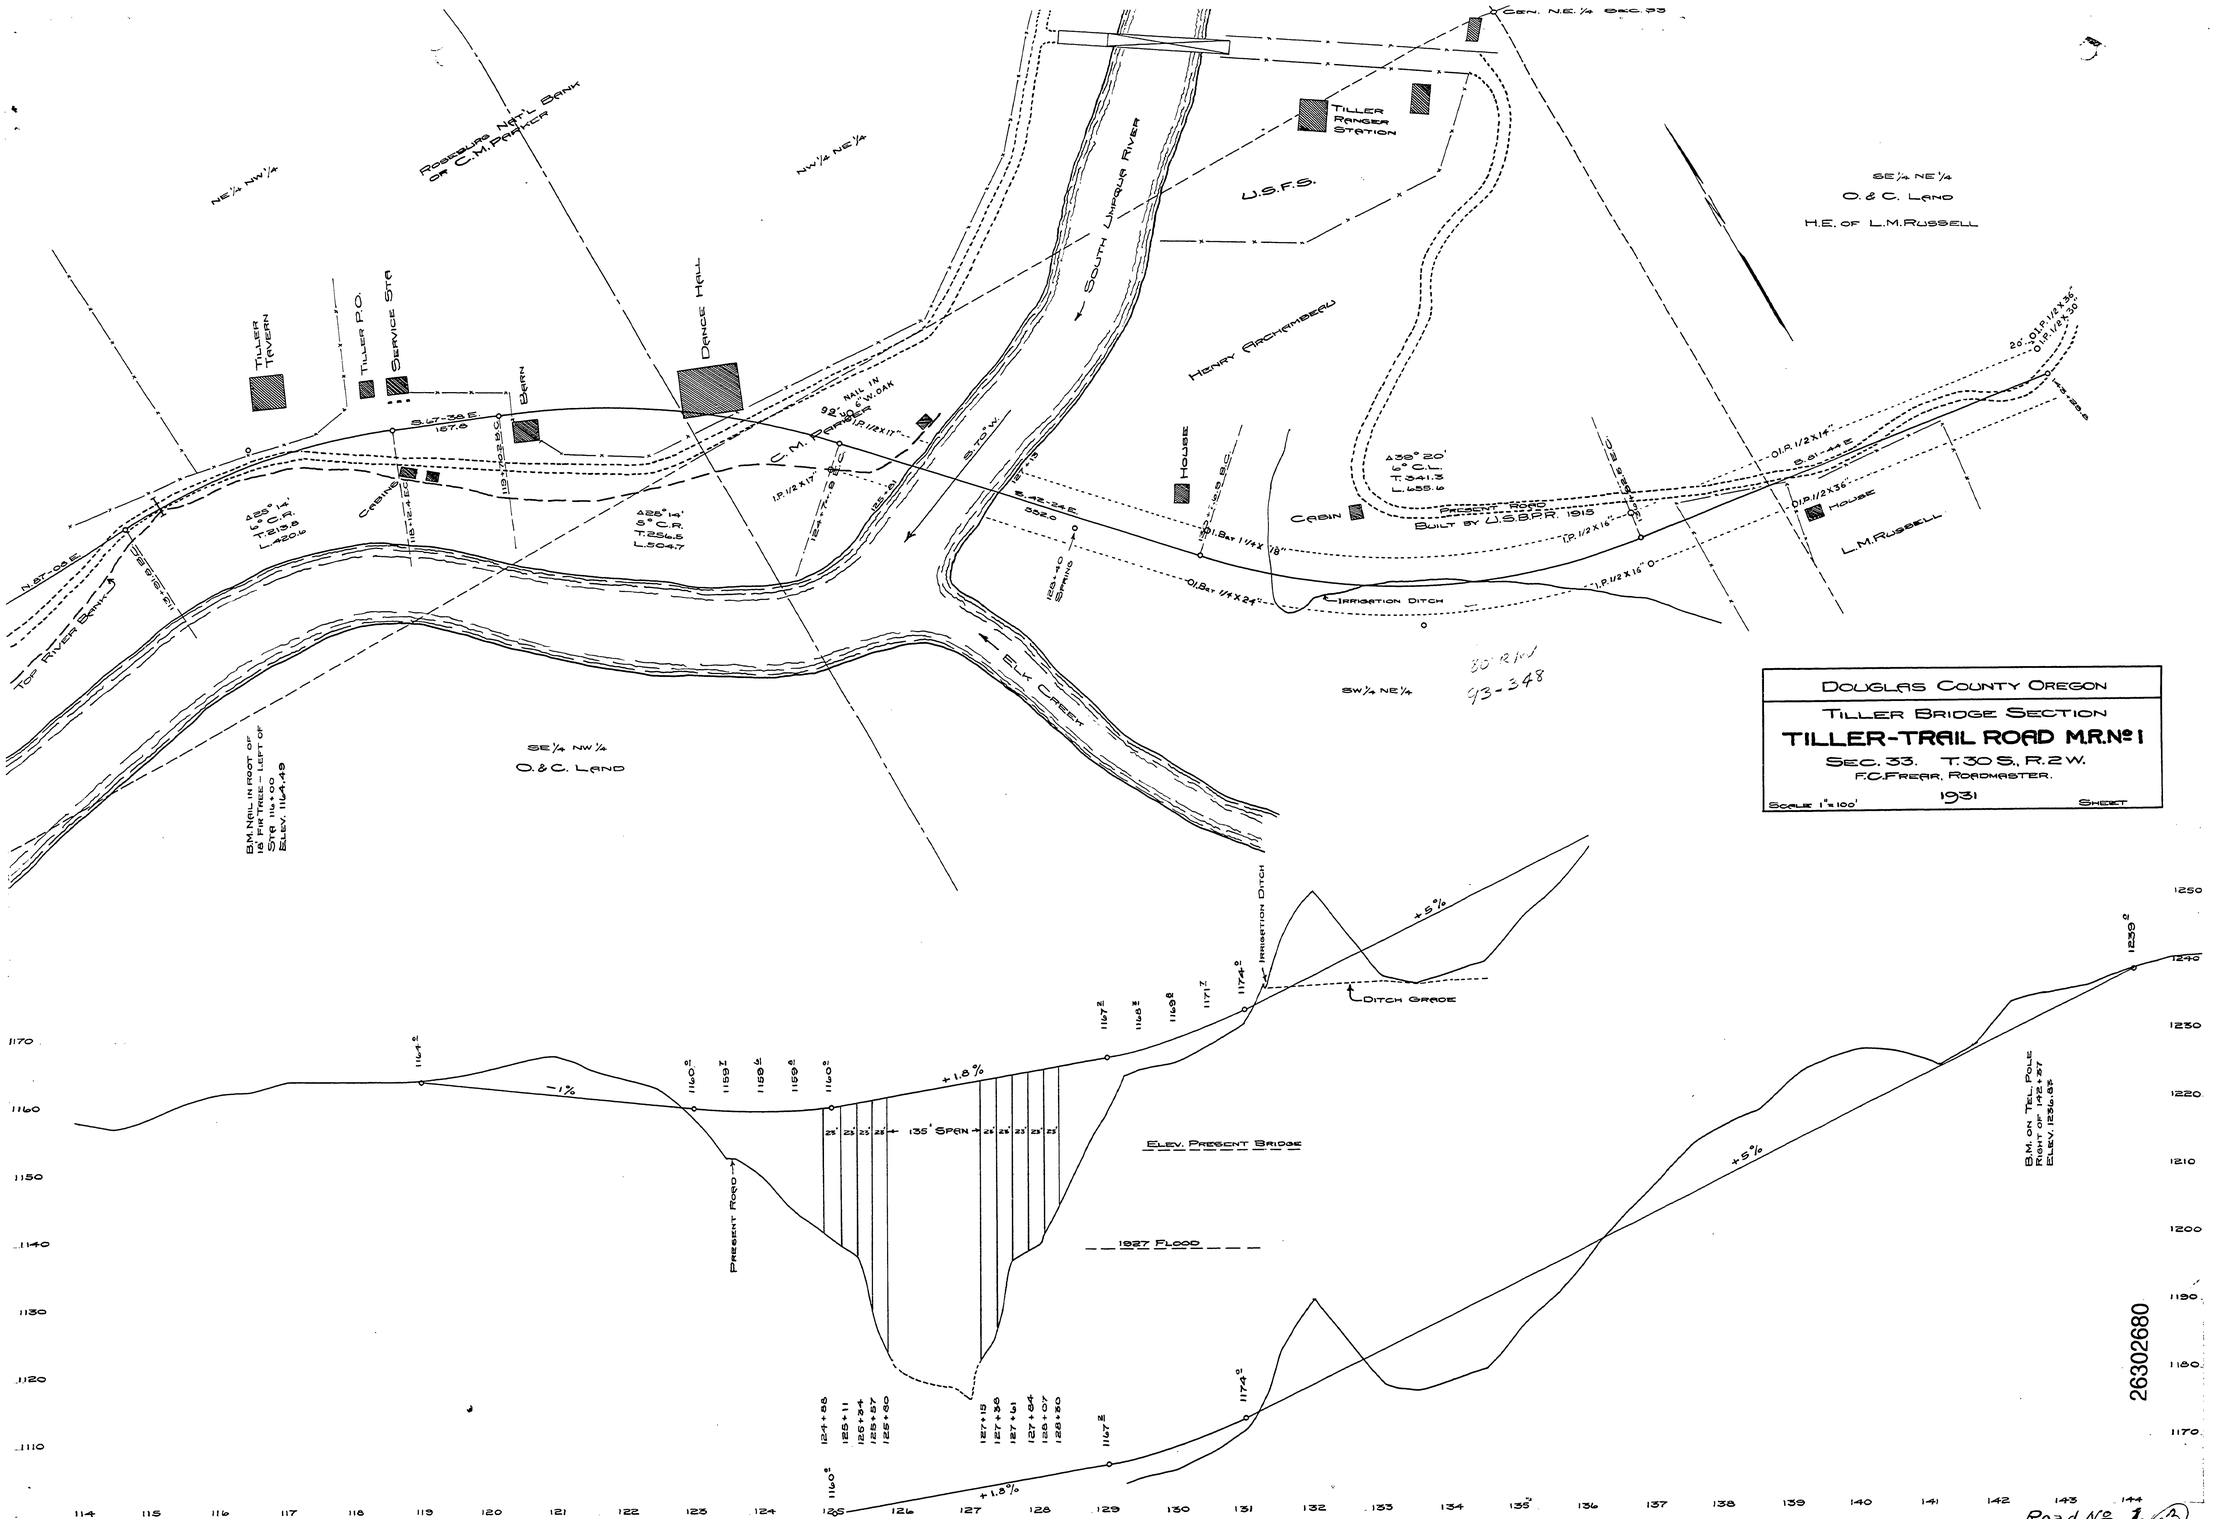
Douglas County Oregon
Tiller Bridge Section
TILLER-TRAIL ROAD M.R. No 1
Sec. 33. T. 30 S., R. 2 W.
F.C. Frear, Roadmaster.
1931
Scale 1" = 100'
Sheet
Road No. 1.
Sht 1 of 3
1931
M.P. 26.3 - 26.7
93-348
26302680
Gen. N.E. Cor. Sec. 33
Tiller Ranger Station
U.S.F.S.
Roseburg Nat'l Bank of C.M. Parker
Tiller Tavern
Tiller P.O.
Service Sta.
Barn
Dance Hall
Cabins
C.M. Parker
Nail in 32" 16" W. Oak
South Umpqua River
Henry Archembeau
House
Cabin
Present Road Built by U.S.B.P.R. 1915
Irrigation Ditch
Spring
Elk Creek
Top River Bank
L.M. Russell
House
SE¼ NE¼
O. & C. Land
H.E. of L.M. Russell
NE¼ NW¼
NW¼ NE¼
SE¼ NW¼
O. & C. Land
SW¼ NE¼
B.M. Nail in root of 18" Fir Tree - Left of Sta. 114+00 Elev. 1164.48
Ditch Grade
Elev. Present Bridge
1927 Flood
Present Road
135' Span
+1.8%
-1%
+5%
B.M. on Tel. Pole Right of Sta. 142+67 Elev. 1236.63