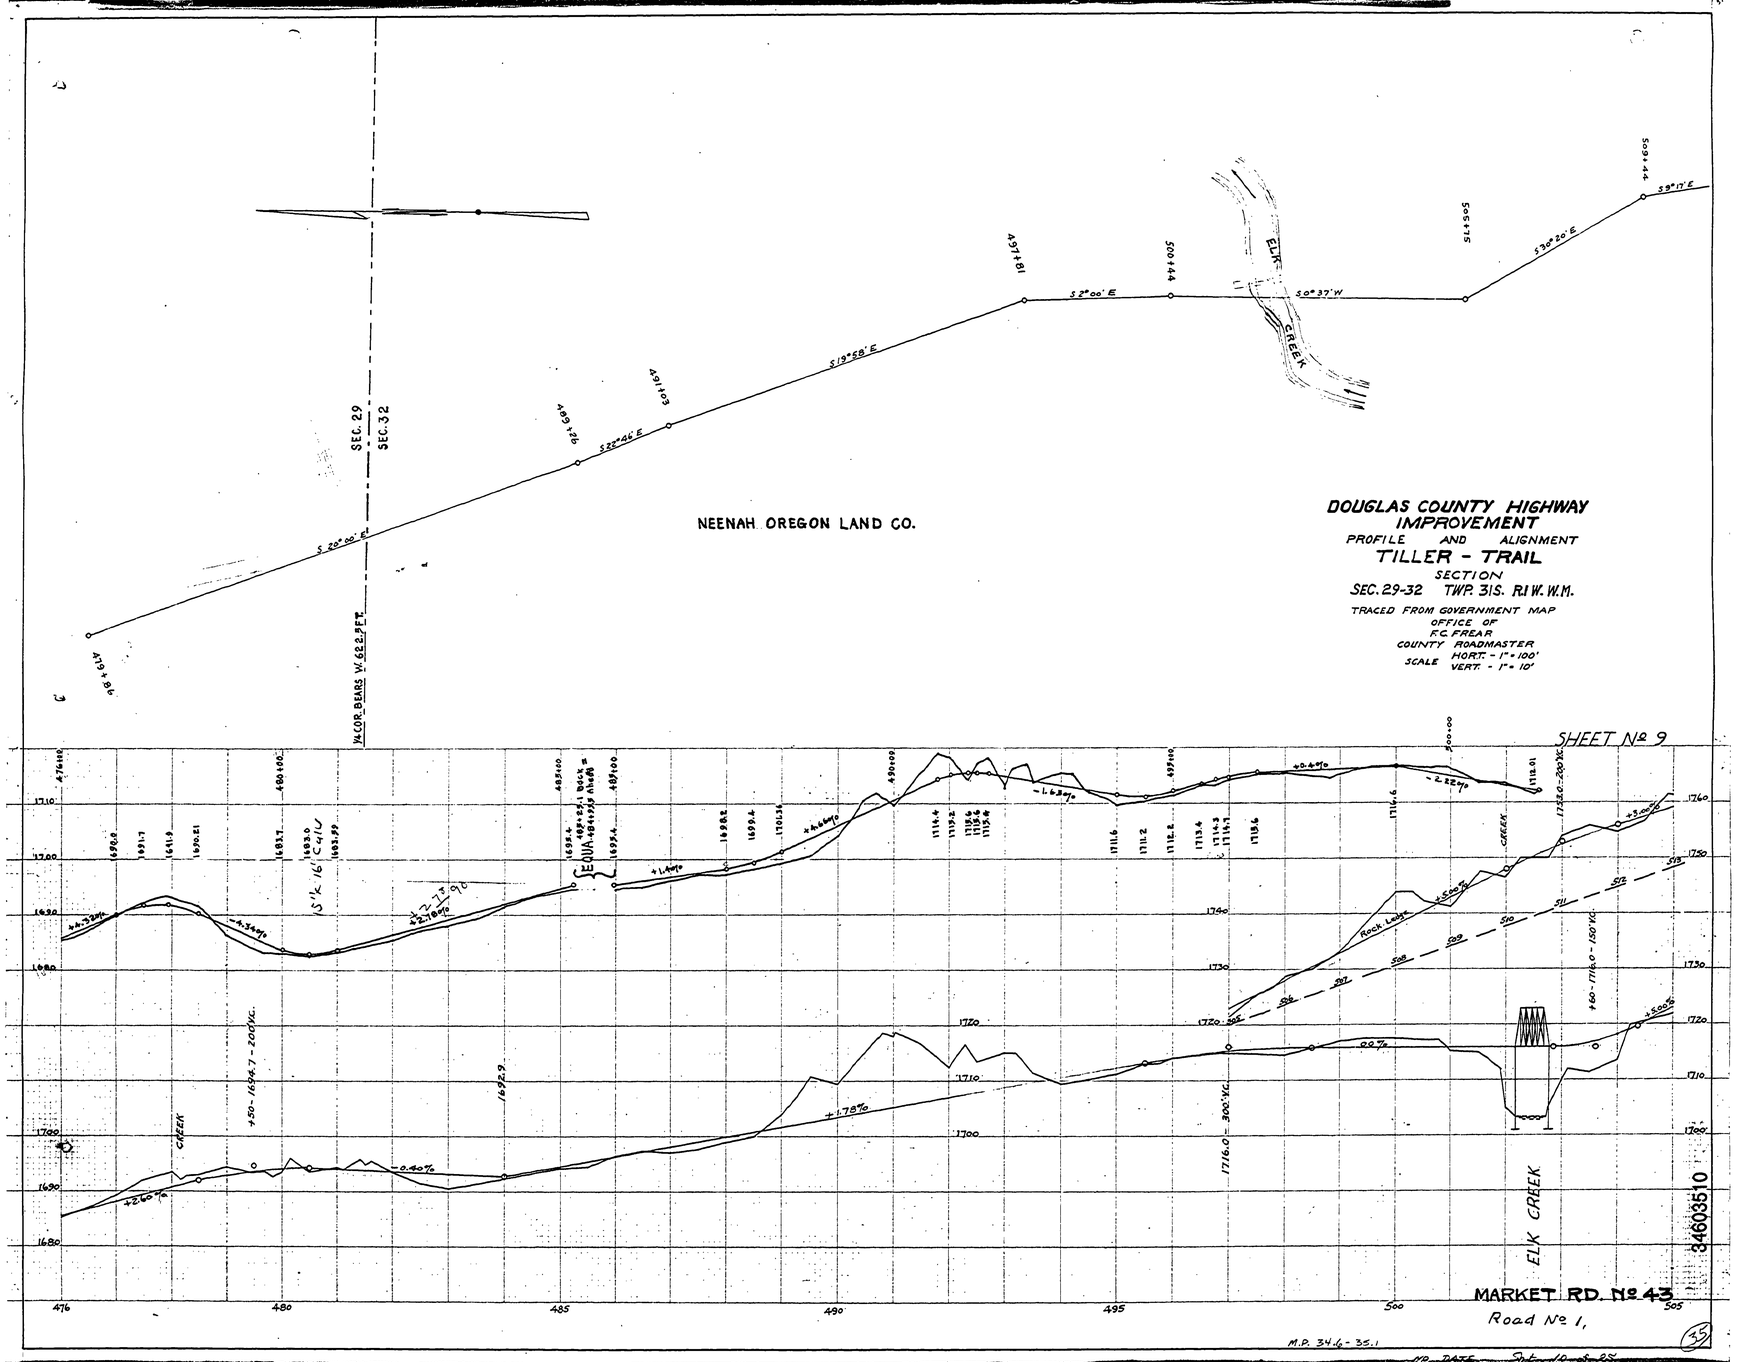
DOUGLAS COUNTY HIGHWAY IMPROVEMENT
PROFILE AND ALIGNMENT
TILLER - TRAIL
SECTION
SEC. 29-32 TWP. 31S. R1W. W.M.
TRACED FROM GOVERNMENT MAP
OFFICE OF
F.C. FREAR
COUNTY ROADMASTER
SCALE HORT. - 1" = 100'
VERT. - 1" = 10'
SHEET Nº 9
NEENAH OREGON LAND CO.
SEC. 29
SEC. 32
S 20° 00' E
S 22° 46' E
S 19° 50' E
S 2° 00' E
S 0° 37' W
S 26° 20' E
S 9° 17' E
ELK CREEK
VACOR BEARS W. 622.8 FT.
MARKET RD. Nº 43
Road Nº 1,
M.P. 34.6 - 35.1
34603510
35

30 X