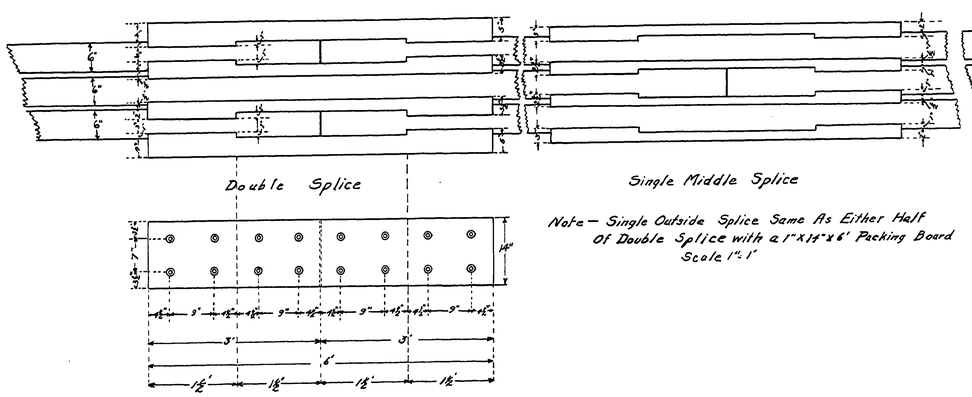

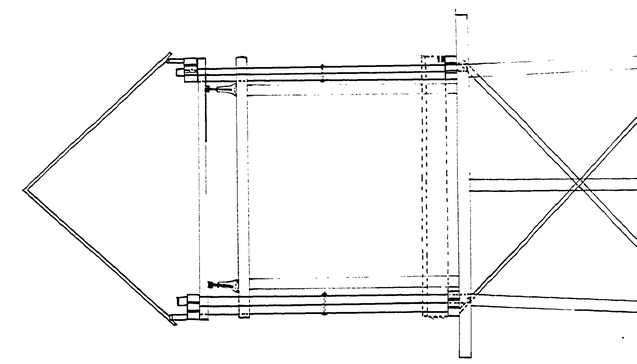

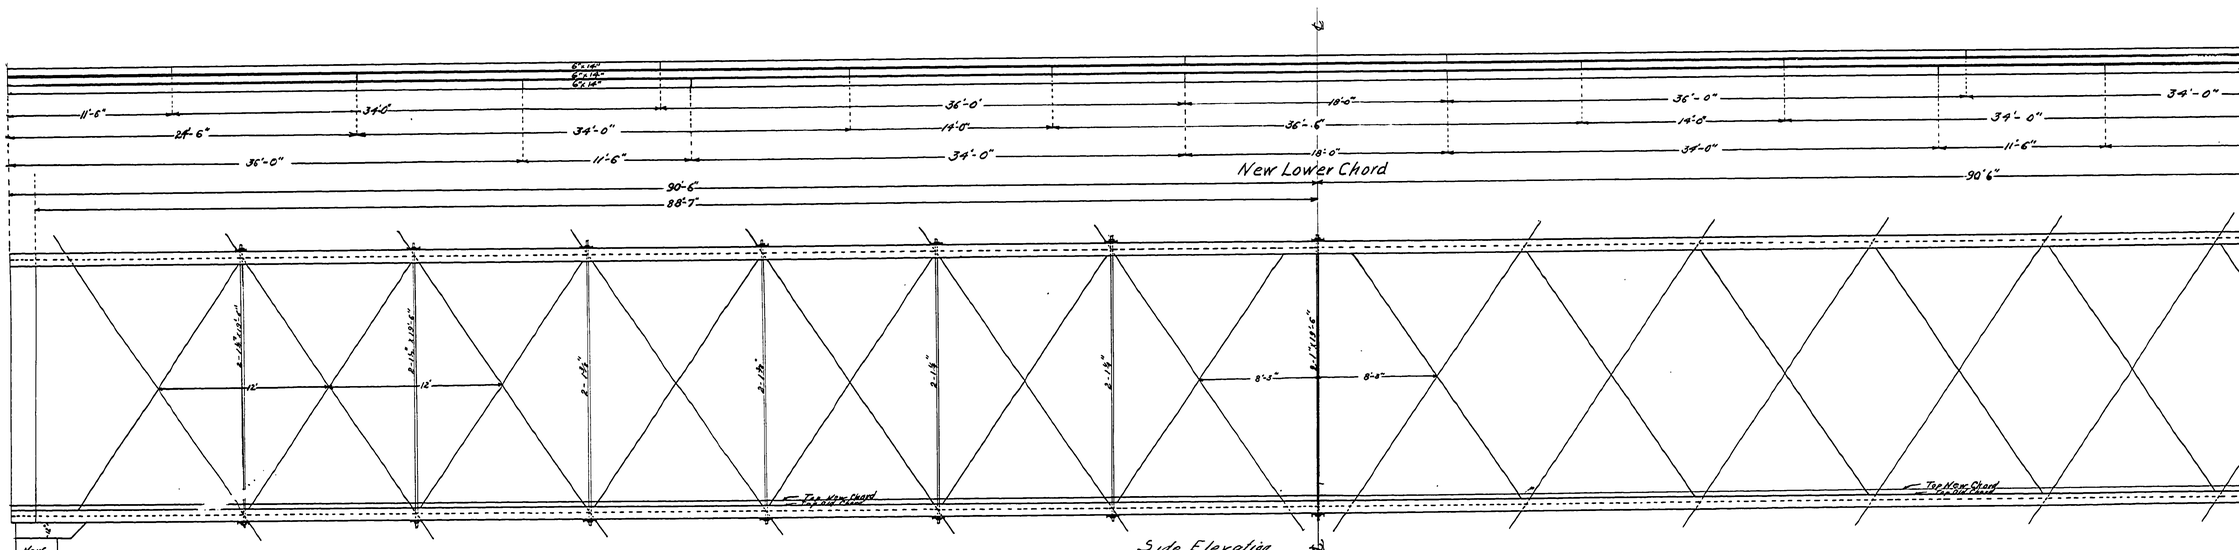

Side Elevation
Scale 1/4" = 1 ft.

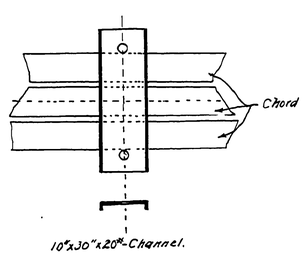

ELK CREEK BRIDGE.
AT
TILLER ORE.

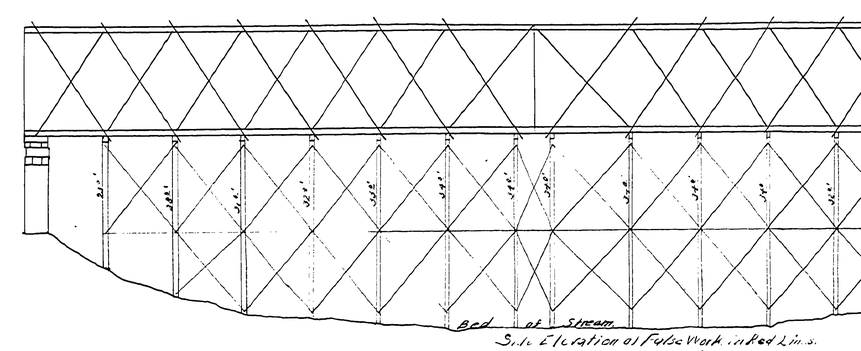

Side Elevation of False Work in Red Lines.
Scale 1"=10'

30 X

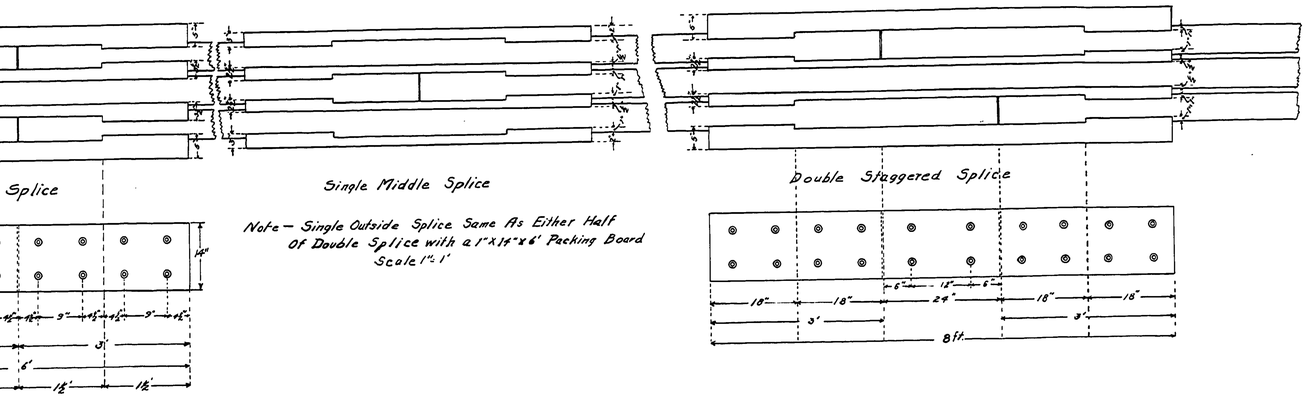

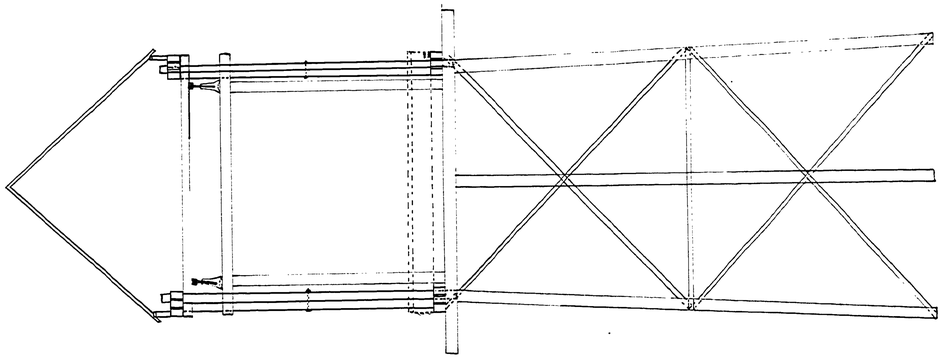

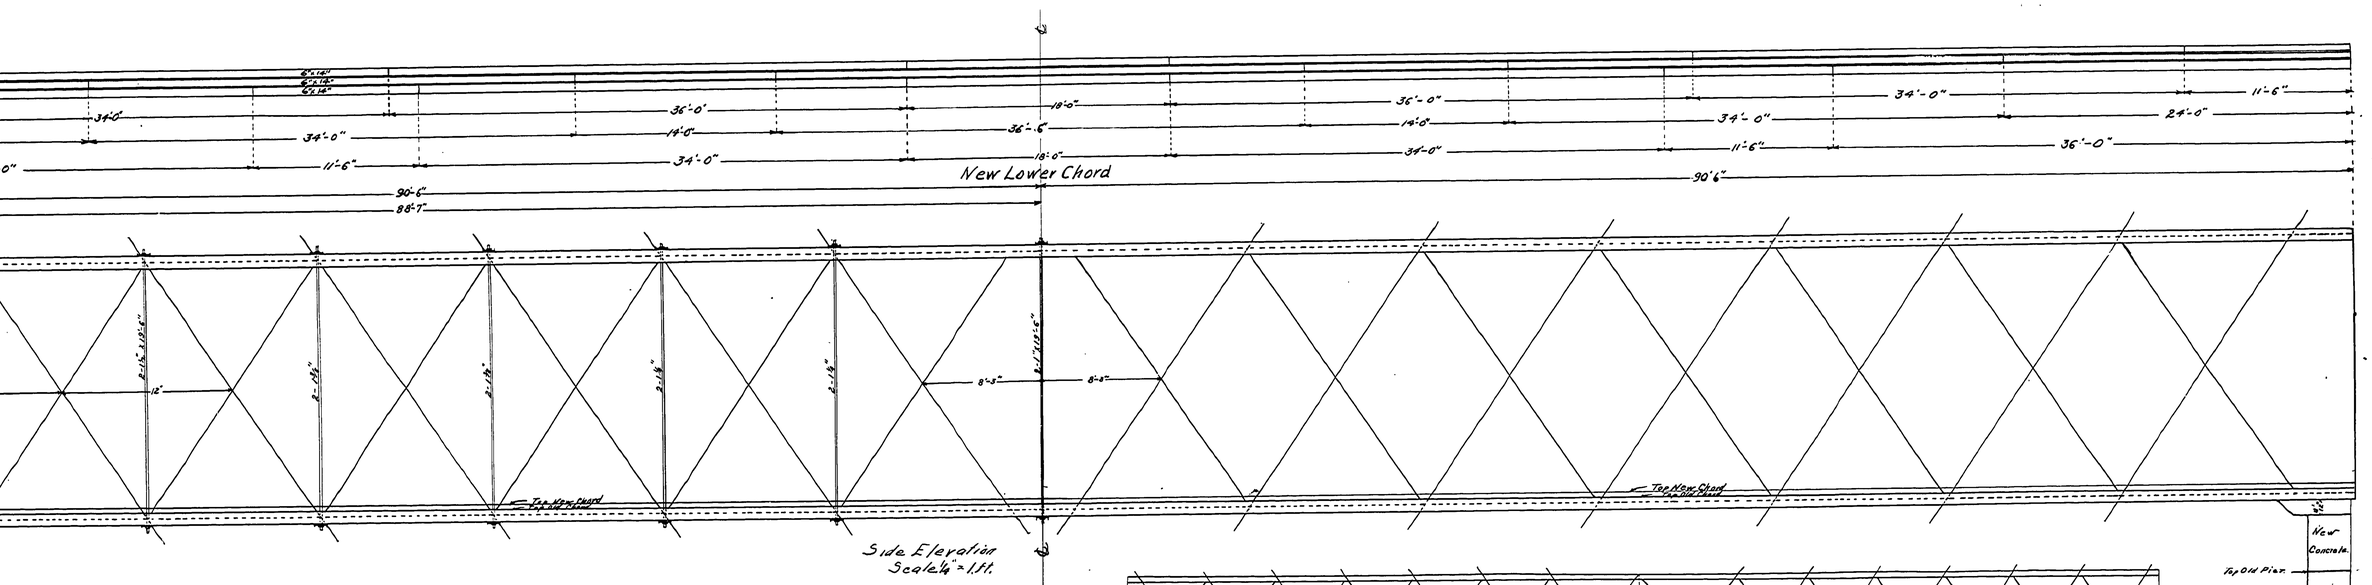

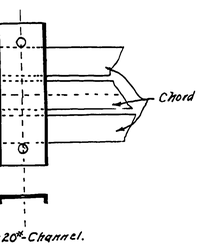

ELK-CREEK BRIDGE.
AT.
TILLER ORE.

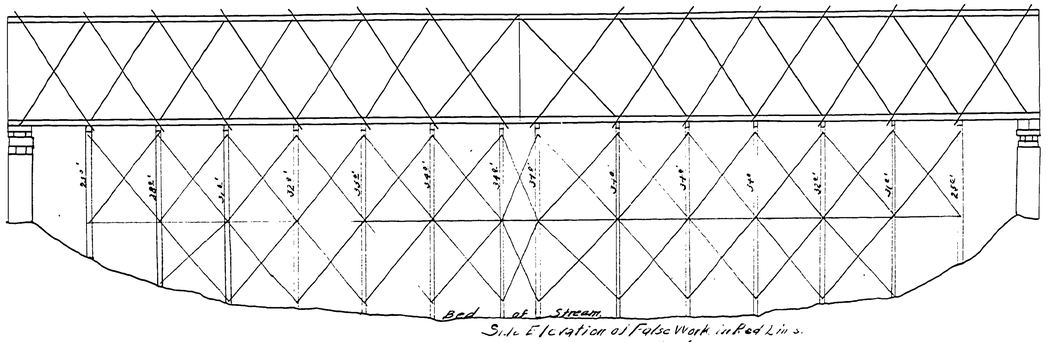

Side Elevation of False Work in Red Lines.
Scale 1"=10'

Drawing No. 12

M.P. 34.99
Sht. 1 of 1
NO DATE

(25)

34993499

30 X