DOUGLAS COUNTY HIGHWAY IMPROVEMENT

Profile and Alignment

TILLER-TRAIL

Section

Sec. T. S., R. W. W.M.

Platted from Gov. Field Notes
Office of F. C. Frear
County Roadmaster

HOR. SCALE 1" = 100'
VER. SCALE 1" = 10'

SHEET NO. 16

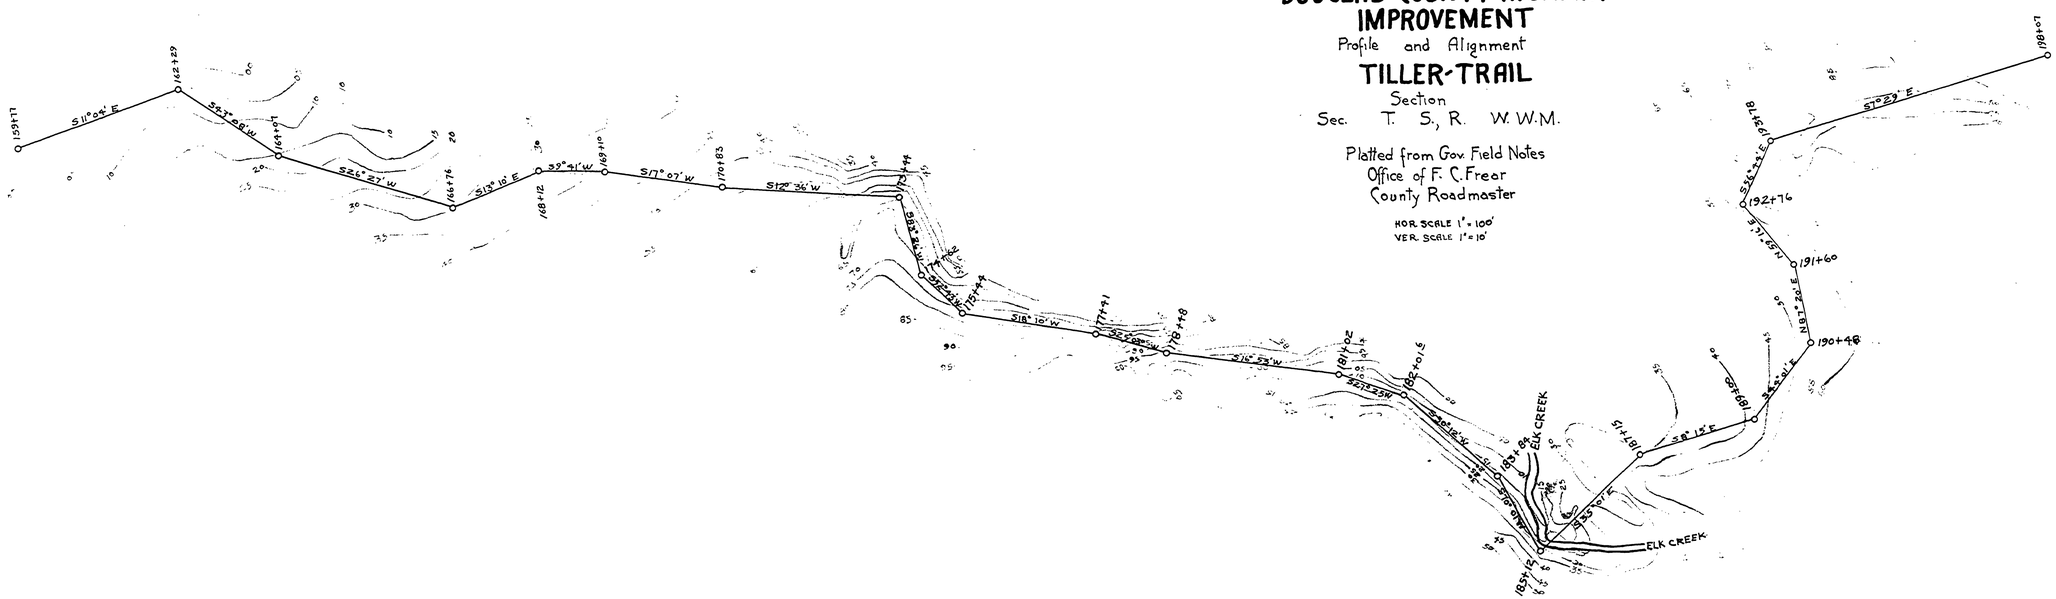

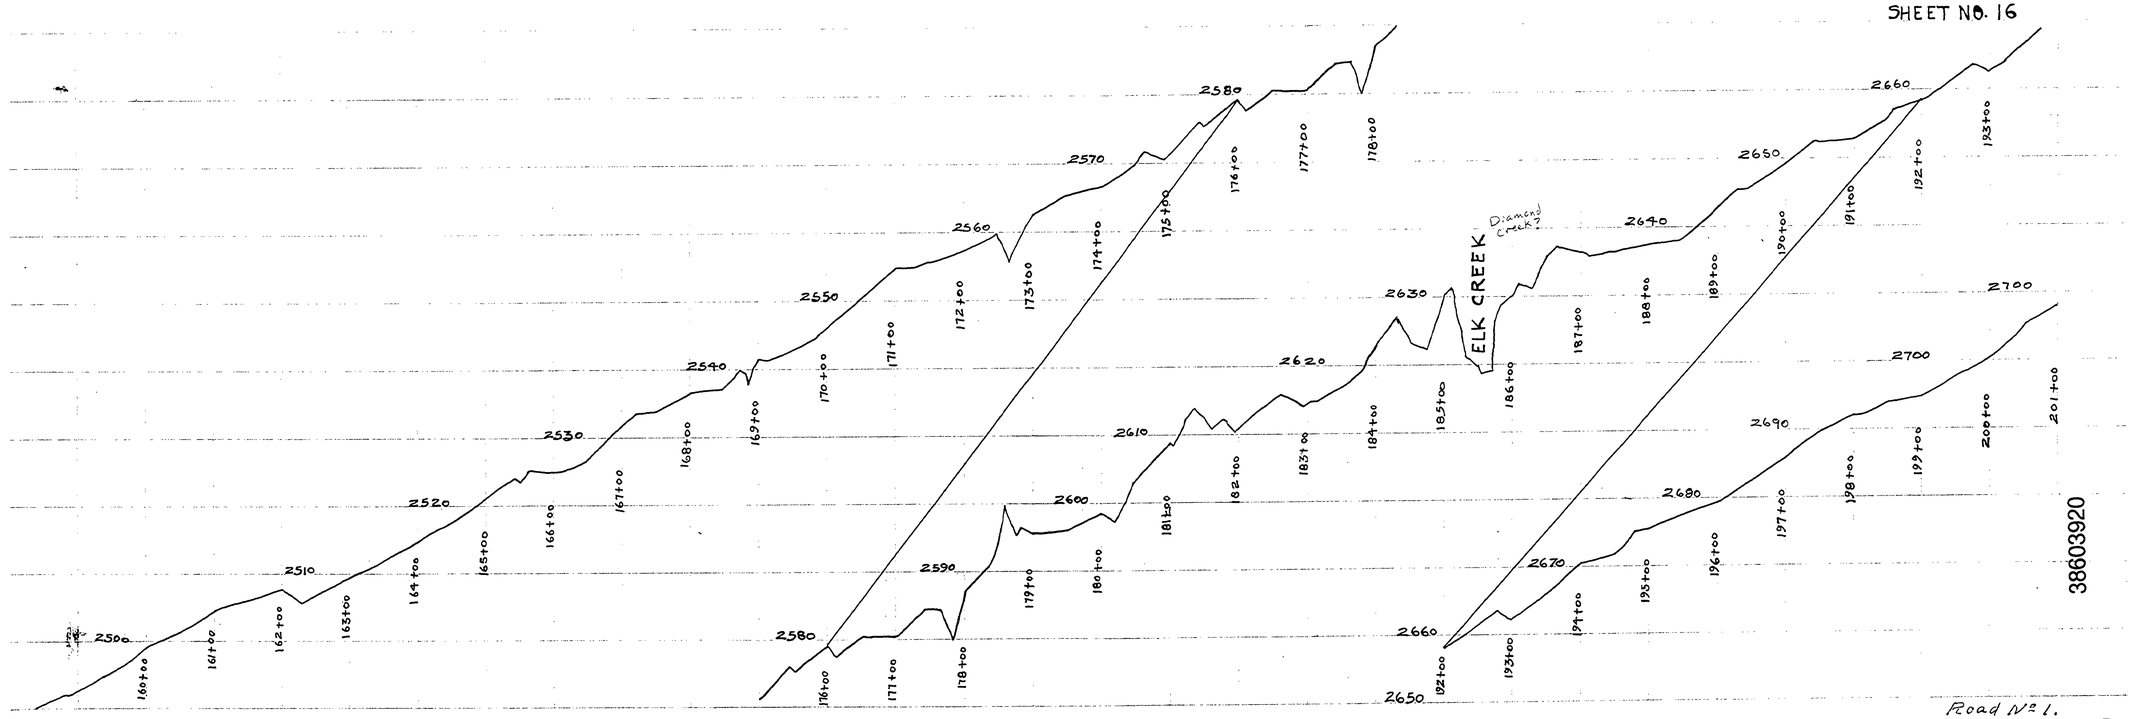

38603920

~M.P. 38.6 - 39.2 NO DATE Sht. 18 of 25

43