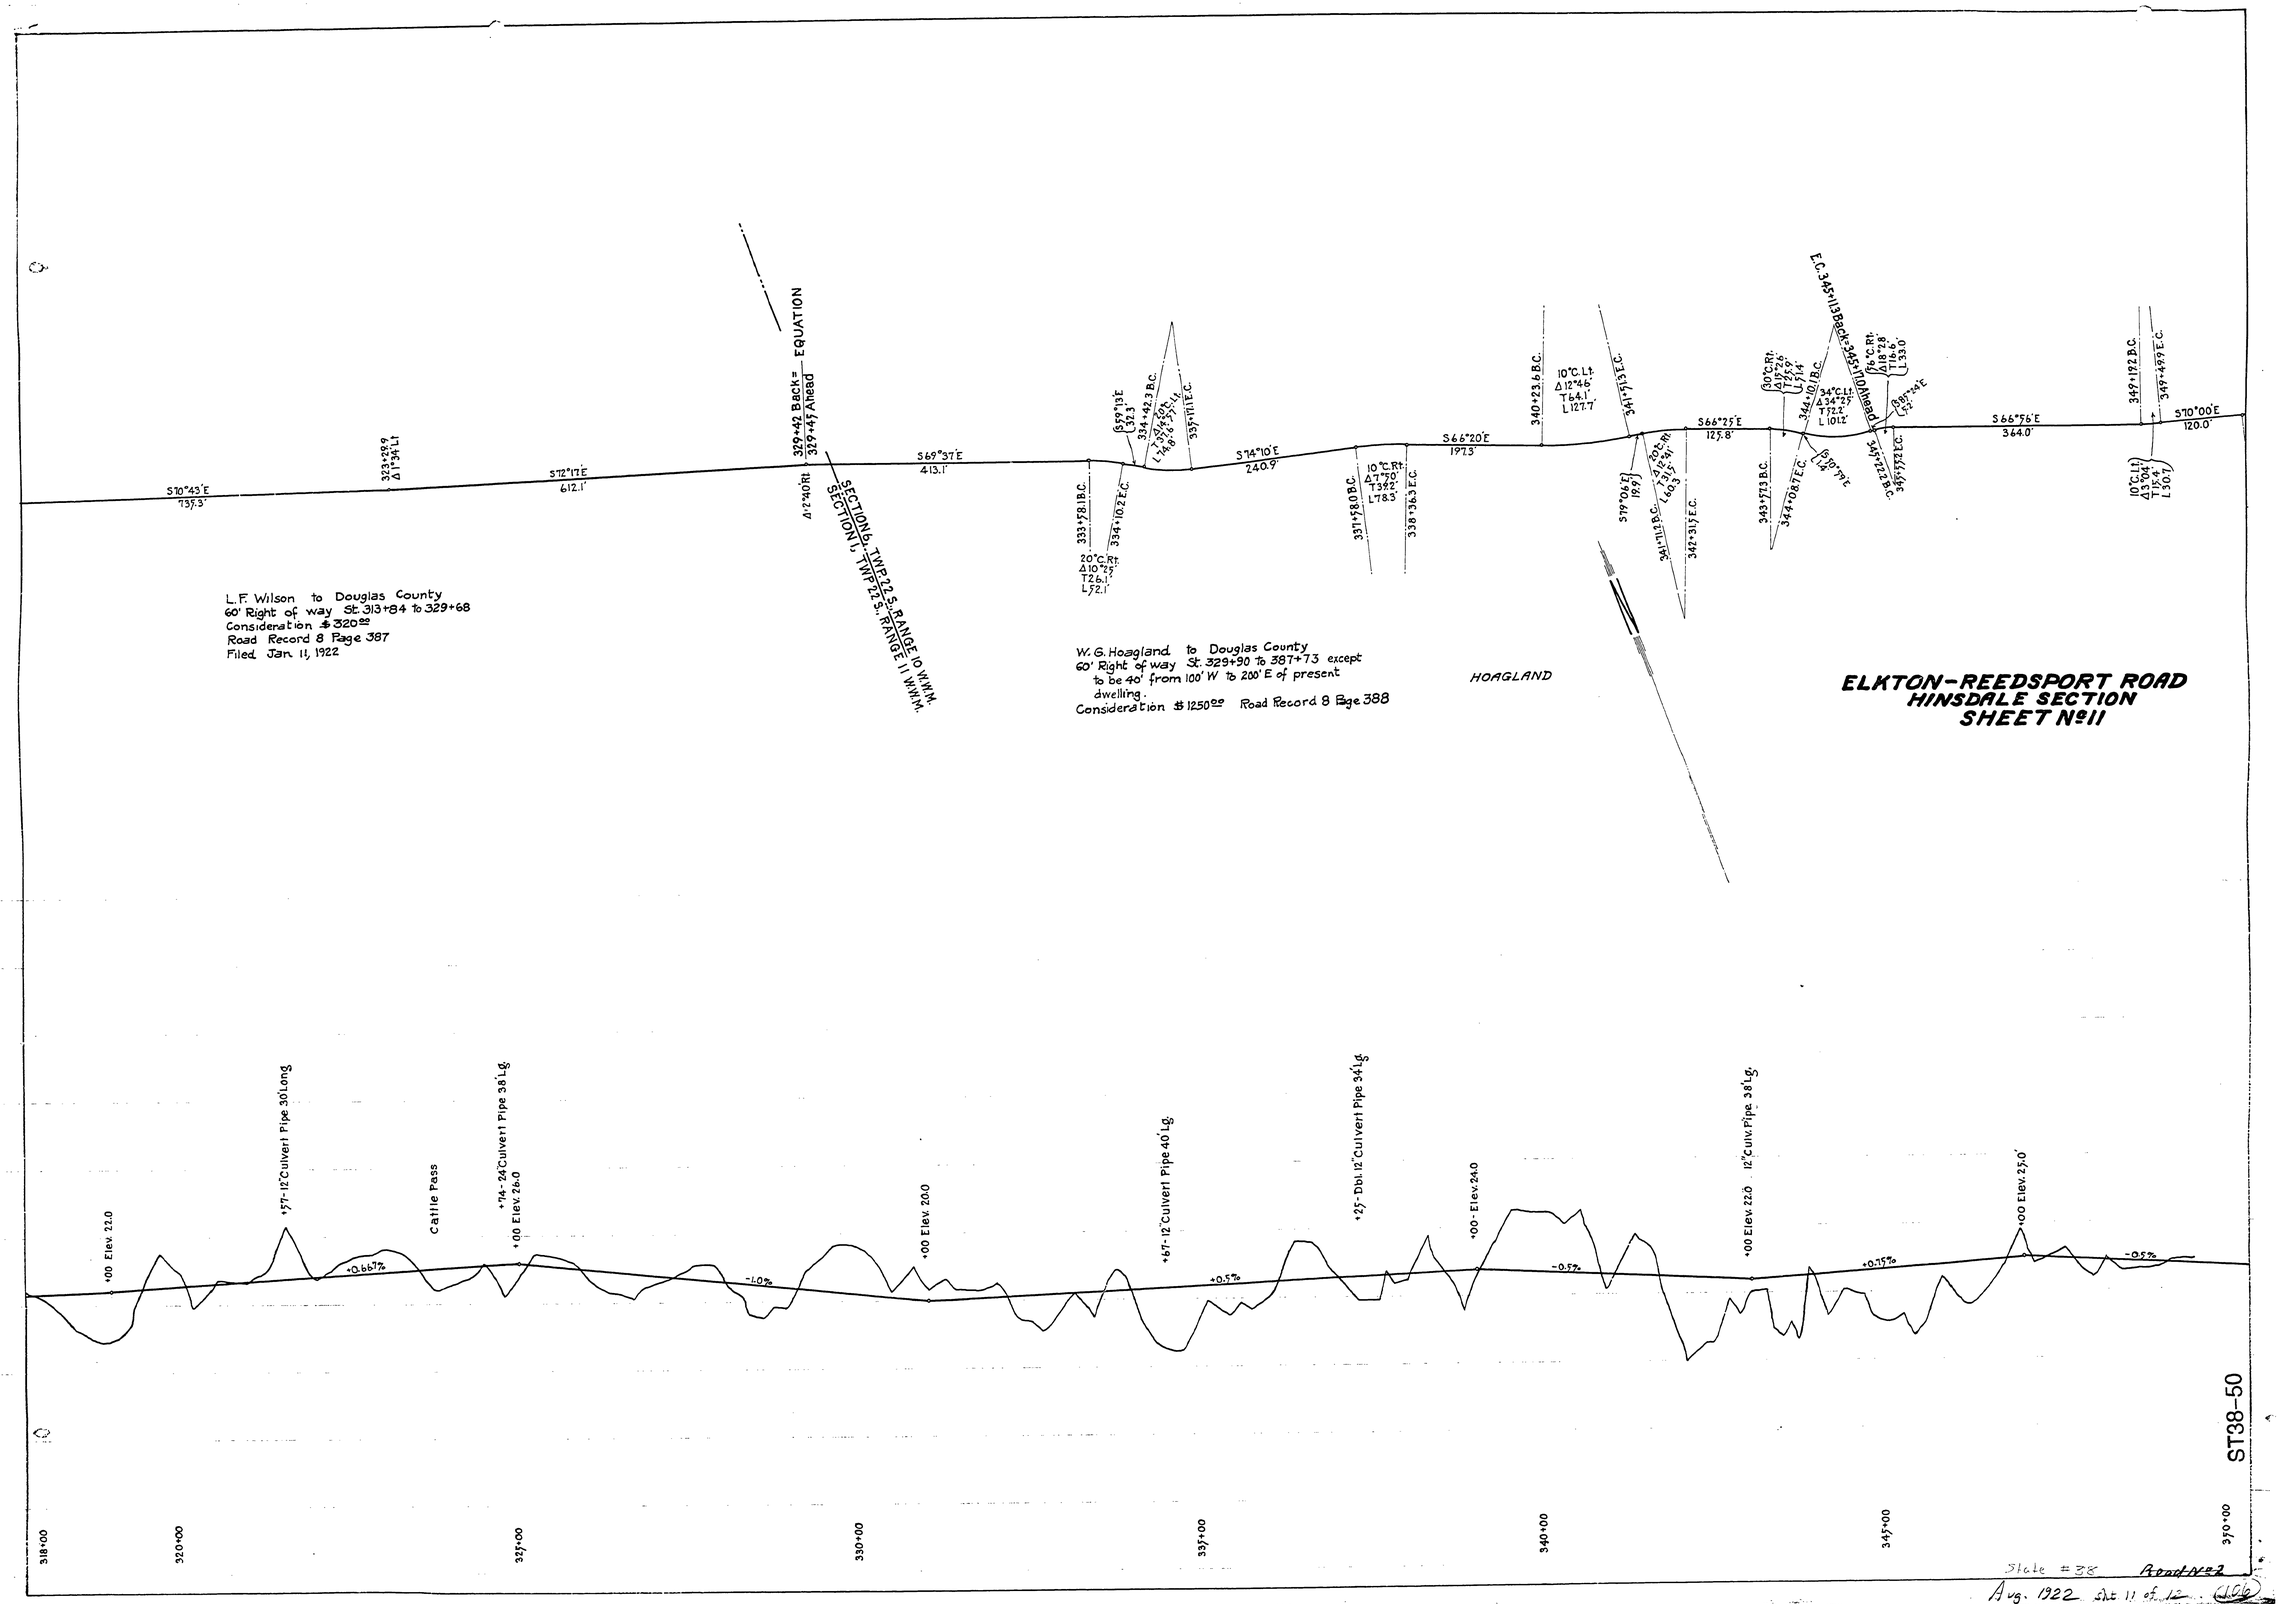
ELKTON-REEDSPORT ROAD
HINSDALE SECTION
SHEET No 11
L.F. Wilson to Douglas County
60' Right of way St. 313+84 to 329+68
Consideration $320.00
Road Record 8 Page 387
Filed Jan. 11, 1922
W.G. Hoagland to Douglas County
60' Right of way St. 329+90 to 387+73 except
to be 40' from 100' W to 200' E of present
dwelling.
Consideration $1250.00 Road Record 8 Page 388
HOAGLAND
EQUATION
329+42 Back = 329+45 Ahead
SECTION 6 TWP 22 S. RANGE 10 W.W.M.
SECTION 1 TWP 22 S. RANGE 11 W.W.M.
S 70°00'E
120.0'
S 66°76'E
364.0'
S 66°25'E
123.8'
S 66°20'E
197.3'
S 74°10'E
240.9'
S 69°37'E
413.1'
S 72°17'E
612.1'
S 70°43'E
139.3'
Cattle Pass
+57-12" Culvert Pipe 30' Long
+74-24" Culvert Pipe 38' Lg.
+67-12" Culvert Pipe 40' Lg.
+25-Dbl. 12" Culvert Pipe 34' Lg.
+00 Elev. 22.0
+00 Elev. 26.0
+00 Elev. 20.0
+00 - Elev. 24.0
+00 Elev. 22.0 . 12" Culv. Pipe 38' Lg.
+00 Elev. 25.0'
+0.667%
-1.0%
+0.5%
-0.5%
+0.75%
-0.5%
318+00
320+00
325+00
330+00
335+00
340+00
345+00
370+00
ST38-50
State #38 Road #2
Aug. 1922 Sht 11 of 12