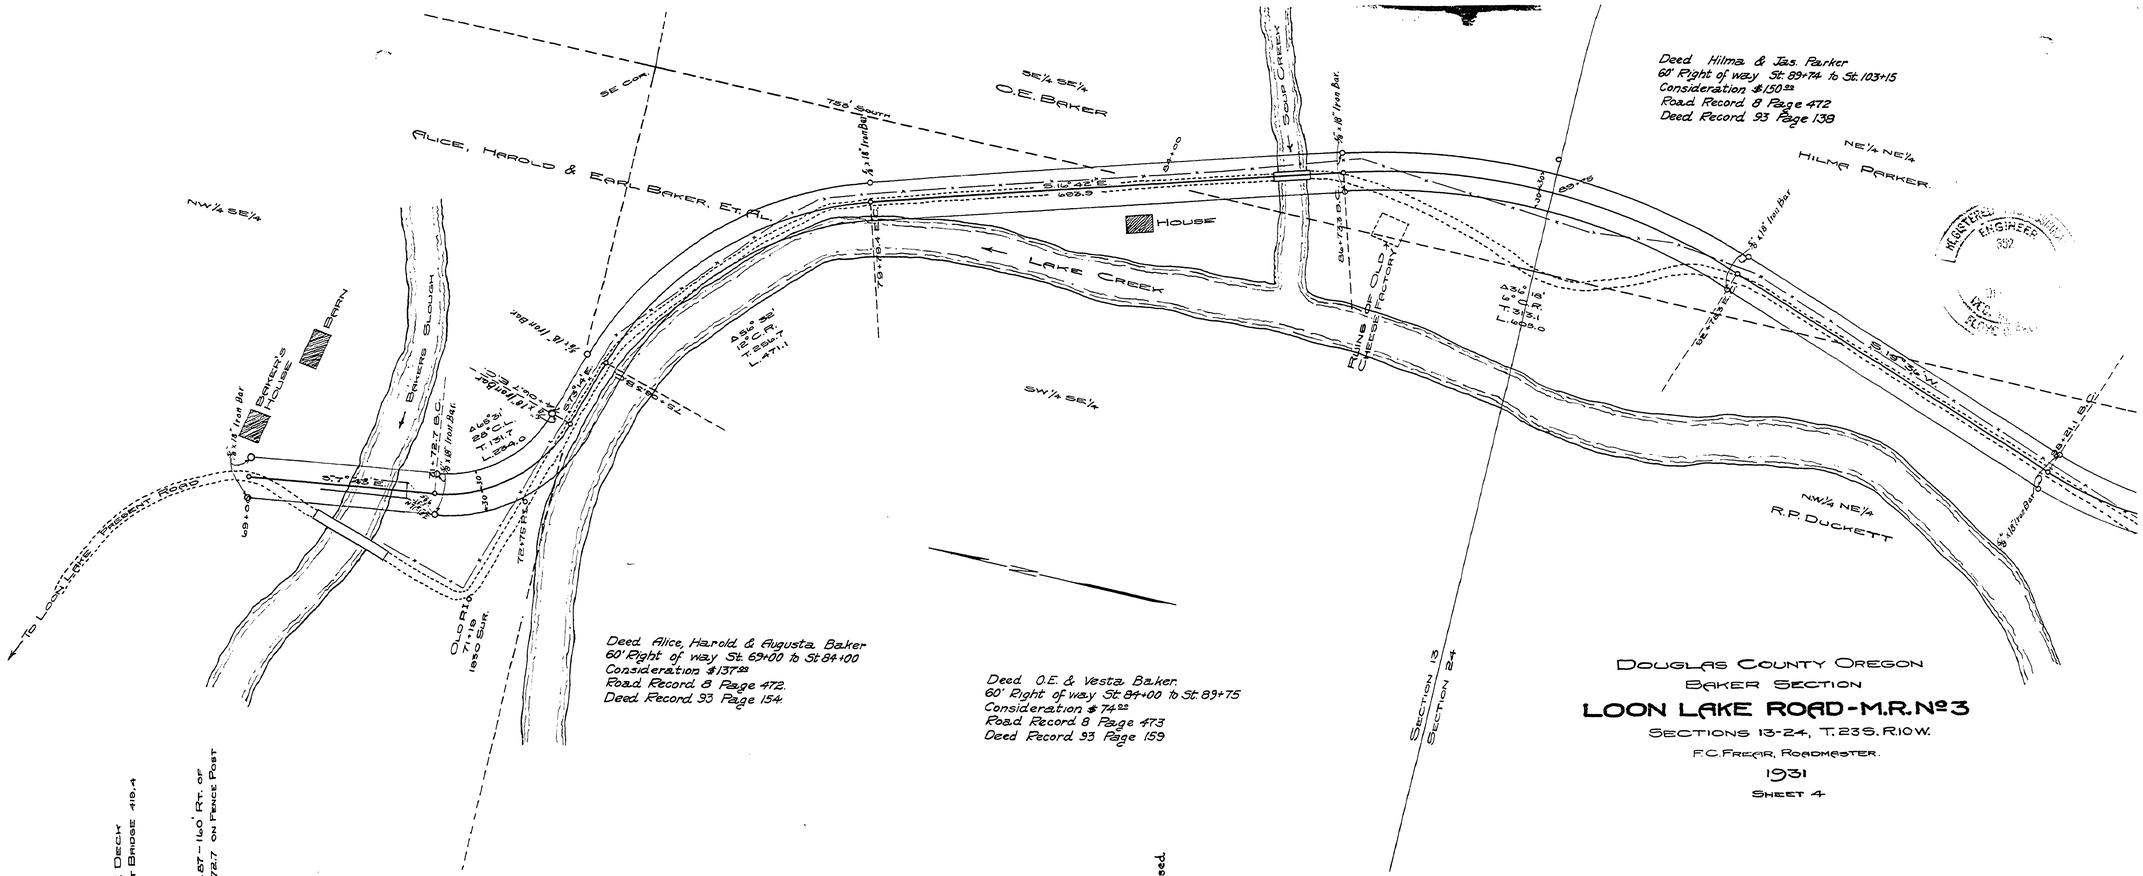
Deed Hilma & Jas. Parker
60' Right of way St. 89+74 to St. 103+15
Consideration $150.00
Road Record 8 Page 472
Deed Record 93 Page 138
NE¼ NE¼
HILMA PARKER.
SE¼ SE¼
O.E. BAKER
SE Cor.
ALICE, HAROLD & EARL BAKER, ET. AL.
NW¼ SE¼
HOUSE
LAKE CREEK
SCALP CREEK
RUINS OF OLD CHEESE FACTORY
BAKER'S HOUSE
BARN
BAKERS SLOUGH
PRESENT ROAD
TO LOON LAKE
SW¼ SE¼
NW¼ NE¼
R.P. DUCKETT
Deed Alice, Harold & Augusta Baker
60' Right of way St. 69+00 to St. 84+00
Consideration $137.00
Road Record 8 Page 472.
Deed Record 93 Page 154.
Deed O.E. & Vesta Baker.
60' Right of way St. 84+00 to St. 89+75
Consideration $74.00
Road Record 8 Page 473
Deed Record 93 Page 159
SECTION 13
SECTION 24
DOUGLAS COUNTY OREGON
BAKER SECTION
LOON LAKE ROAD - M.R. No 3
SECTIONS 13-24, T. 23 S. R. 10 W.
F.C. FREGAR, ROADMASTER.
1931
SHEET 4
REGISTERED ENGINEER
937
ELEV. T. DECK PRESENT BRIDGE 419.4
B.M. 419.87 - 160' RT. OF STA. 71+72.7 ON FENCE POST
Bridge to be raised to new grade
LEVEL
+0.25%
Z. END 70+26 70+47 70+66 70+88 71+10
S. END 71+51
85+48 85+57 86+06 86+25
Emb 723
Emb 568
Emb 694
Emb 523
Emb 514
Emb 590
Emb 359
Emb 242
Emb 402
Emb 440
Road No 3
1931
Sht 4 of 8
35

11111163