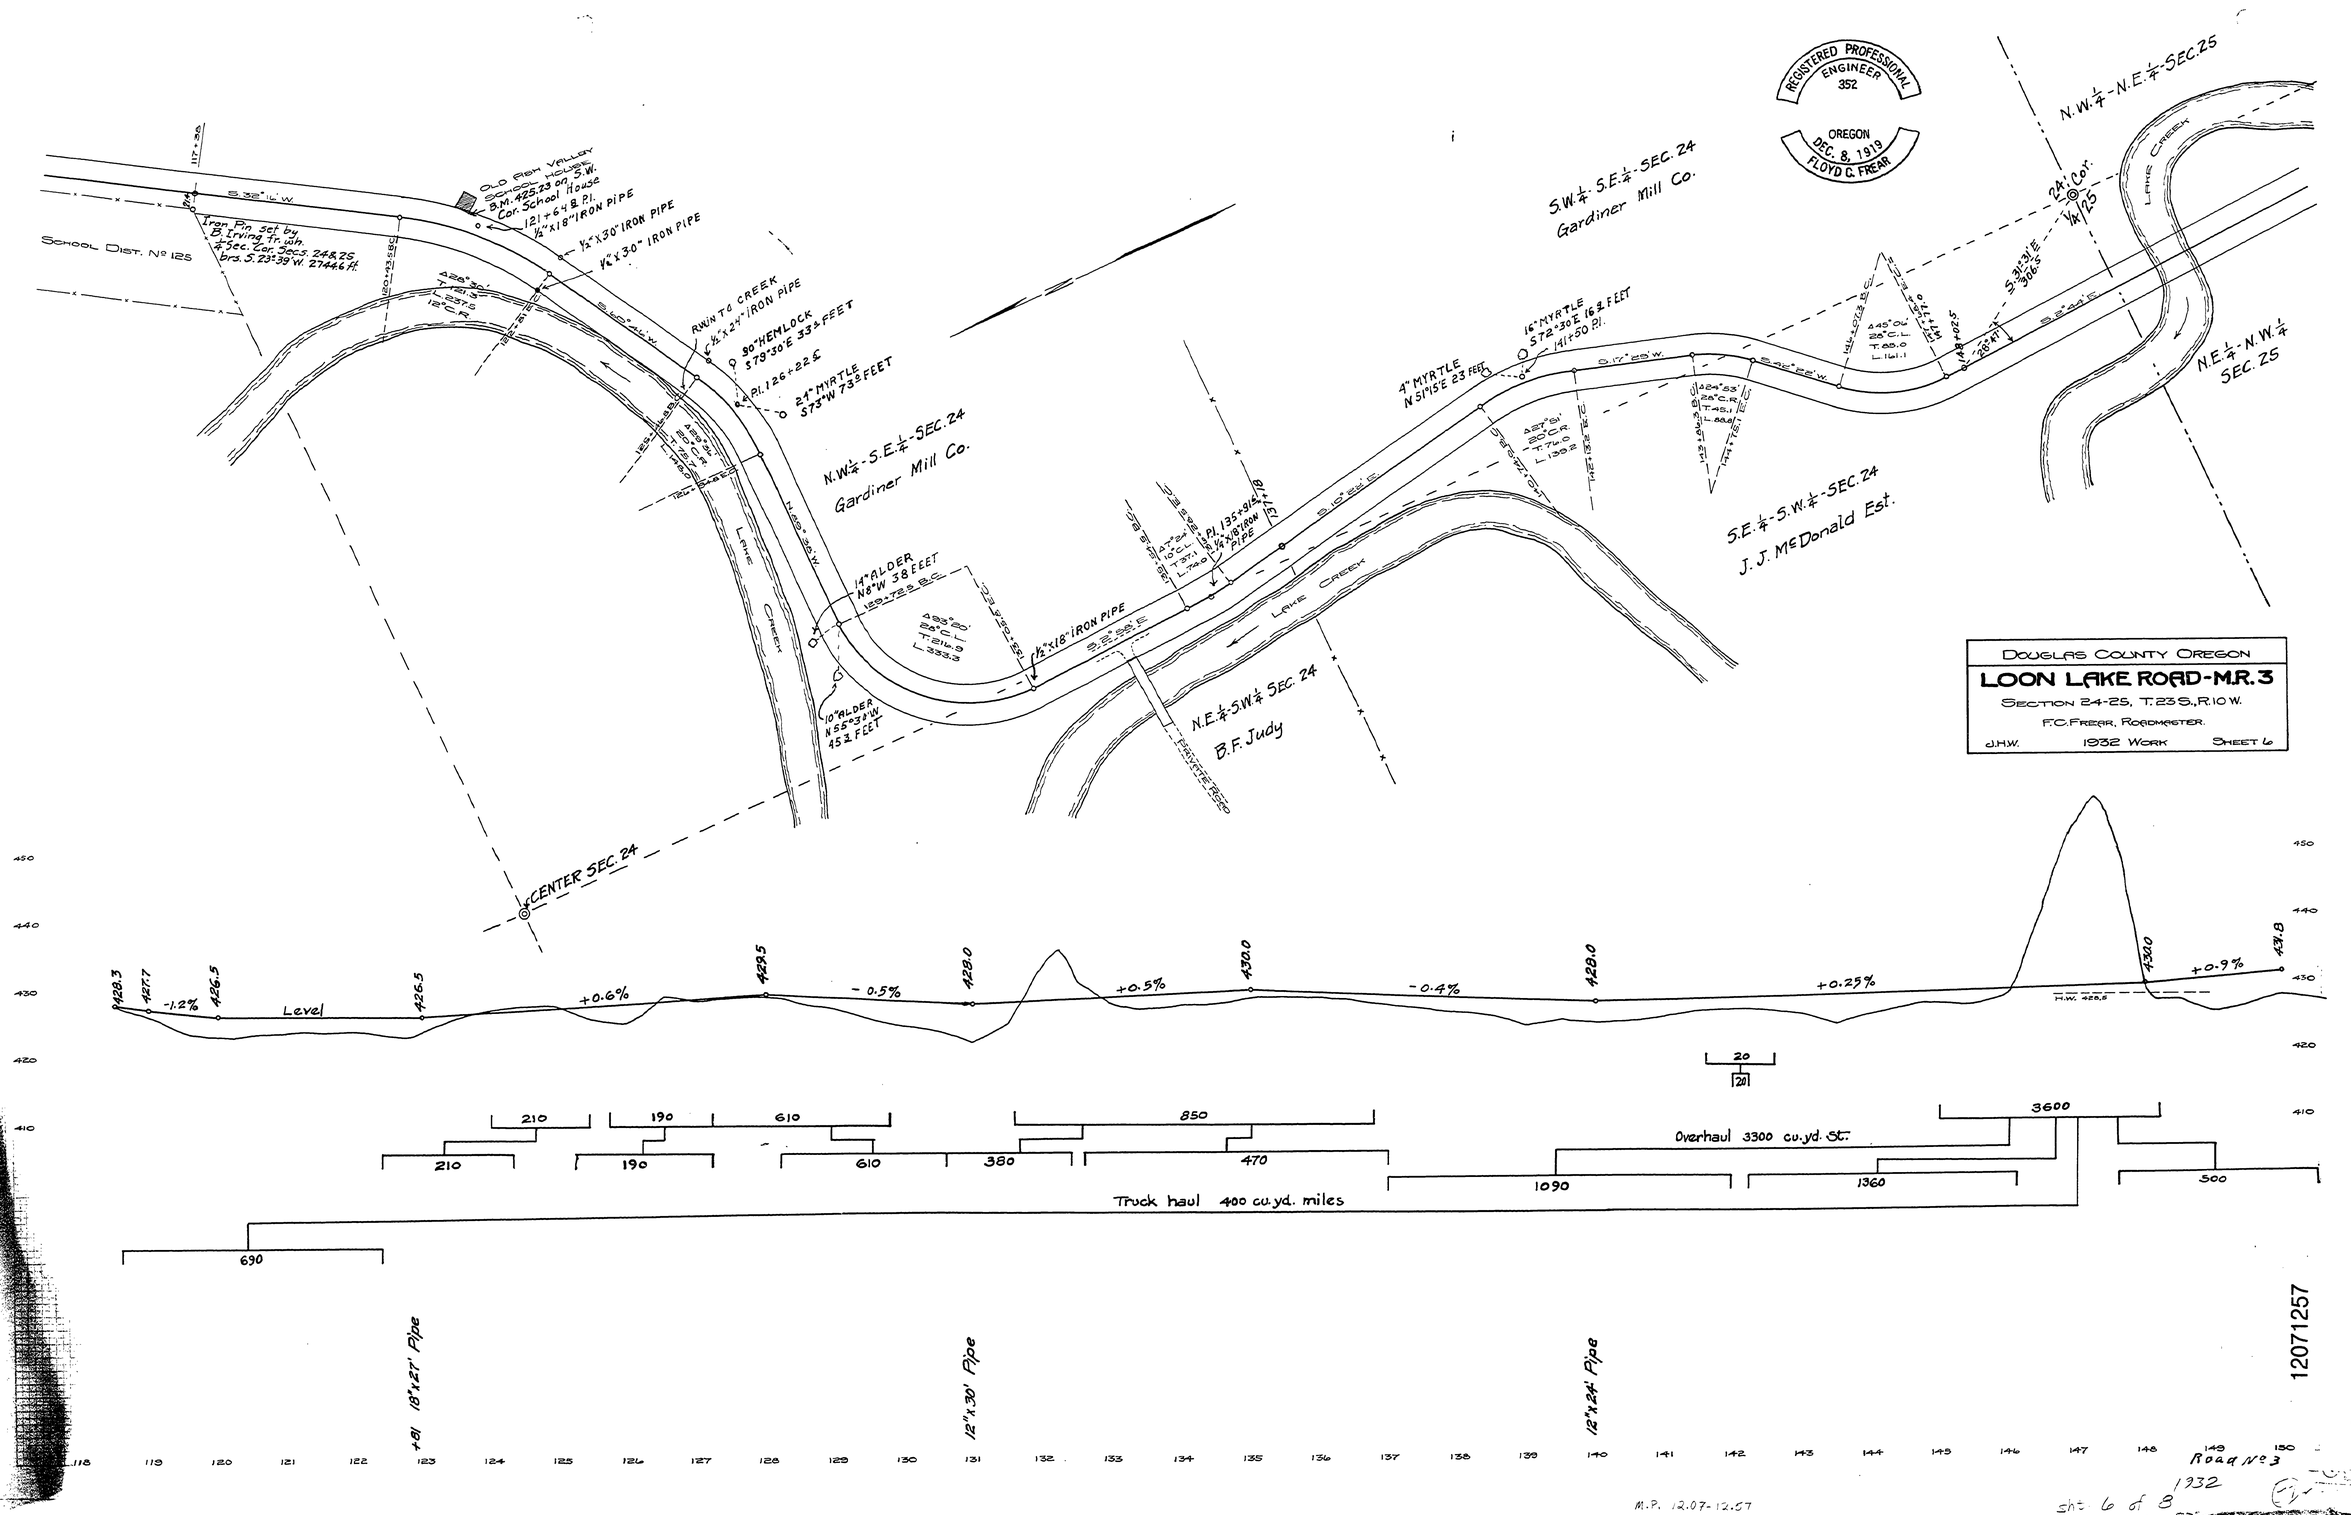
REGISTERED PROFESSIONAL ENGINEER 352
OREGON DEC. 8, 1919 FLOYD C. FREAR
DOUGLAS COUNTY OREGON
LOON LAKE ROAD-M.R. 3
SECTION 24-25, T. 23 S., R. 10 W.
F.C. FREAR, ROADMASTER.
J.H.W. 1932 WORK SHEET 6
School Dist. No 125
Old Fish Valley School House
Iron Pin set by B. Irving Tr. Eng. & Sec. Cor. Secs. 24 & 25 brs. S. 23°39' W. 2744.6 ft.
Cor. School House
121+64.8 Pl.
½"x18" IRON PIPE
½"x30" IRON PIPE
¾"x30" IRON PIPE
RWIN TO CREEK
½"x24" IRON PIPE
30" HEMLOCK S 79°30' E 33½ FEET
Pl. 126+22.8
24" MYRTLE S 73° W 73½ FEET
N.W.¼-S.E.¼-SEC. 24
Gardiner Mill Co.
S.W.¼-S.E.¼-SEC. 24
Gardiner Mill Co.
14" ALDER N 8° W 38 FEET
10" ALDER N 55°30' W 45½ FEET
½"x18" IRON PIPE
Pl. 135+91.4
¾"x18" IRON PIPE
4" MYRTLE N 51½° E 23 FEET
16" MYRTLE S 72°30' E 16½ FEET
141+50 Pl.
S.E.¼-S.W.¼-SEC. 24
J. J. McDonald Est.
N.E.¼-S.W.¼ SEC. 24
B.F. Judy
PRIVATE ROAD
LAKE CREEK
CENTER SEC. 24
N.W.¼-N.E.¼-SEC. 25
N.E.¼-N.W.¼ SEC. 25
24 Cor. ¼ 25
Level
-1.2%
+0.6%
-0.5%
+0.5%
-0.4%
+0.25%
+0.9%
H.W. 428.5
Overhaul 3300 cu.yd. St.
Truck haul 400 cu.yd. miles
18"x27' Pipe
12"x30' Pipe
12"x24' Pipe
Road No 3
1932
Sht. 6 of 8
M.P. 12.07-12.57
12071257