ROSEBURG-DIXONVILLE SECTION NORTH UMPQUA ROAD DOUGLAS COUNTY				SHEET No. 5
FED. ROAD Div. No.	STATE	PROJECT NUMBER	FISCAL YEAR	TOTAL SHEETS
8	OREGON	S-14(7)		See Index

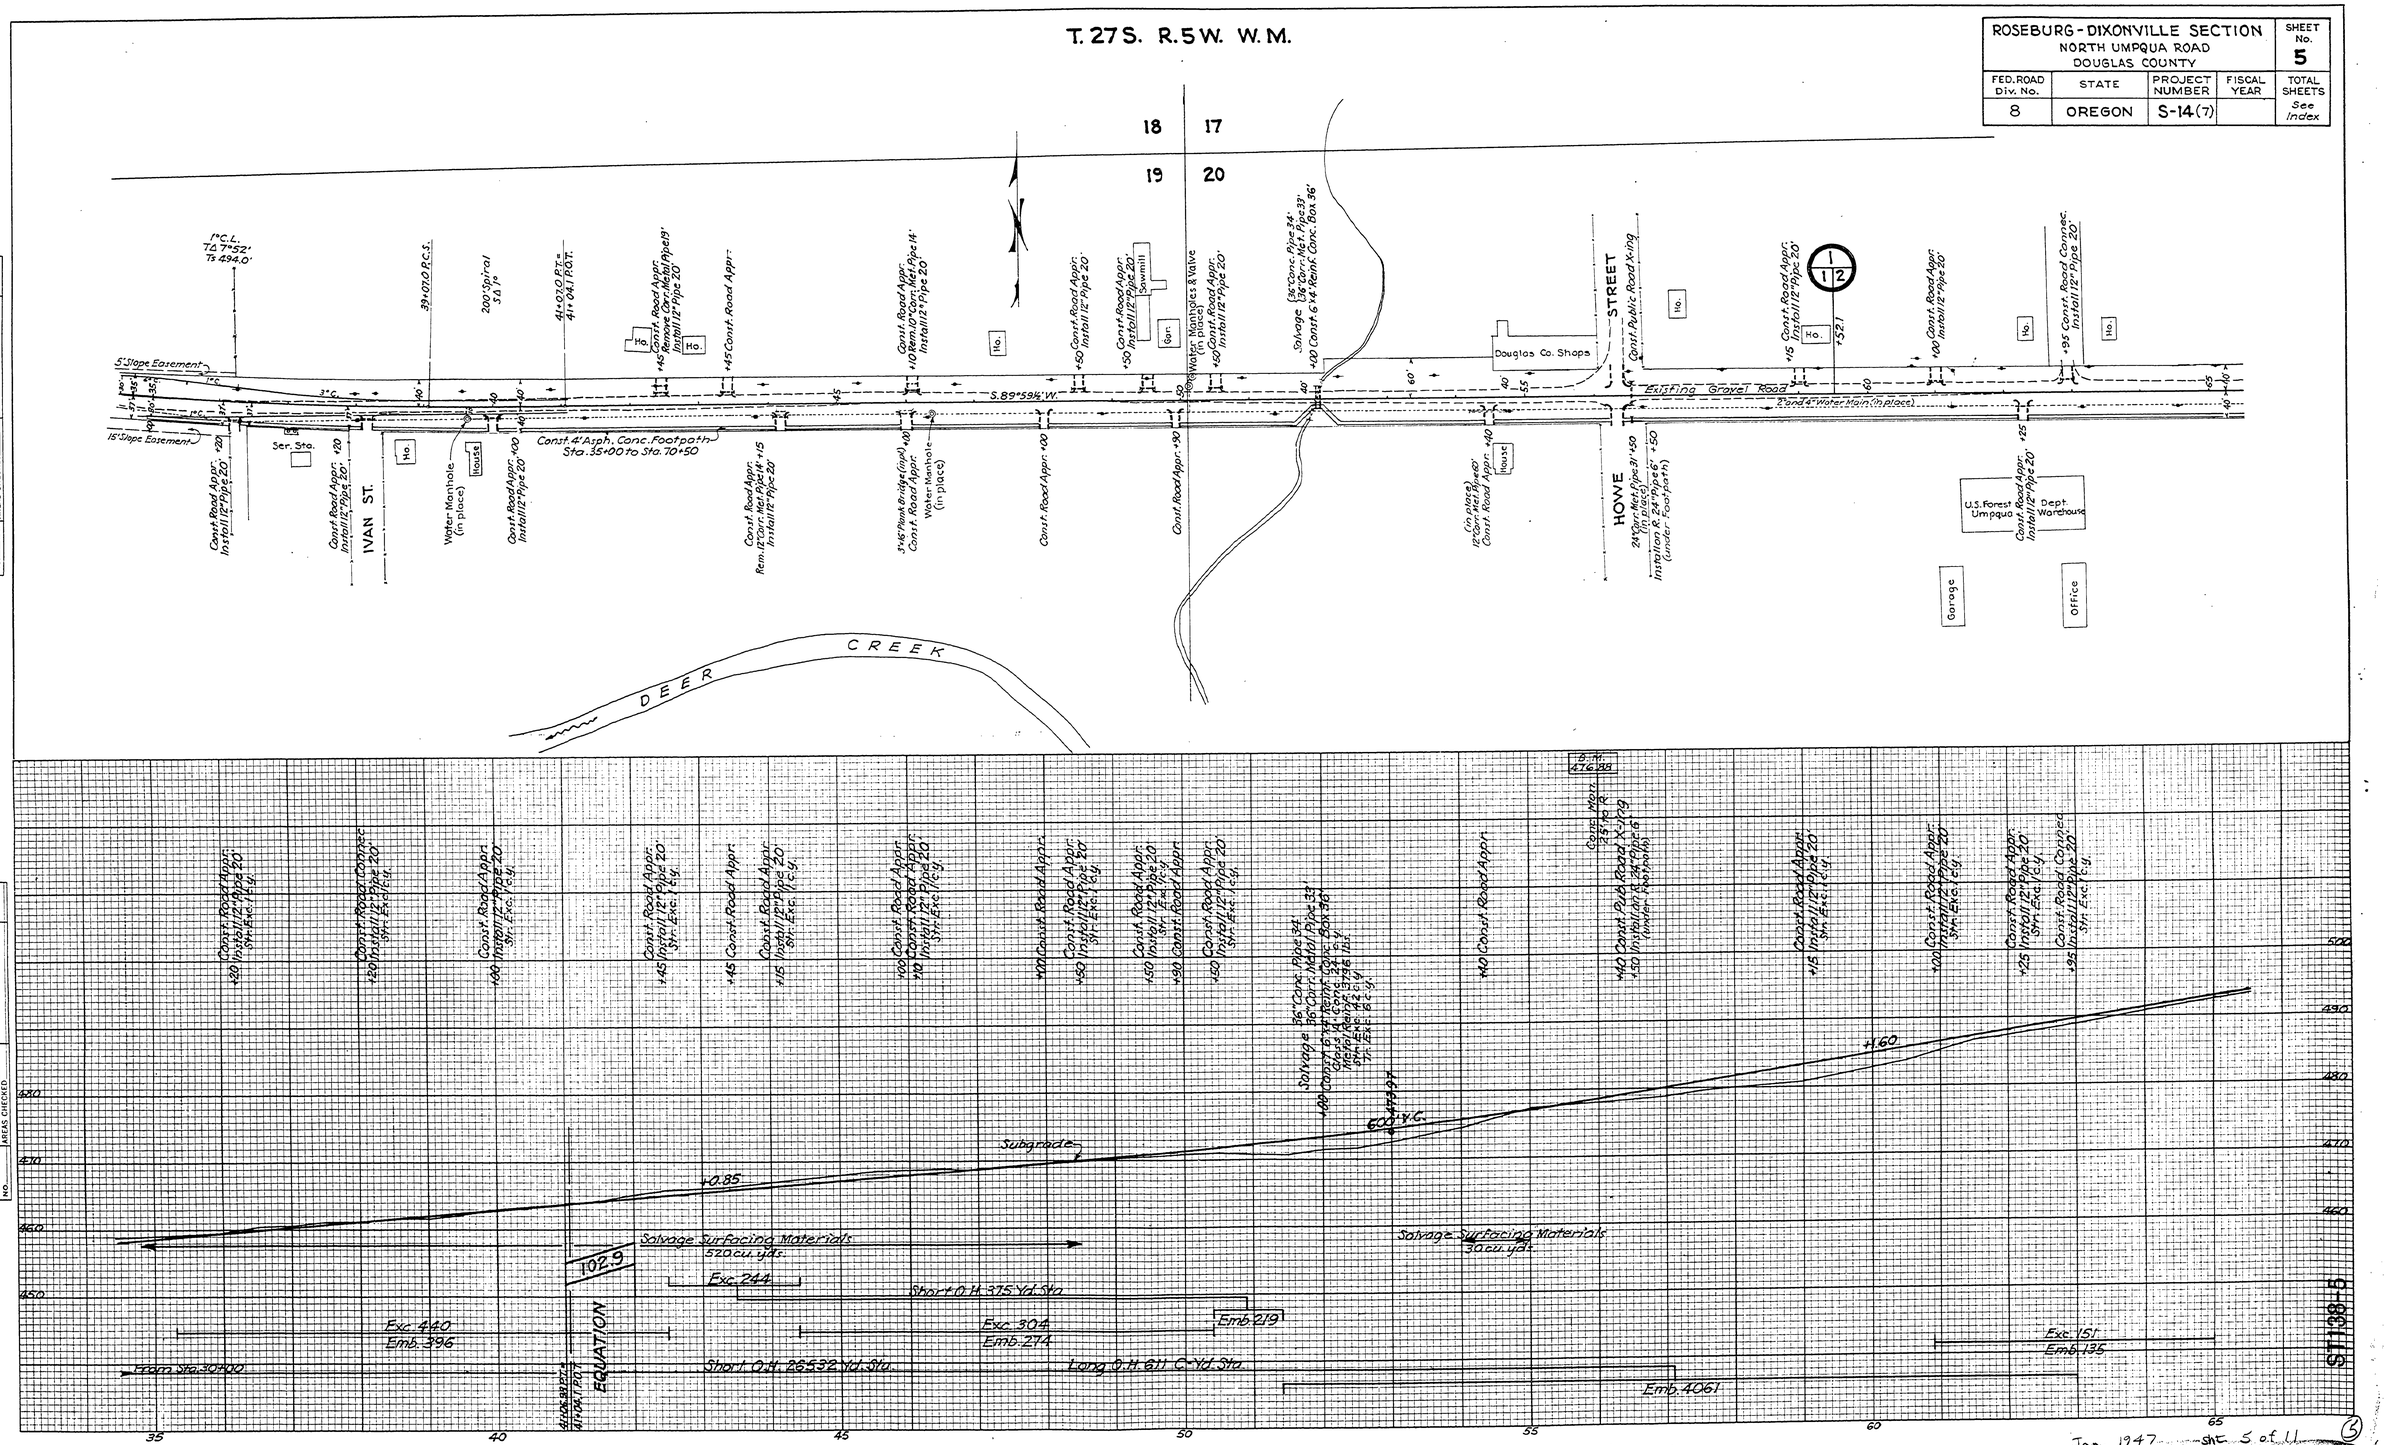
T. 27 S. R. 5 W. W.M.
18
17
19
20
DEER CREEK
1°C.L. Δ 7°52' Ts 494.0'
39+07.0 P.C.S.
200' Spiral S.D. 1°
41+02.0 P.T.
41+04.1 P.O.T.
5' Slope Easement
15' Slope Easement
S.89°59½' W.
Douglas Co. Shops
STREET
Existing Gravel Road
Const. Public Road X-ing
Const. 4' Asph. Conc. Footpath Sta. 35+00 to Sta. 70+50
Ser. Sta.
IVAN ST.
Water Manhole (in place)
House
Garr.
Ho.
HOWE
U.S. Forest Umpqua Dept. Warehouse
Garage
Office
Subgrade
Salvage Surfacing Materials 520 cu. yds.
Salvage Surfacing Materials 30 cu. yds.
Exc. 244
Short O.H. 375 Yd. Sta.
Exc. 440
Emb. 396
Exc. 304
Emb. 274
Emb. 219
Exc. 151
Emb. 135
From Sta. 30+00
Short O.H. 26532 Yd. Sta.
Long O.H. 611 C-Yd. Sta.
Emb. 4061
EQUATION
1029
41+06.2 P.O.T.
41+04.1 P.O.T.
+0.85
+1.60
600 Y.G.
B.M. 476.99
Const. Mon. 2.5 To R.
Const. Pub. Road X-ing
Const. Road Appr. Install 12" Pipe 20' Sm. Exc. C.Y.
Const. Road Appr. Install 12" Pipe 20'
Const. Road Appr. Install 12" Pipe 20' Sm. Exc. C.Y.