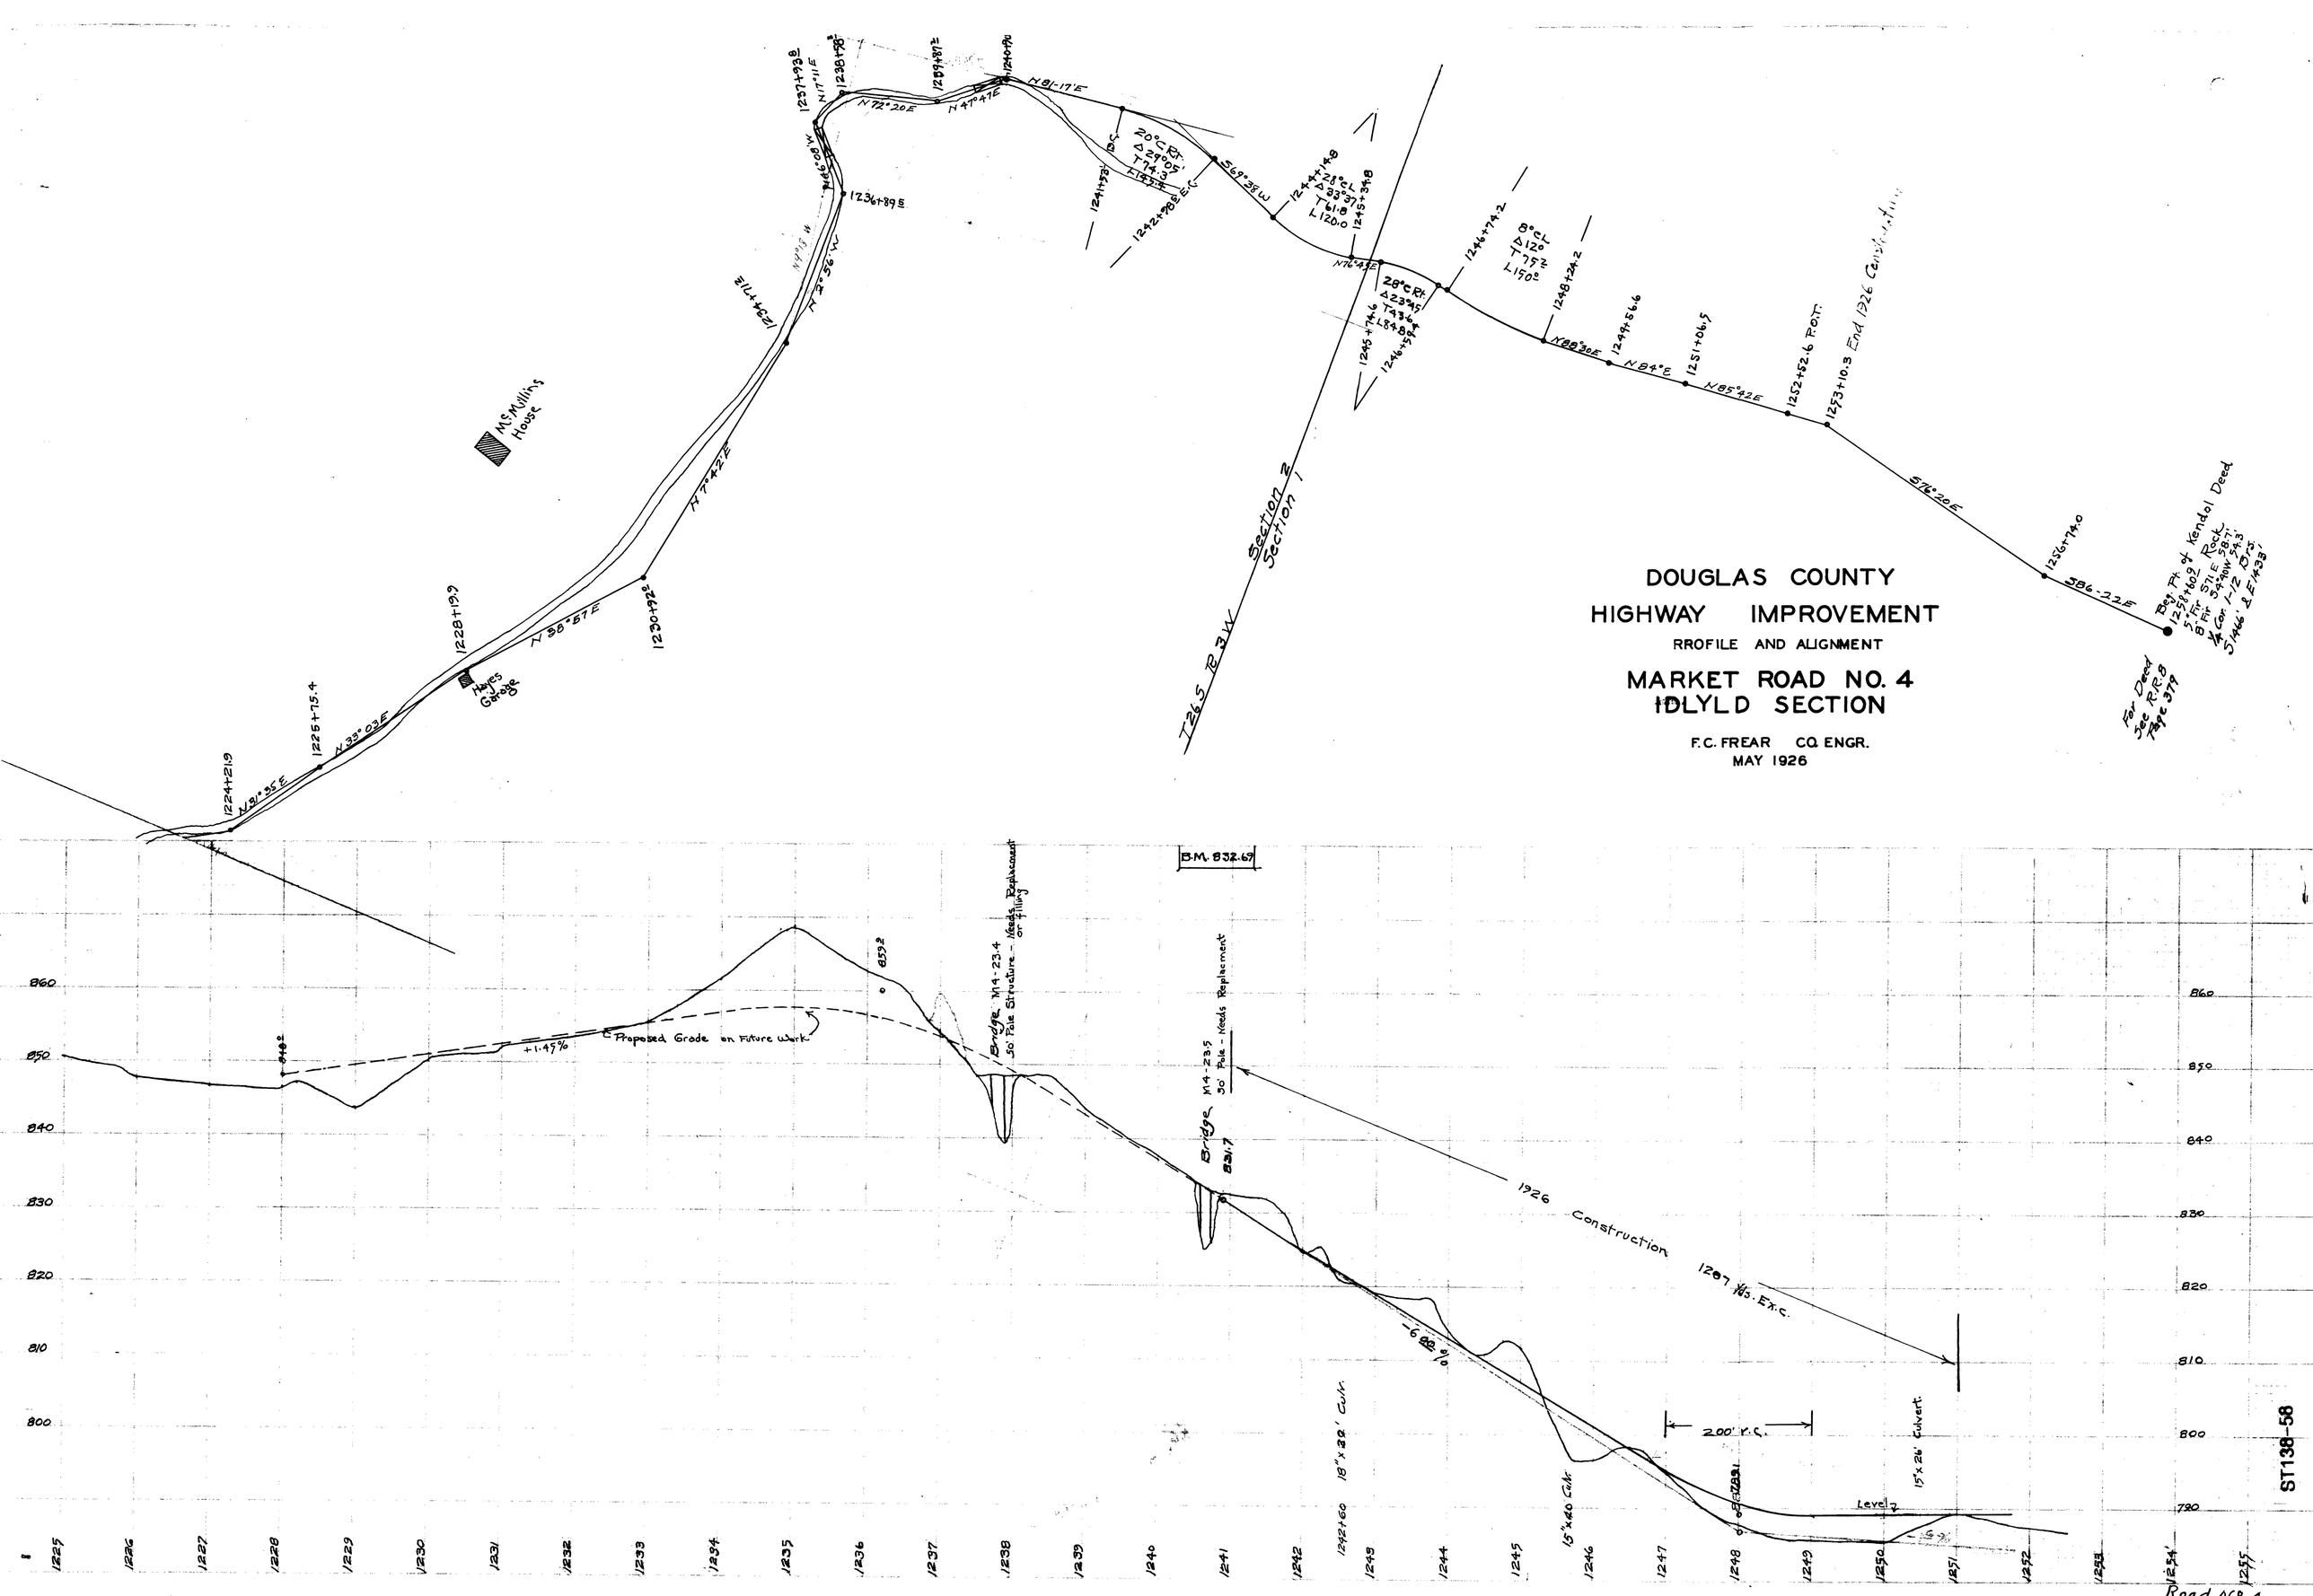
DOUGLAS COUNTY
HIGHWAY IMPROVEMENT
PROFILE AND ALIGNMENT
MARKET ROAD NO. 4
IDLYLD SECTION
F.C. FREAR CO. ENGR.
MAY 1926
McMullins House
Hayes Garage
Section 2
Section 1
T26.5 R3W
Beg. Pt. of Kendal Deed
End 1926 Const.
Far Deed See R.R.B. Page 377
B.M. 832.69
Bridge M4-23.4 50' Pole Structure - Needs Replacement or Filling
Bridge M4-23.5 30' Pole - Needs Replacement
Proposed Grade on Future Work
+1.49%
-6.88%
1926 Construction 1287 Yds. Ex.c.
200' V.C.
15'x40' Culv.
18"x32' Culv.
15'x26' Culvert
Level
Road No. 4
State Hwy. #138
MAY, 1926
ONE (1) sheet
ST138-58
58