NO.	STATE	PROJECT NO.	SHEET NO.	TOT. SHEET
1	ORE.	46-A2-B	4	12

THE ALIGNMENT AND GRADE AS HEREON SHOWN ARE SUBJECT TO ADJUSTMENT

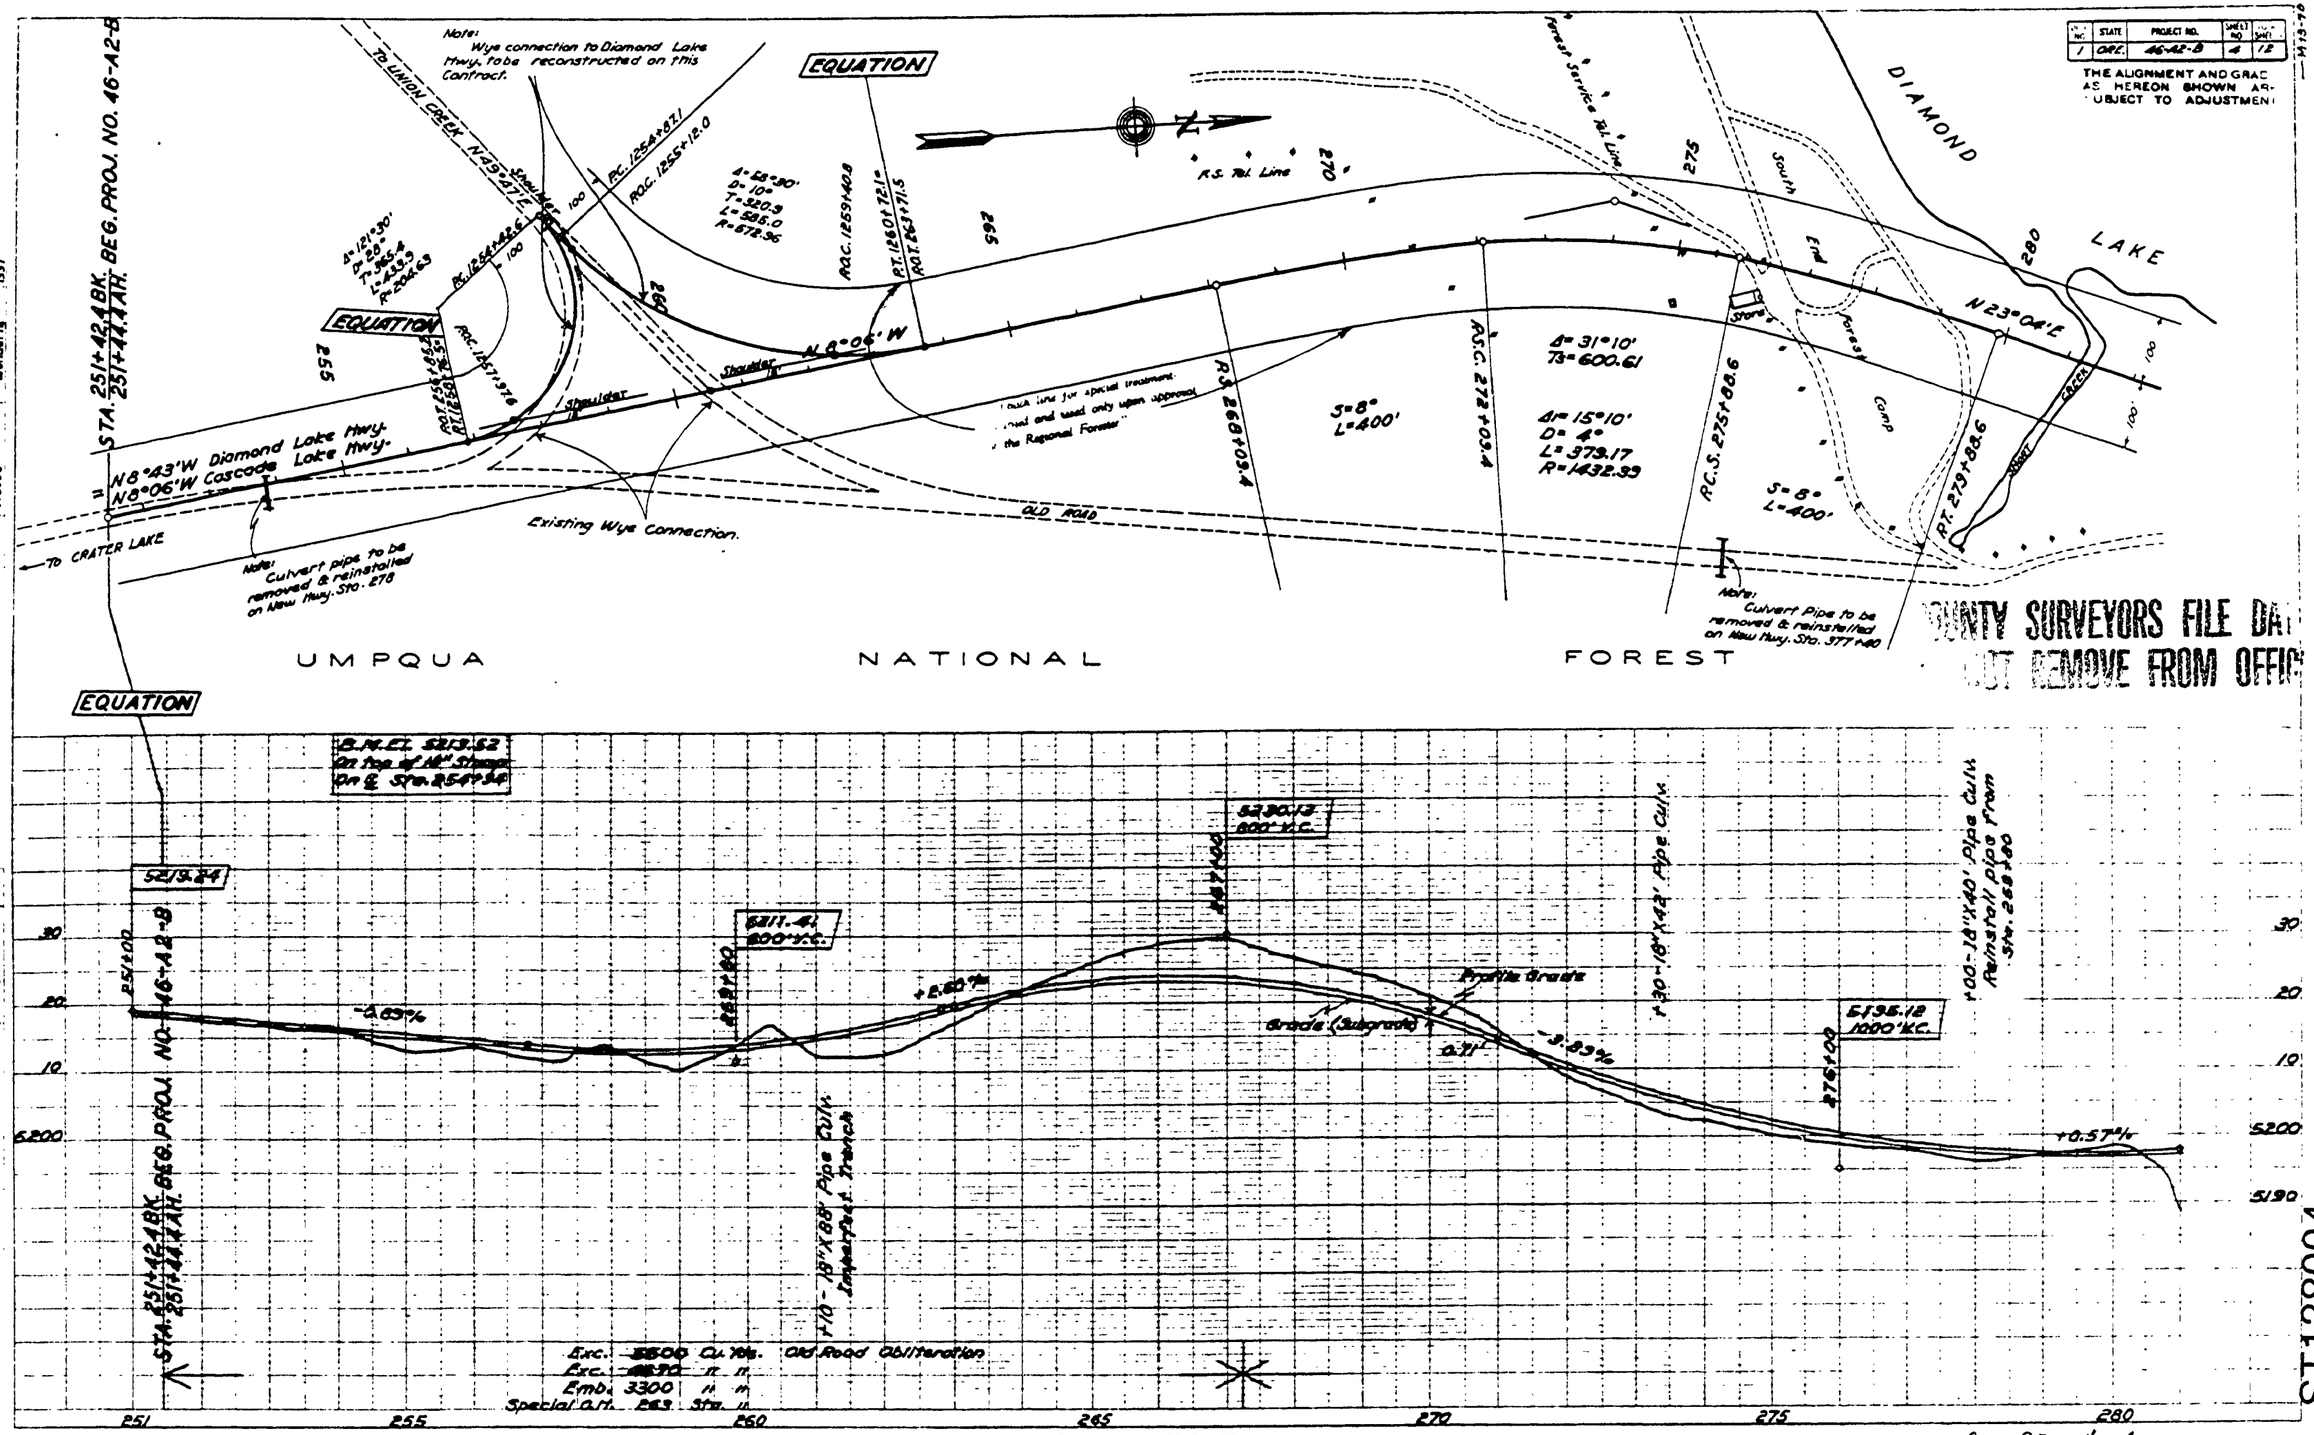

COUNTY SURVEYORS FILE DATA
DO NOT REMOVE FROM OFFICE

ST138004

CO RD # 4

(63)