FILED
RECEIVED
JUN 17 1971
COUNTY SURVEYOR
DOUGLAS COUNTY, ORE.

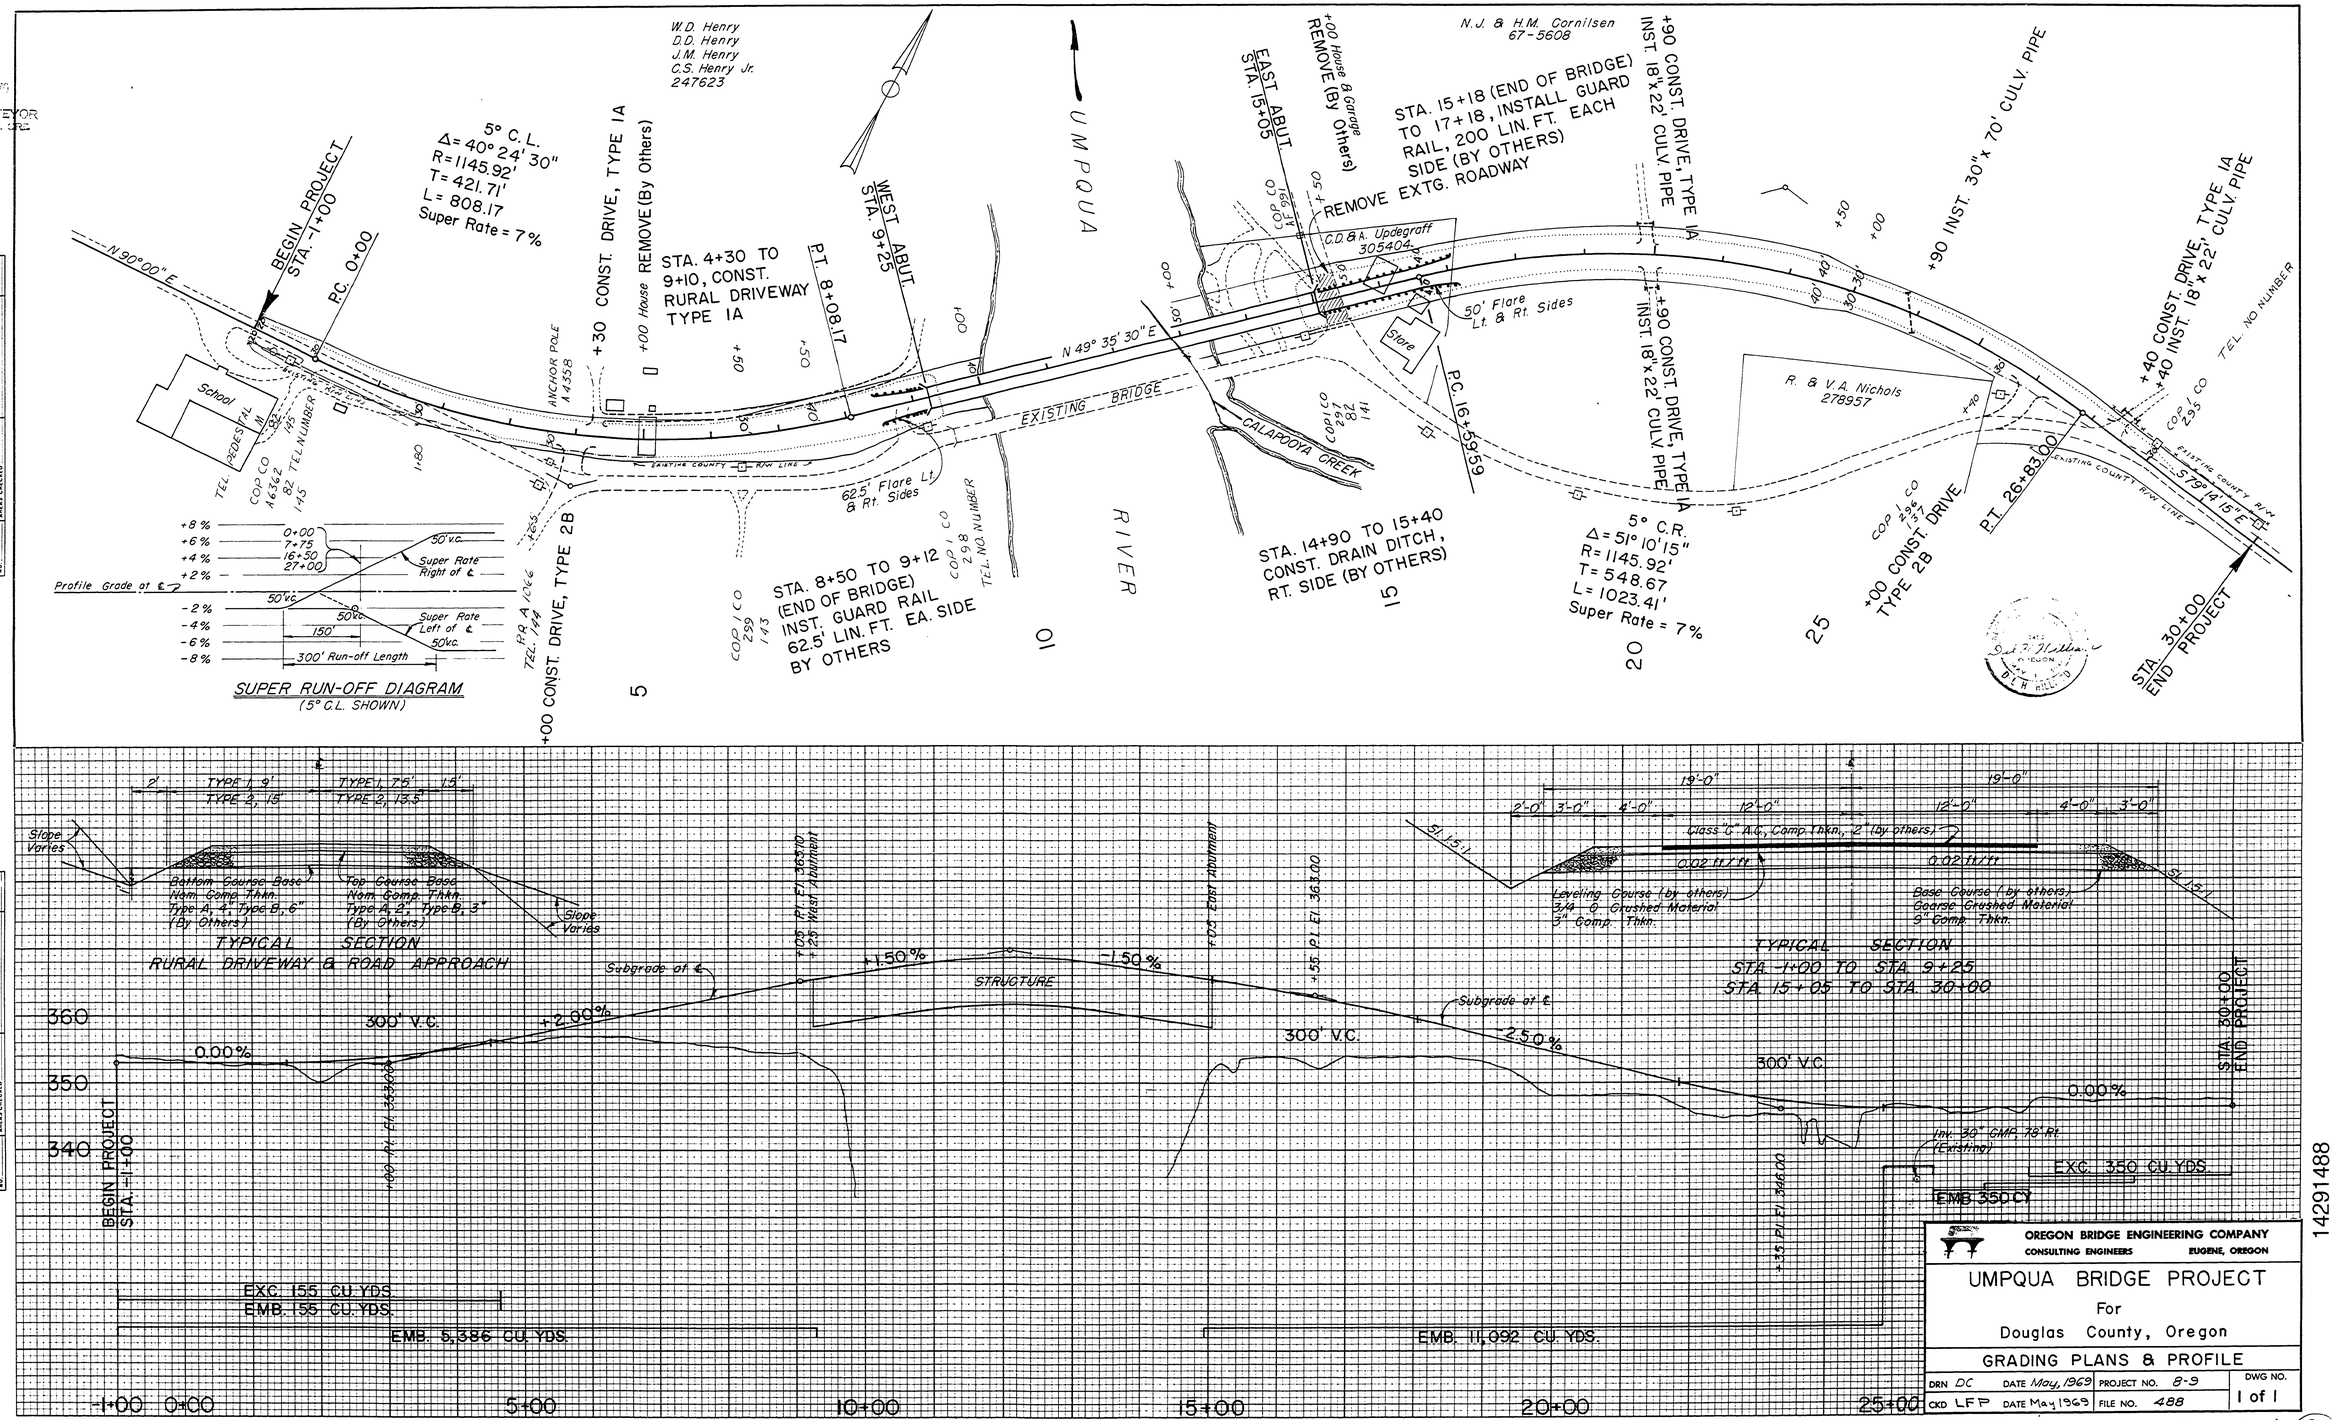

FINAL SURVEY	SURVEYED	BY	DATE
	PLOTTED		
	TEMPLATE		
	AREAS		
NOTE BOOK	AREAS CHECKED		
NO.			

ORIGINAL SURVEY	SURVEYED	BY	DATE
	PLOTTED		
	TEMPLATE		
NOTE BOOK	AREAS		
NO.	AREAS CHECKED		

14291488

OREGON BRIDGE ENGINEERING COMPANY
CONSULTING ENGINEERS EUGENE, OREGON

UMPQUA BRIDGE PROJECT

For

Douglas County, Oregon

GRADING PLANS & PROFILE

DRN DC	DATE May, 1969	PROJECT NO. 8-9	DWG NO.
CKD LFP	DATE May 1969	FILE NO. 488	1 of 1

M.P. 14.29 - 14.88

May 1969 Sh 1 of 1 ROAD No. 6 (B5)