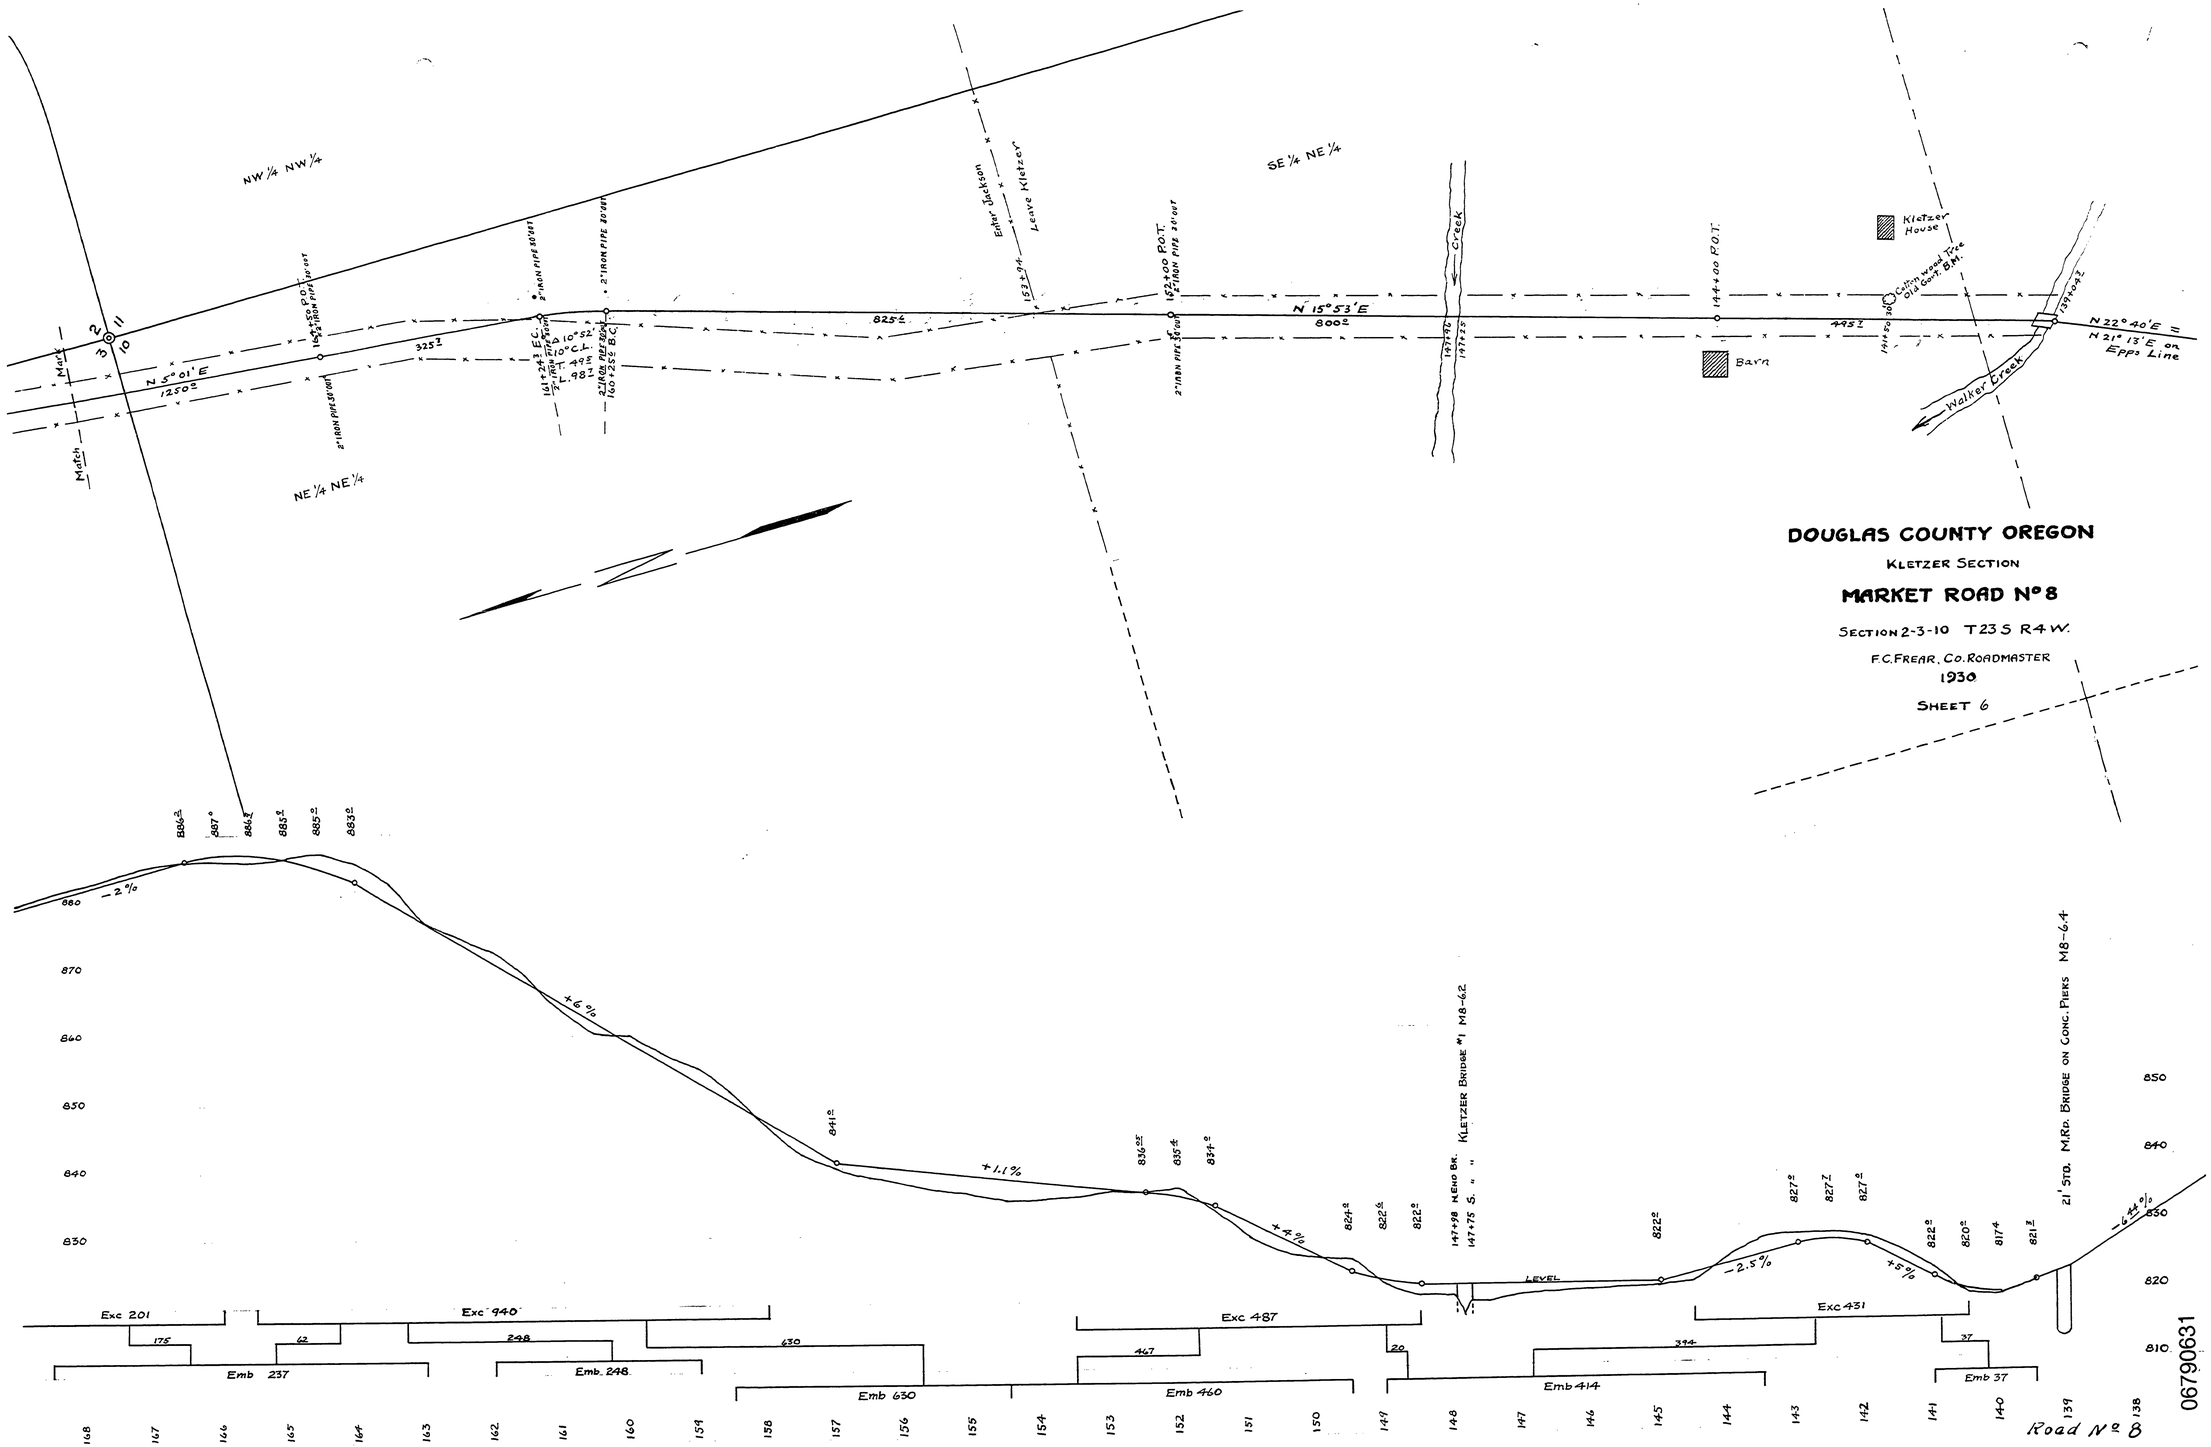
NW 1/4 NW 1/4
NE 1/4 NE 1/4
SE 1/4 NE 1/4
Match
N 5° 01' E
1250'
325'
2" IRON PIPE 30' OUT
2" IRON PIPE 20' OUT
Enter Jackson
Leave Kletzer
153+94
825'
N 15° 53' E
800'
Creek
Kletzer House
Barn
Cottonwood Tree Old Cert. BM.
N 22° 40' E
N 21° 13' E on Epps Line
Walker Creek
DOUGLAS COUNTY OREGON
KLETZER SECTION
MARKET ROAD Nº 8
SECTION 2-3-10 T23S R4W.
F.C. FREAR, CO. ROADMASTER
1930
SHEET 6
-2%
+6%
+1.1%
+4%
-2.5%
+5%
-6.4%
LEVEL
KLETZER BRIDGE #1 M8-6.2
21' STD. M.RD. BRIDGE ON CONC. PIERS M8-6.4
Exc 201
Exc 940
Exc 487
Exc 431
Emb 237
Emb 248
Emb 630
Emb 460
Emb 414
Emb 37
Road Nº 8
06790631

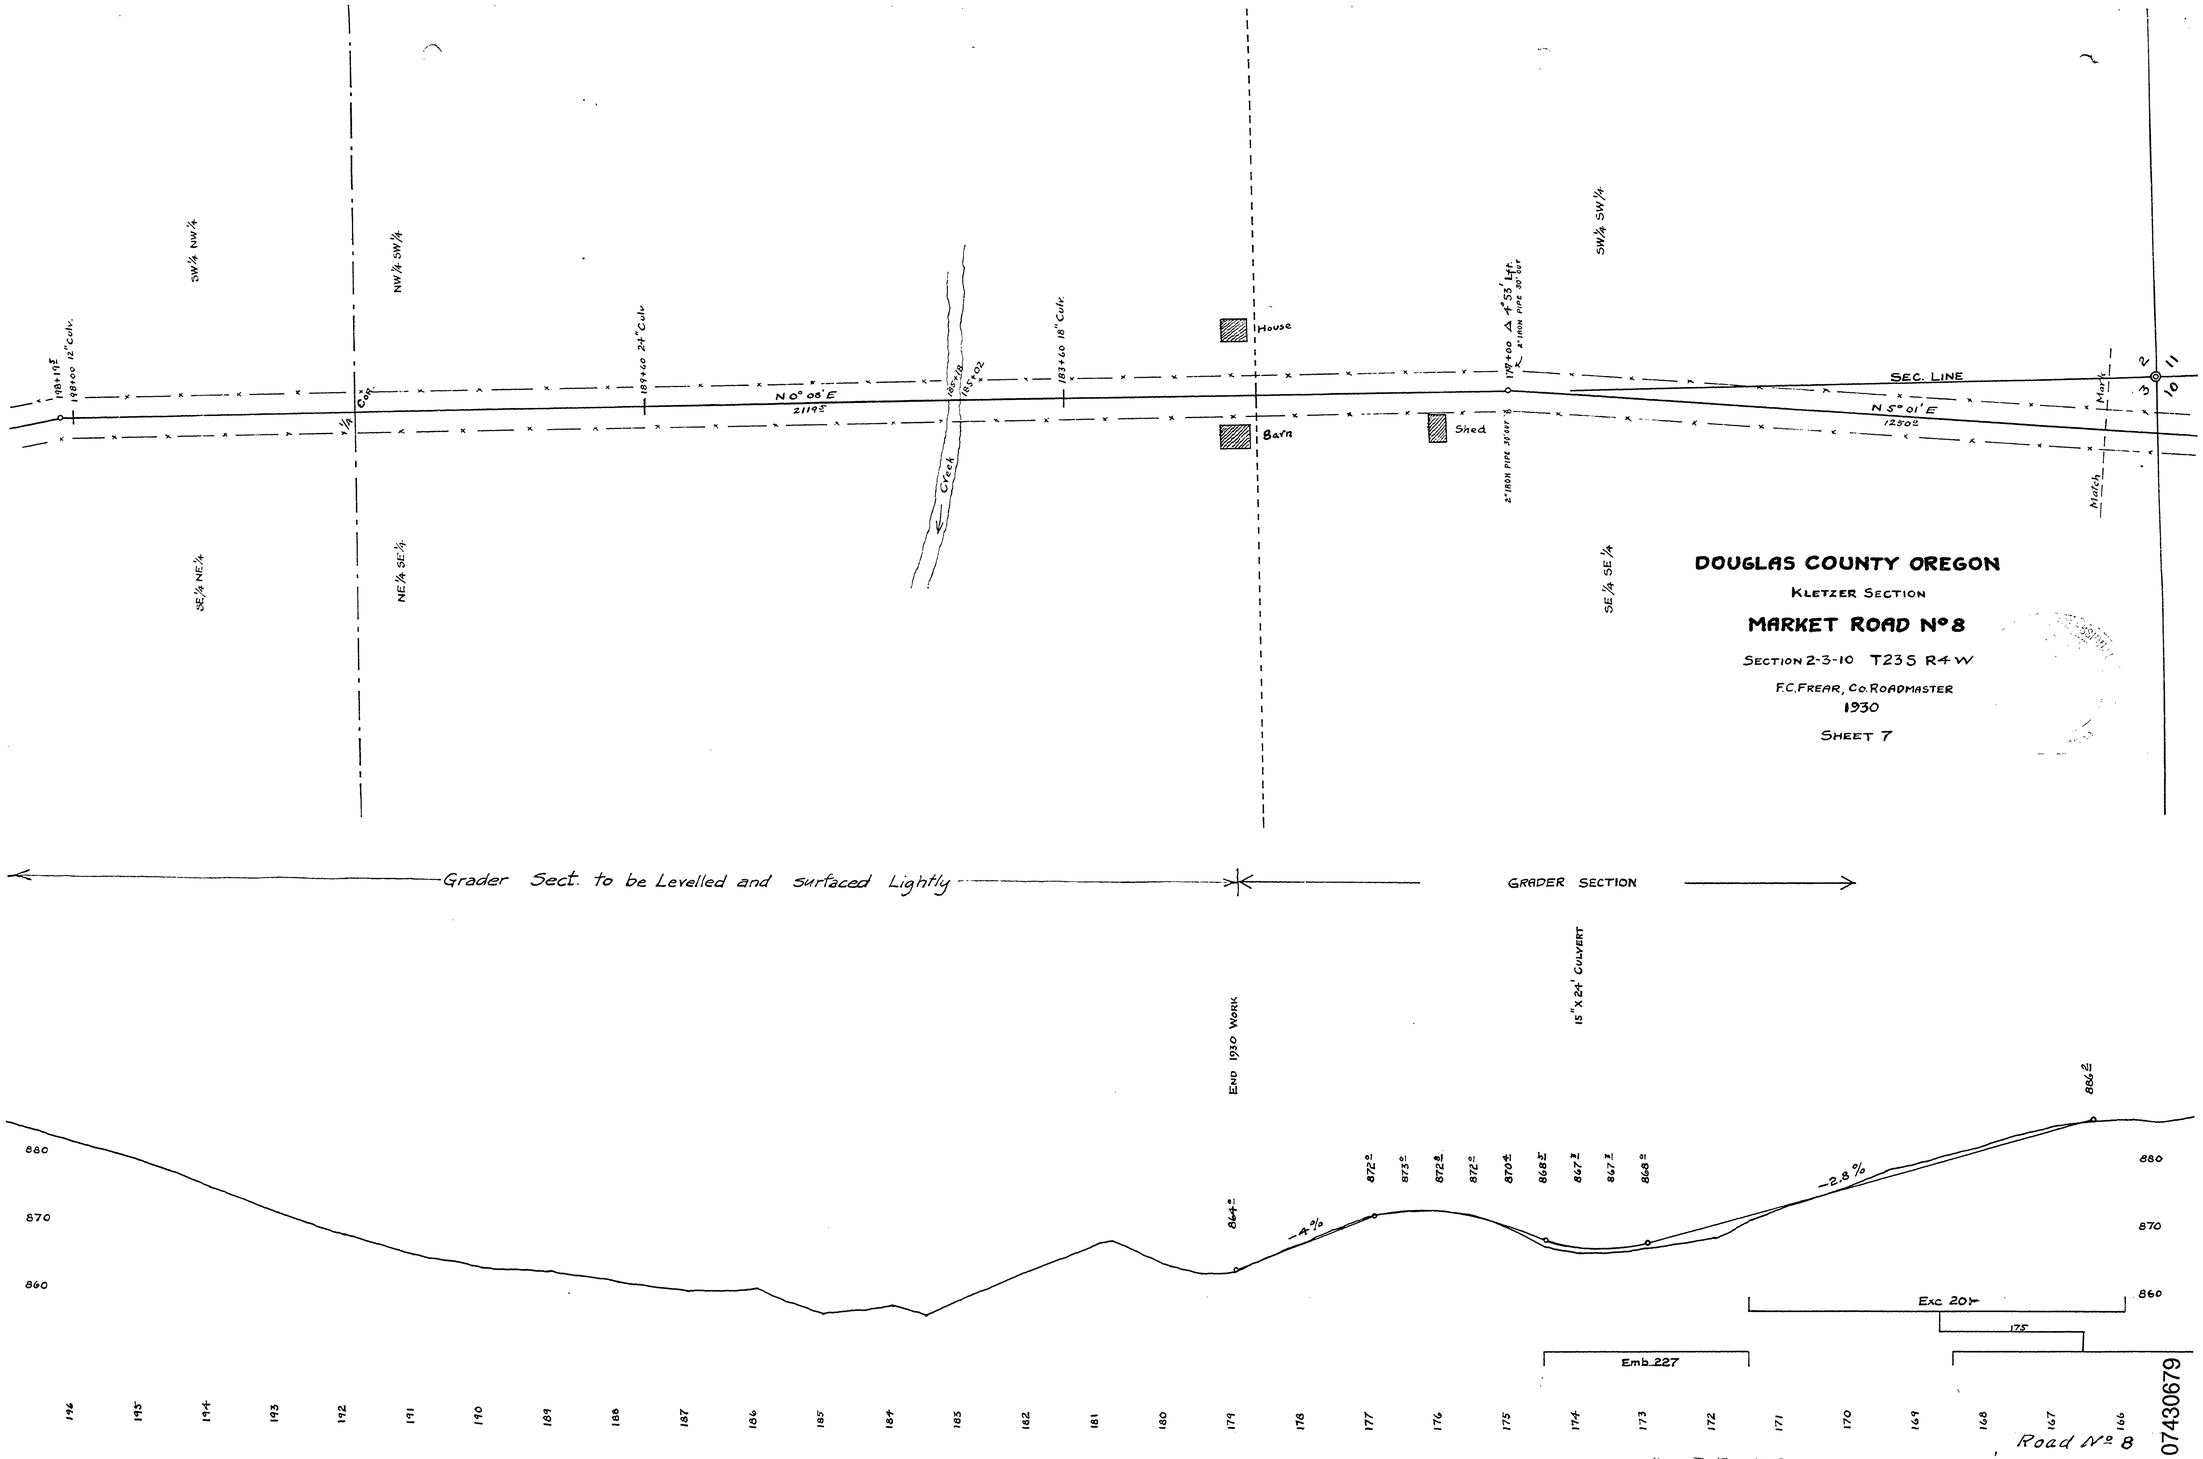
SW¼ NW¼
NW¼ SW¼
SW¼ SW¼
SE¼ NE¼
NE¼ SE¼
SE¼ SE¼
198+19 E
198+00 12" Culv.
Cor.
189+60 24" Culv.
N 0° 08' E
2119 E
185+18
185+02
Creek
183+60 18" Culv.
House
Barn
Shed
179+00 Δ 4° 53' Left
2" IRON PIPE 30" BUT
2" IRON PIPE 30" BUT
SEC. LINE
N 5° 01' E
1250 E
Mark
Mark
2
3
10
11
DOUGLAS COUNTY OREGON
KLETZER SECTION
MARKET ROAD Nº 8
SECTION 2-3-10 T23S R4W
F.C. FREAR, Co. ROADMASTER
1930
SHEET 7
Grader Sect. to be Levelled and surfaced Lightly
GRADER SECTION
END 1930 WORK
15" X 24' CULVERT
864.0
872.0
873.0
872.8
872.0
870.4
868.3
867.3
867.1
868.0
866.2
-4 %
-2.8 %
Exc 201
175
Emb 227
880
870
860
194
193
194
193
192
191
190
189
188
187
186
185
184
183
182
181
180
179
178
177
176
175
174
173
172
171
170
169
168
167
166
Road Nº 8
07430679