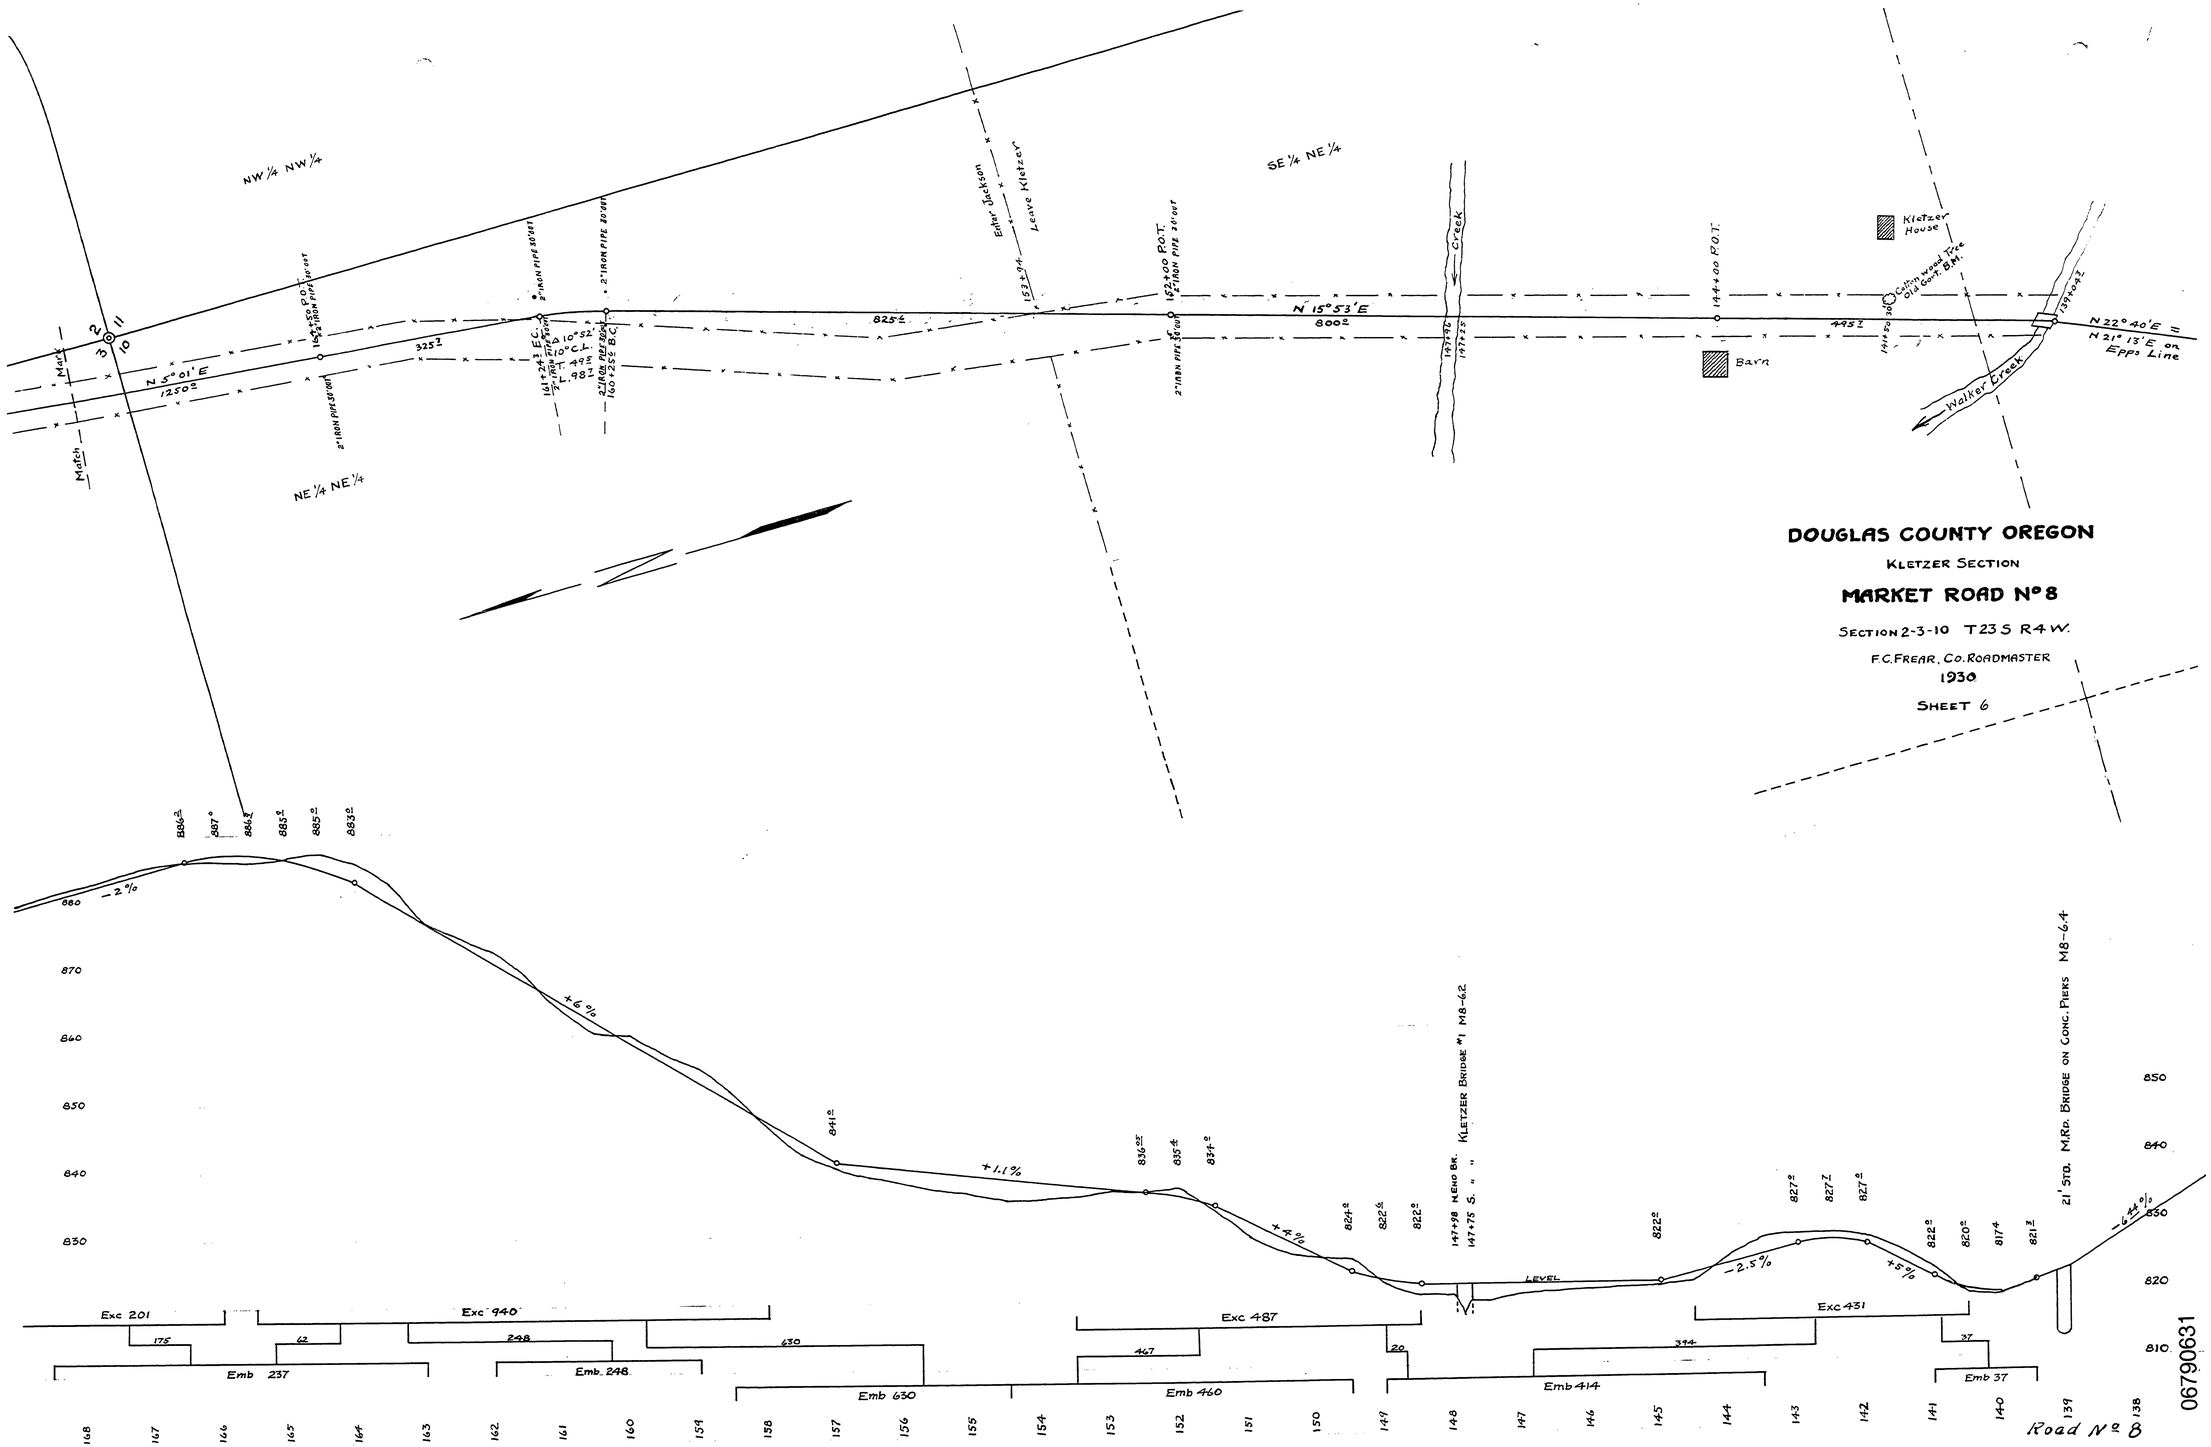
NW 1/4 NW 1/4
NE 1/4 NE 1/4
SE 1/4 NE 1/4
Match
N 5° 01' E
1250'
325'
2" IRON PIPE 30' OUT
2" IRON PIPE 20' OUT
Enter Jackson
Leave Kletzer
153+94
825'
N 15° 53' E
800'
Creek
Kletzer House
Barn
Cottonwood Tree Old Cert. BM.
N 22° 40' E
N 21° 13' E on Epps Line
Walker Creek
DOUGLAS COUNTY OREGON
KLETZER SECTION
MARKET ROAD Nº 8
SECTION 2-3-10 T23S R4W.
F.C. FREAR, CO. ROADMASTER
1930
SHEET 6
-2%
+6%
+1.1%
+4%
-2.5%
+5%
-6.4%
LEVEL
KLETZER BRIDGE #1 M8-6.2
21' STD. M.RD. BRIDGE ON CONC. PIERS M8-6.4
Exc 201
Exc 940
Exc 487
Exc 431
Emb 237
Emb 248
Emb 630
Emb 460
Emb 414
Emb 37
Road Nº 8
06790631