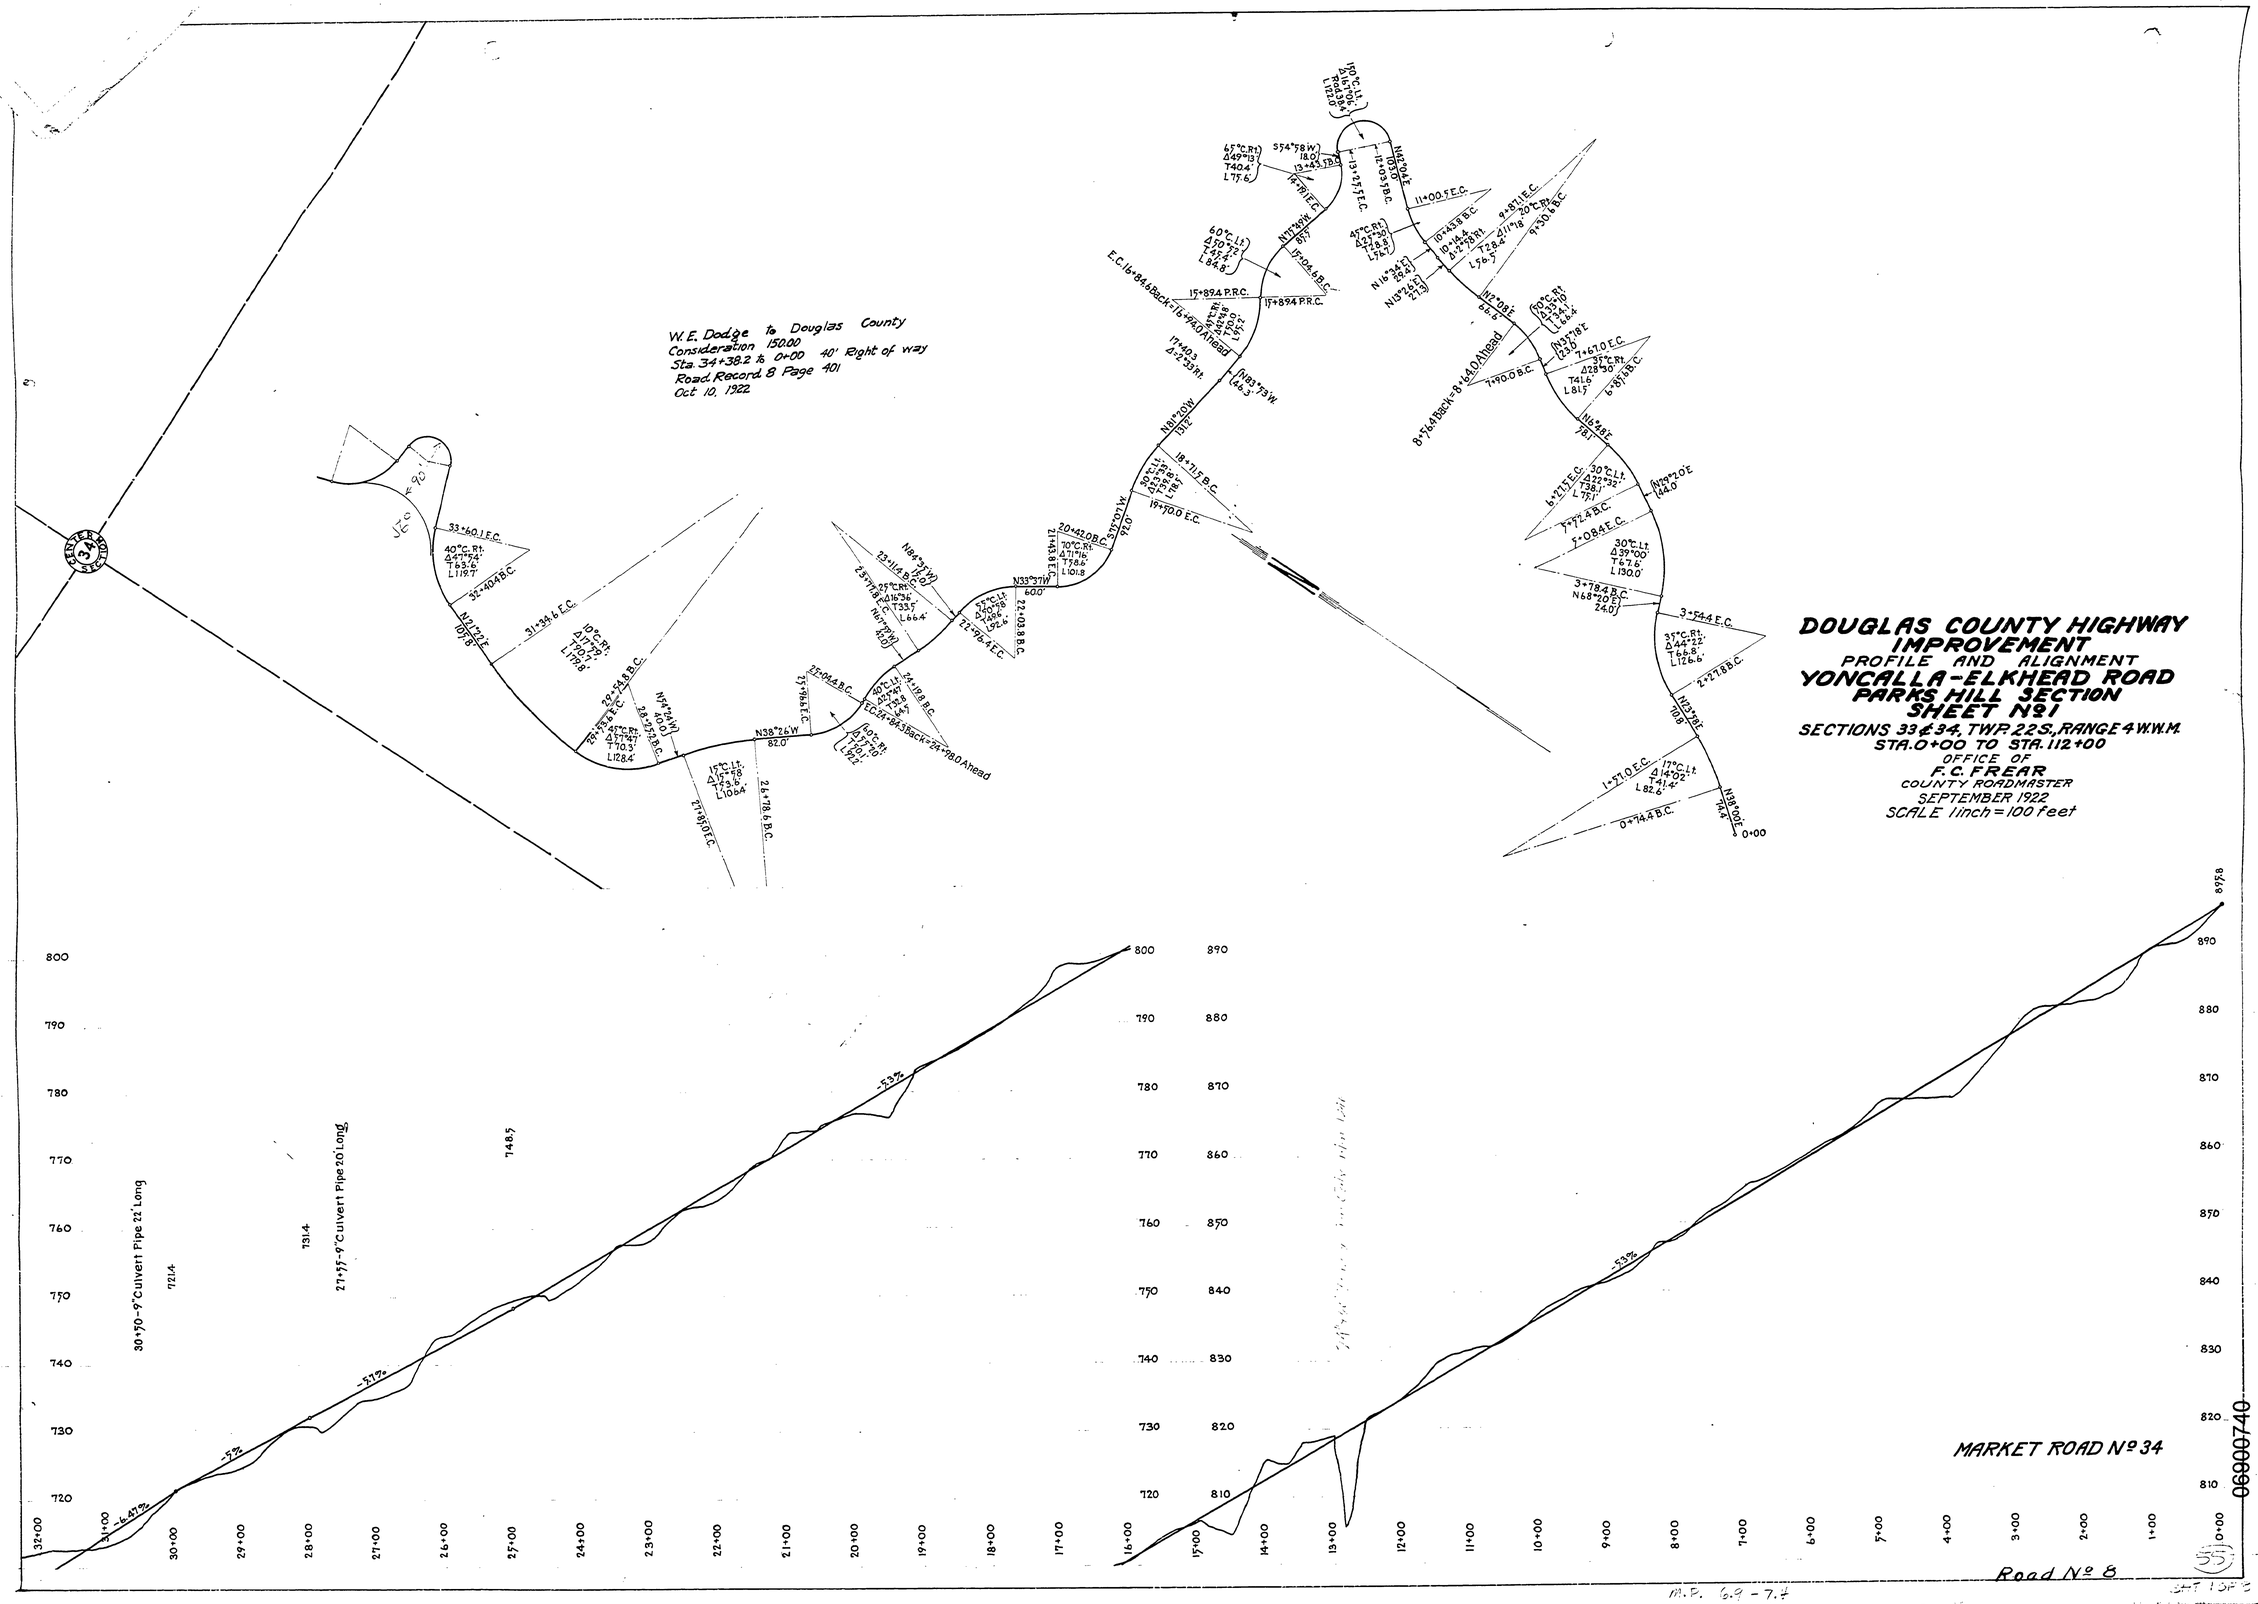
DOUGLAS COUNTY HIGHWAY IMPROVEMENT
PROFILE AND ALIGNMENT
YONCALLA-ELKHEAD ROAD
PARKS HILL SECTION
SHEET No 1
SECTIONS 33 & 34, TWP. 22 S., RANGE 4 W.W.M.
STA. 0+00 TO STA. 112+00
OFFICE OF
F. C. FREAR
COUNTY ROADMASTER
SEPTEMBER 1922
SCALE 1 inch = 100 feet
W. E. Dodge to Douglas County
Consideration 150.00
Sta. 34+38.2 to 0+00 40' Right of way
Road Record 8 Page 401
Oct. 10. 1922
30+70-9' Culvert Pipe 22' Long
27+55-9' Culvert Pipe 20' Long
MARKET ROAD No 34
Road No 8
M.P. 6.9 - 7.4
SHT 1 OF 3
06000740