DOUGLAS COUNTY HIGHWAY IMPROVEMENT

PROFILE AND ALIGNMENT

ROCHESTER BRIDGE - ELKTON

ROY FISHER HILL SOUTH-SIDE

IN

SECTIONS 29-32 T. 23 SR 7 W.W.M.

STA 0+00 TO STA 30+40.7

OFFICE OF

F. C. FREAR

COUNTY SURVEYOR & ROADMASTER

NOV. 1921

Sheet No 2.

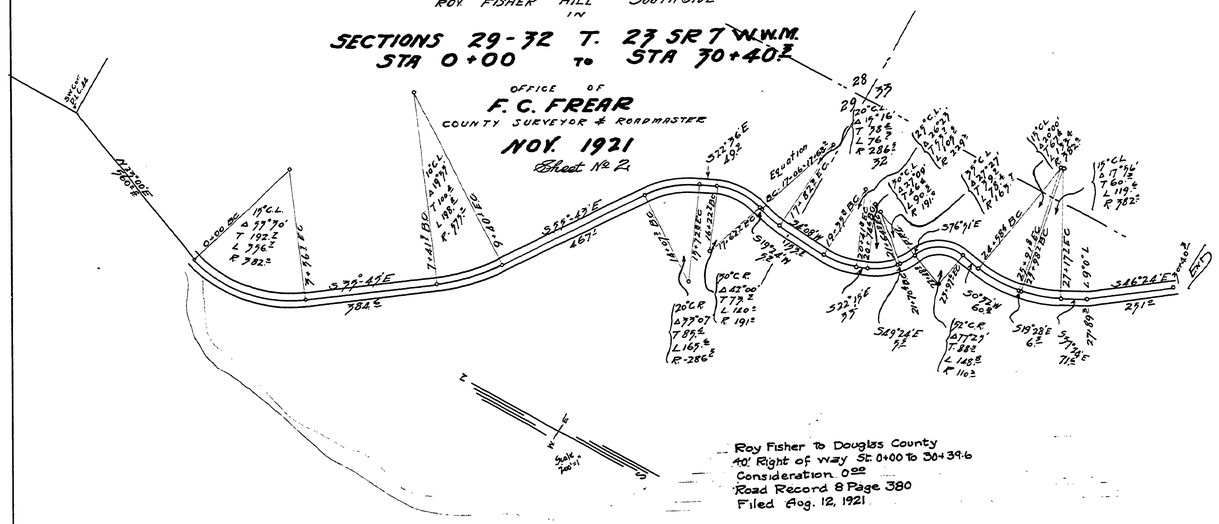

Roy Fisher to Douglas County
40' Right of way St. 0+00 to 30+39.6
Consideration 0.00
Road Record 8 Page 380
Filed Aug. 12, 1921

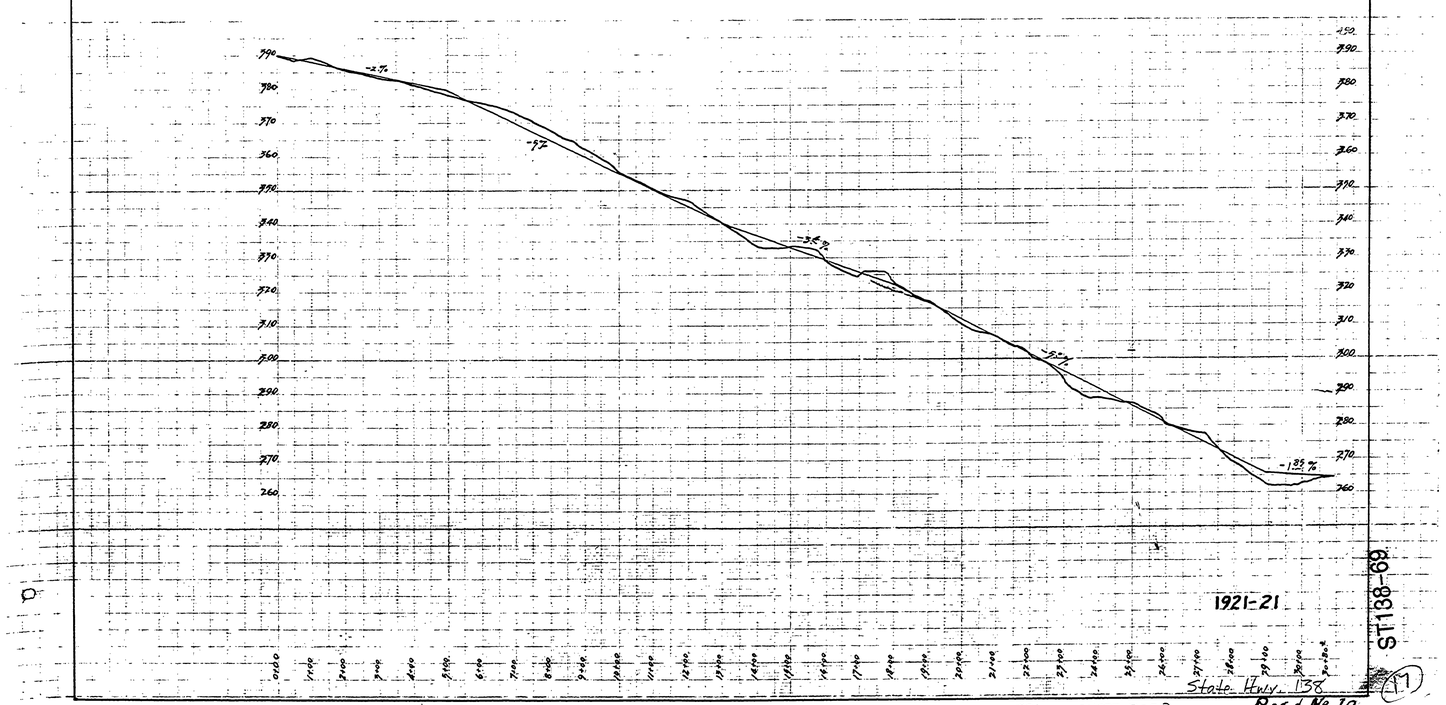

1921-21

State Hwy. 138

Road No 10

NOV 1921 SHEET 2 OF 2

ST138-69

(17)

NOV. 1921 SHEET 2 OF 2

T23-7 SEC. 29 & 33