DOUGLAS COUNTY HIGHWAY IMPROVEMENT

PROFILE AND ALIGNMENT

ROCHESTER BRIDGE - ELKTON

HAINES SECTION

SHEET No 3

SECTIONS 29 & 32, T. 22S, R. 7 W.W.M.

STA. 60+80.1 TO STA. 100+00

OFFICE OF
F. C. FREAR
COUNTY ROADMASTER
MAY 1923
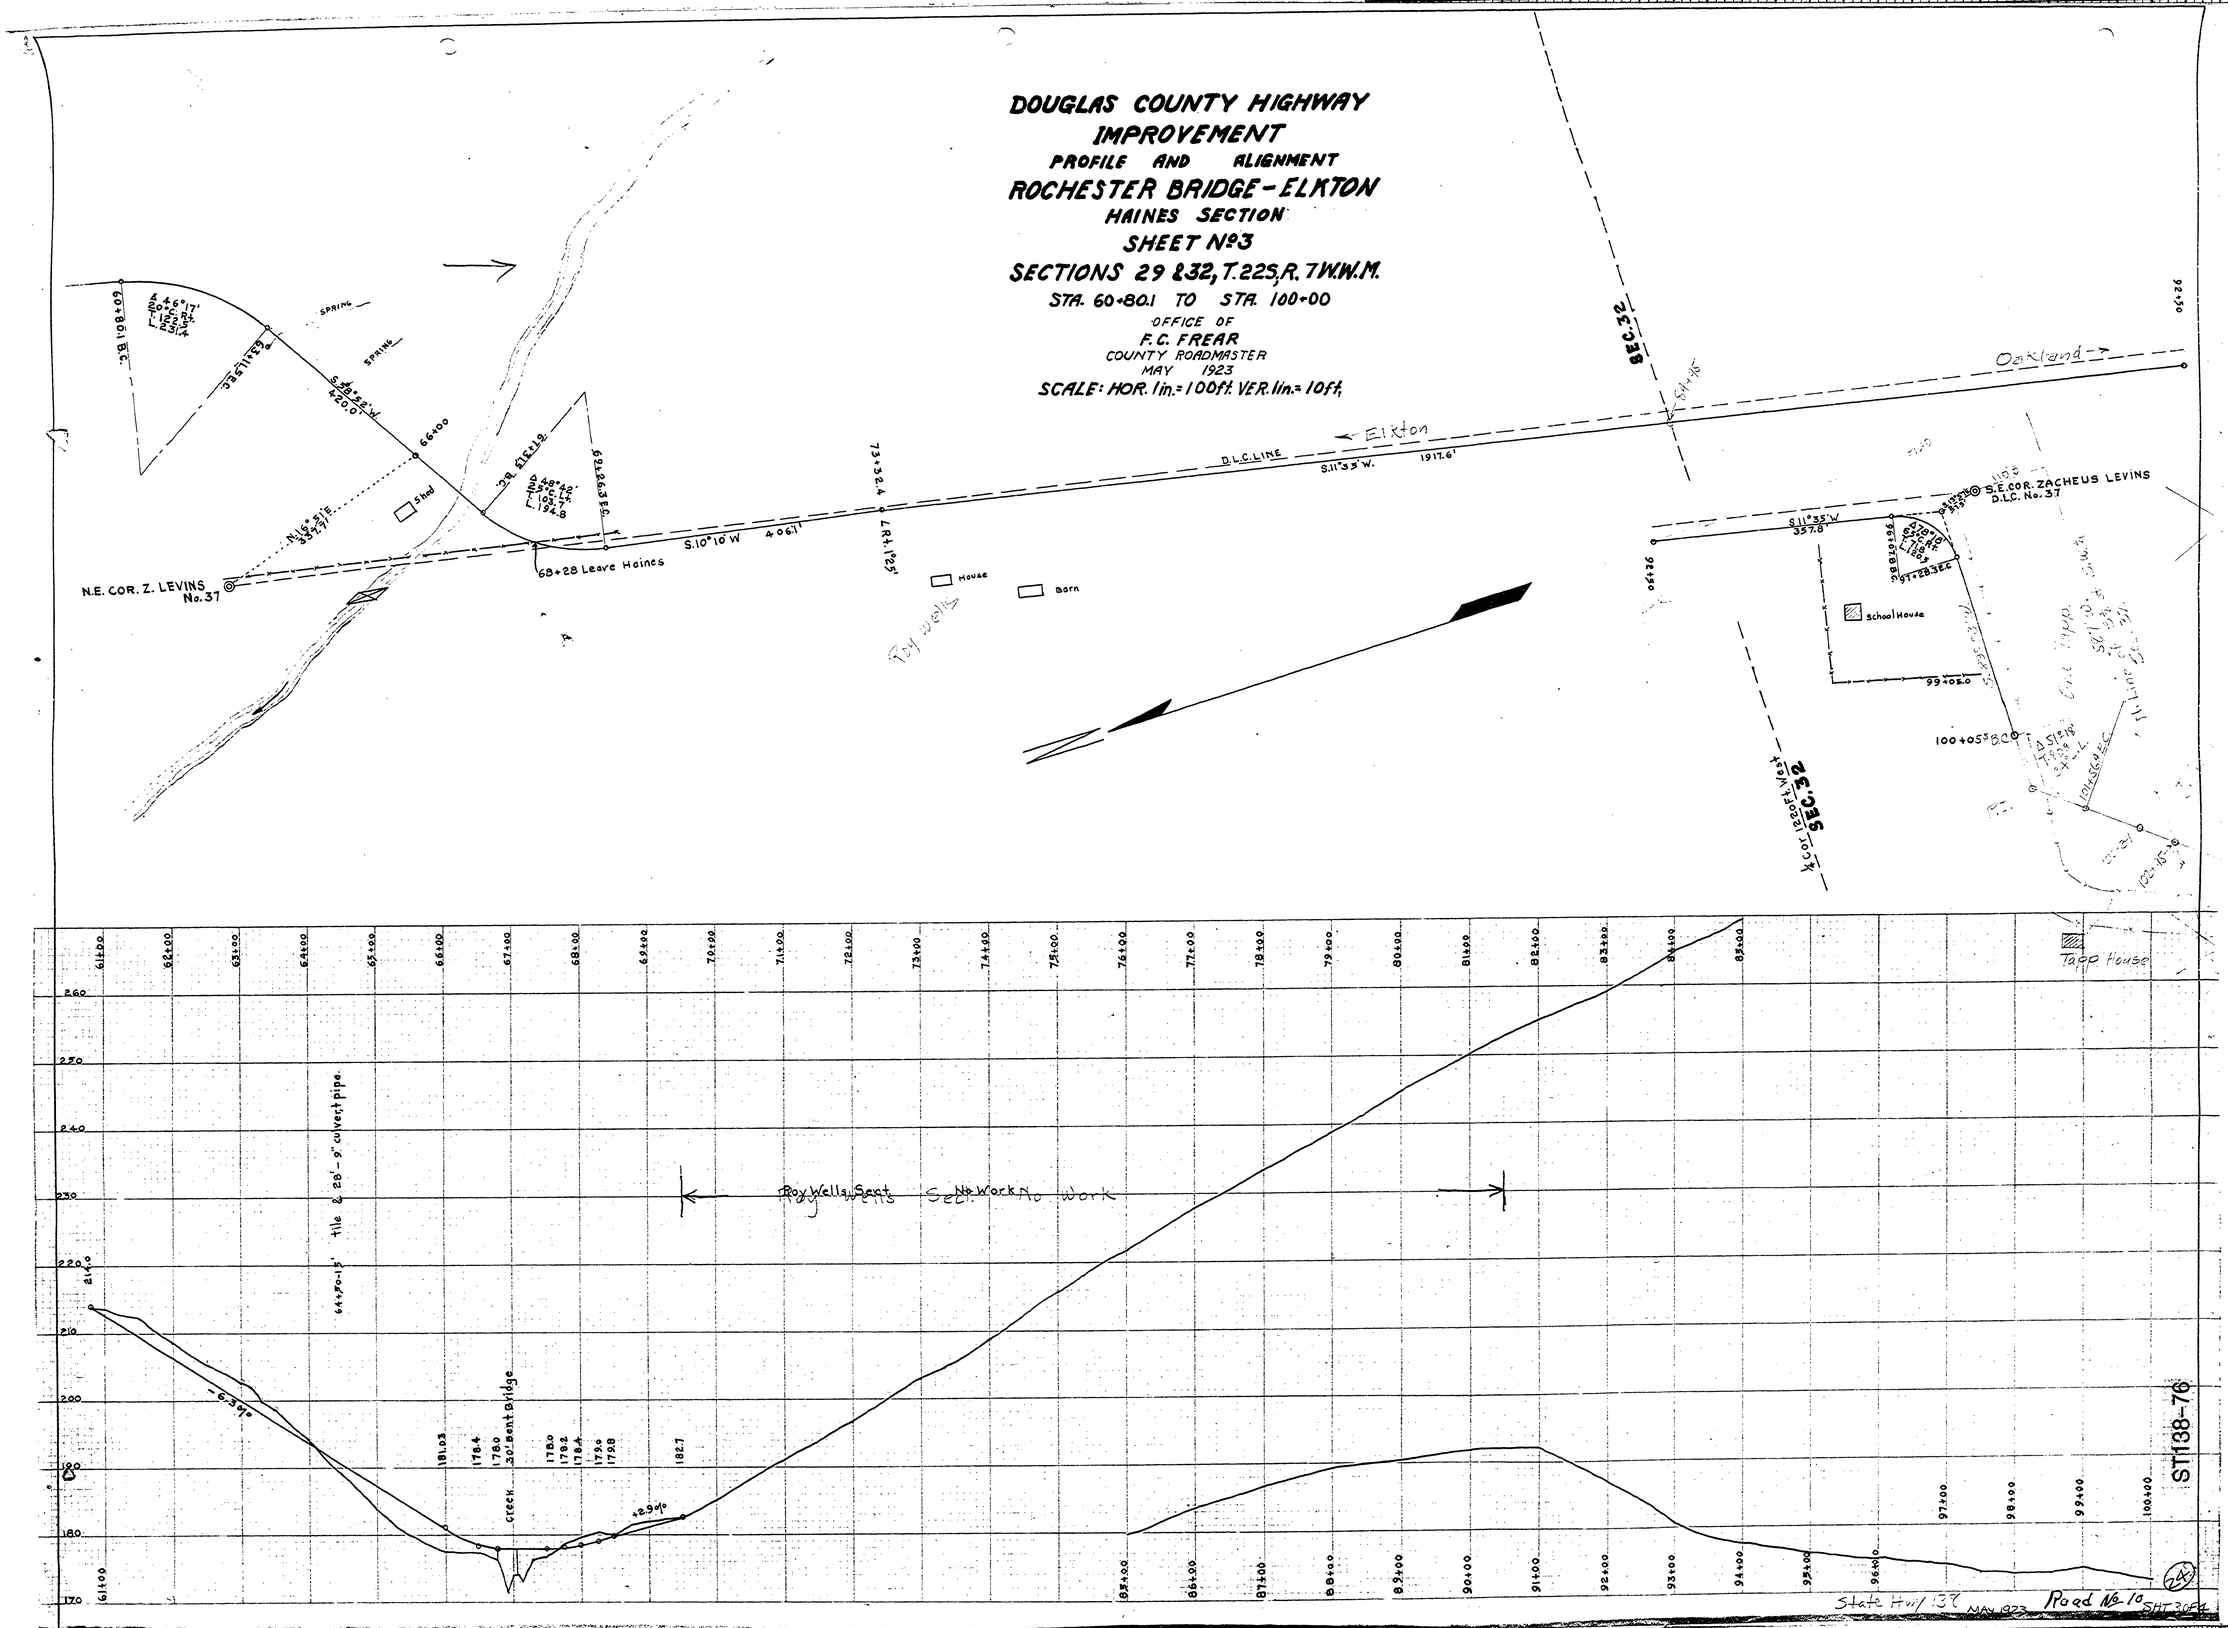
SCALE: HOR. 1 in. = 100 ft. VER. 1 in. = 10 ft.