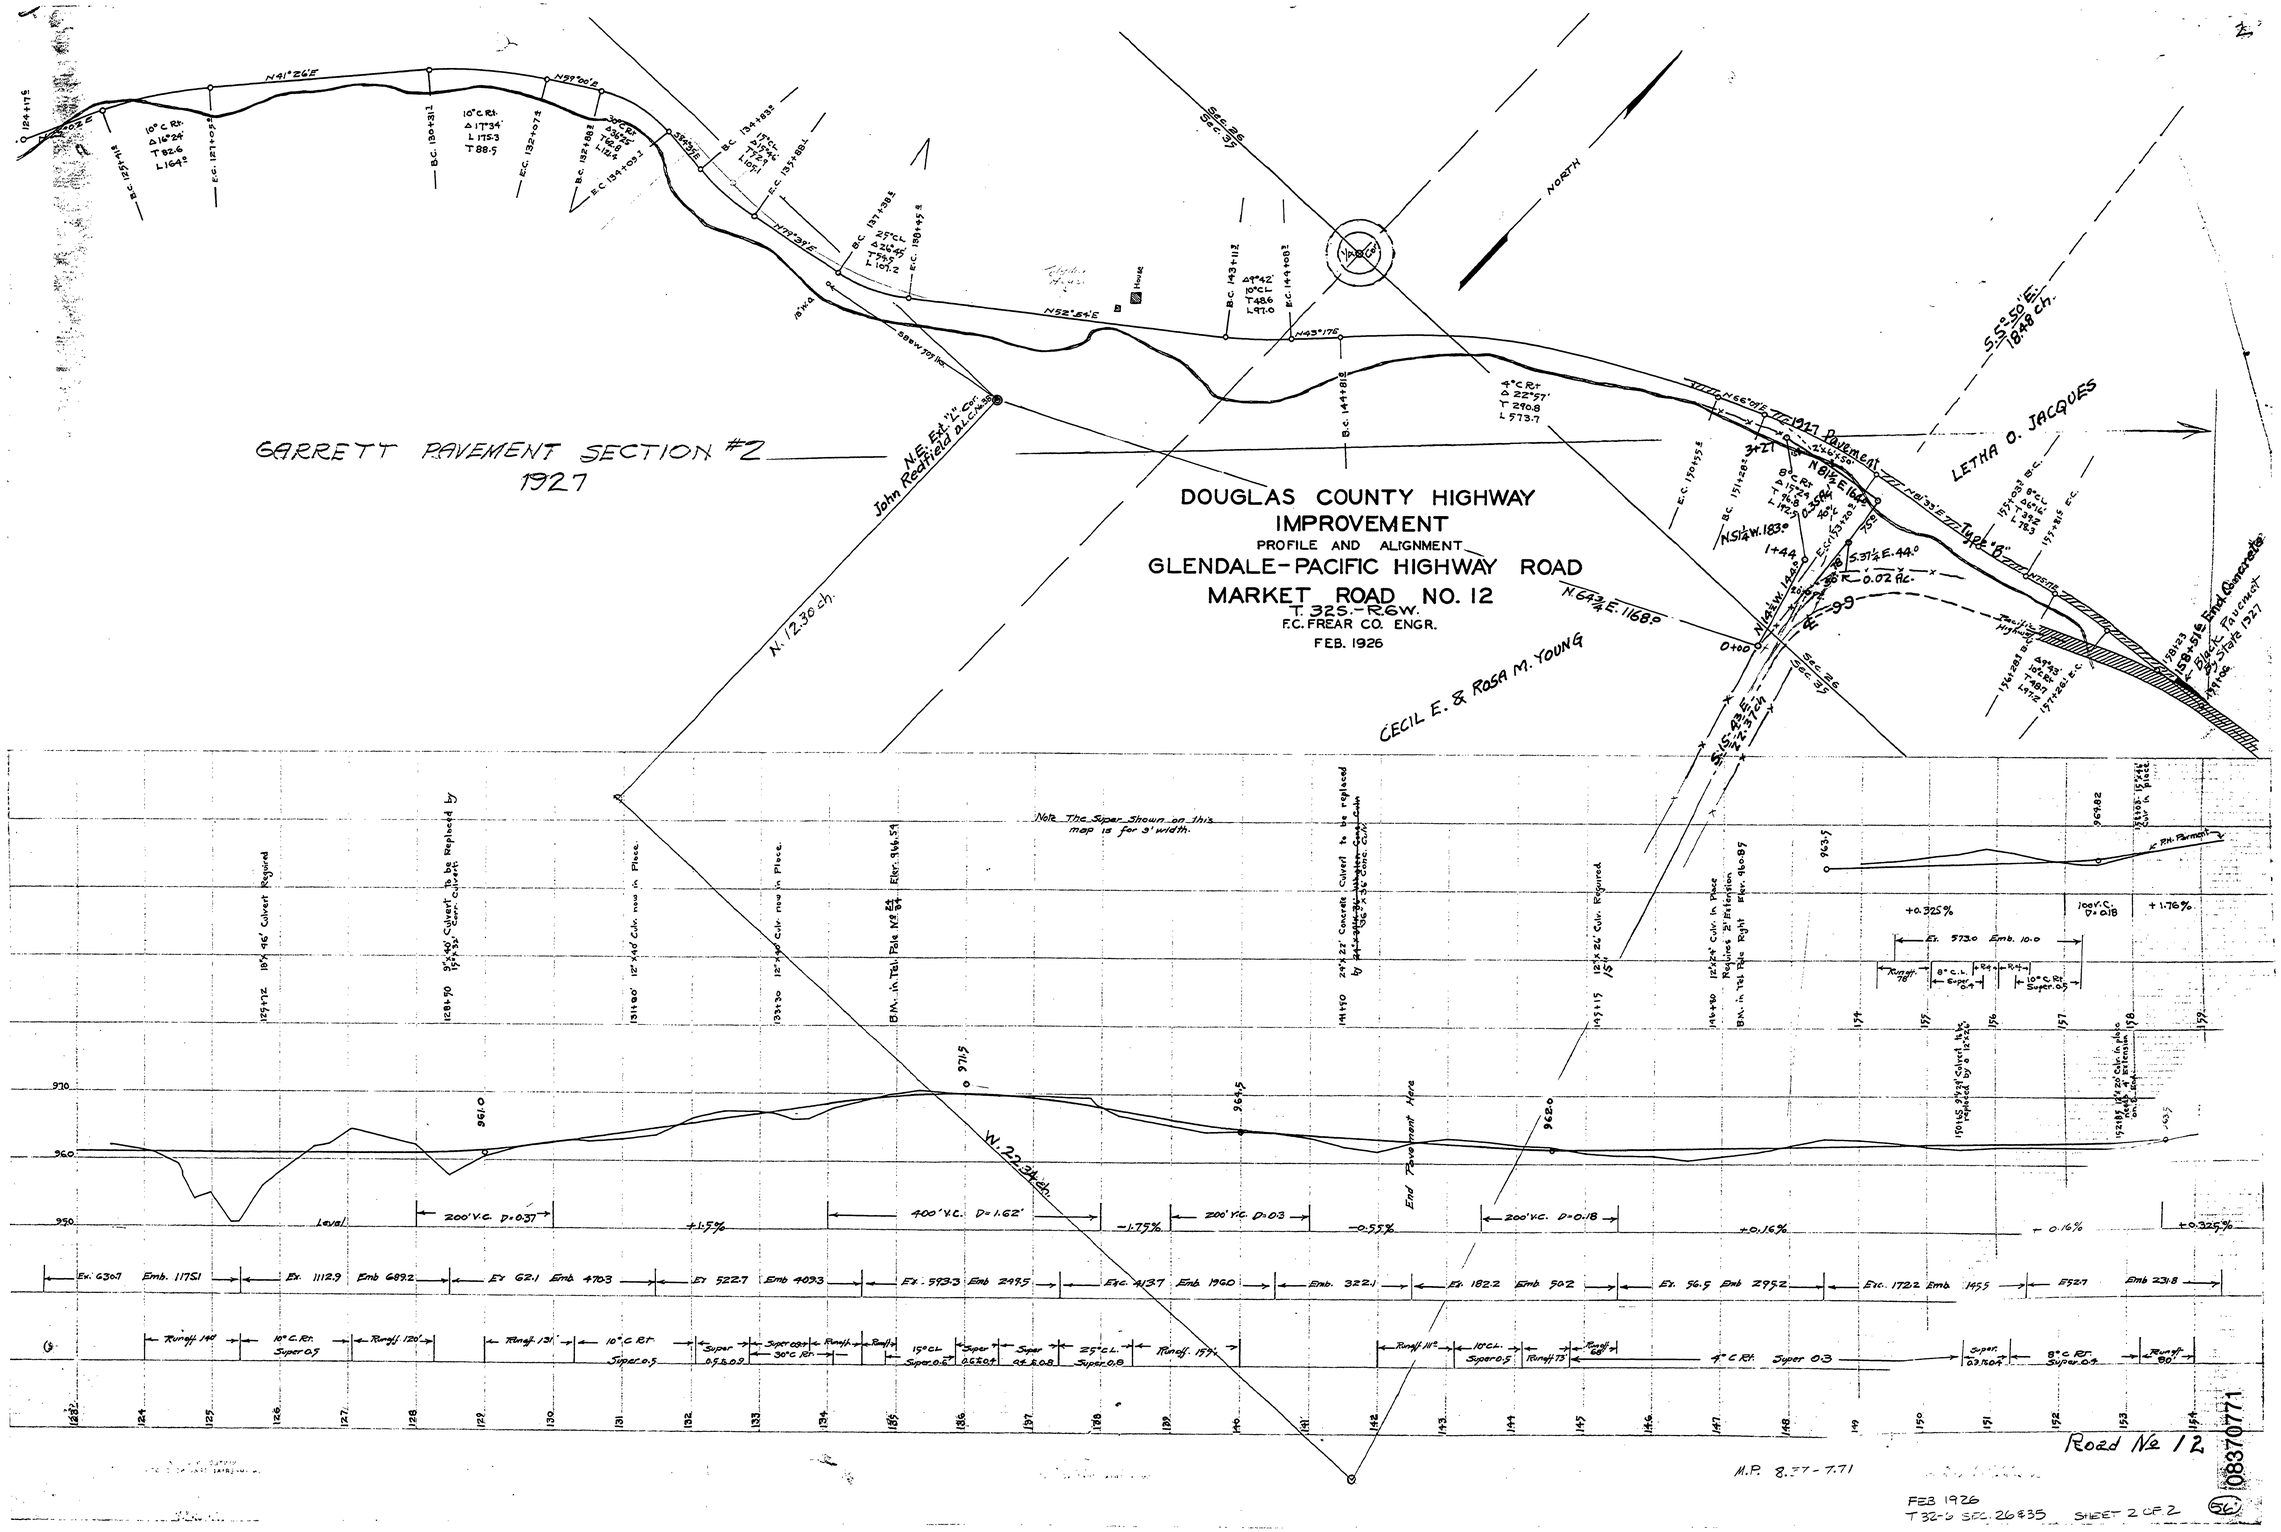
GARRETT PAVEMENT SECTION #2
1927
DOUGLAS COUNTY HIGHWAY
IMPROVEMENT
PROFILE AND ALIGNMENT
GLENDALE-PACIFIC HIGHWAY ROAD
MARKET ROAD NO. 12
T. 32S.-R.6W.
F.C. FREAR CO. ENGR.
FEB. 1926
NORTH
LETHA O. JACQUES
CECIL E. & ROSA M. YOUNG
John Redfield D.L.C. No. 39
N. 12.30 ch.
W. 22.34 ch.
S.S.E. 50.0 1848 ch.
Note The Super Shown on this map is for 3' width.
End Pavement Here
Road No 12
M.P. 8.37 - 7.71
FEB 1926
T 32-6 SEC. 26 & 35
SHEET 2 OF 2
00870771