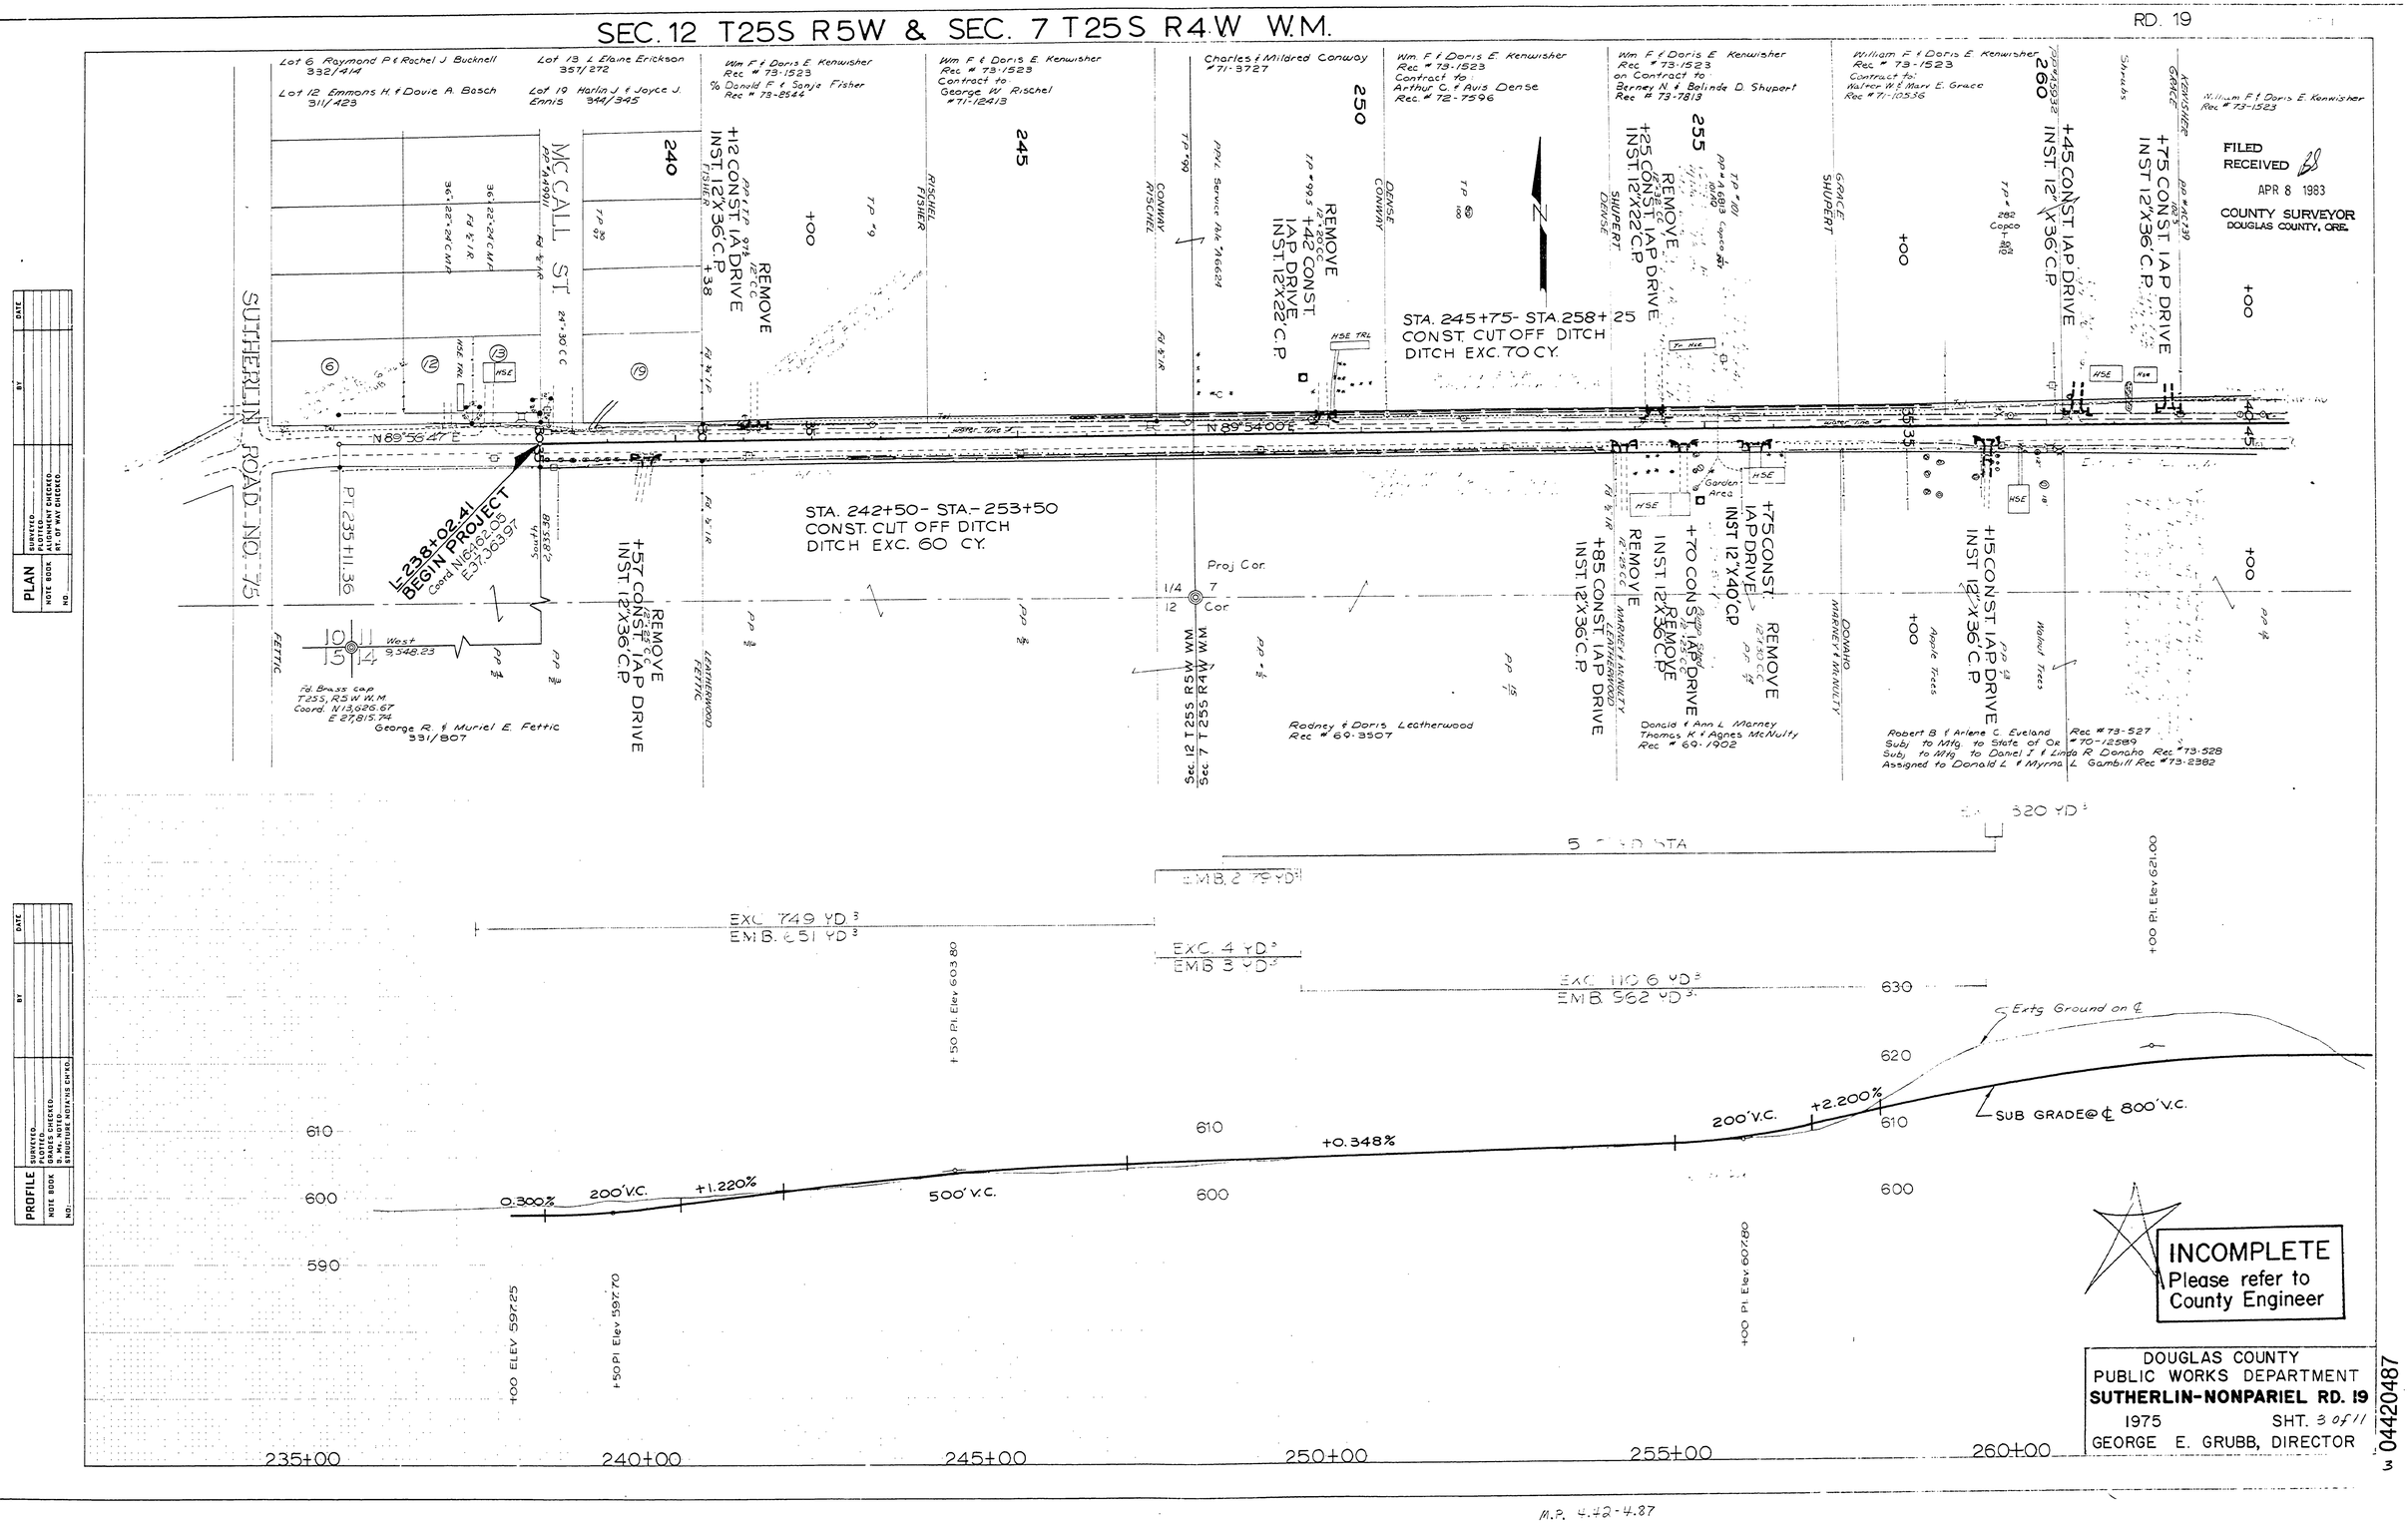
SEC. 12 T25S R5W & SEC. 7 T25S R4W W.M.
RD. 19
Lot 6 Raymond P & Rachel J. Bucknell 332/414
Lot 12 Emmons H. & Dovie A. Basch 311/423
Lot 13 L Elaine Erickson 351/272
Lot 19 Harlin J. & Joyce J. Ennis 344/345
Wm F & Doris E. Kenwisher Rec # 73-1523 % Donald F & Sonja Fisher Rec # 73-8544
Wm F & Doris E. Kenwisher Rec # 73-1523 Contract to George W. Rischel # 71-12413
Charles & Mildred Conway # 71-3727
Wm. F & Doris E. Kenwisher Rec # 73-1523 Contract to Arthur C. & Avis Dense Rec # 72-7596
Wm F & Doris E. Kenwisher Rec # 73-1523 on Contract to Barney N & Belinda D. Shupert Rec # 73-7813
William F & Doris E. Kenwisher Rec # 73-1523 Contract to Walter W. & Mary E. Grace Rec # 71-10536
William F & Doris E. Kenwisher Rec # 73-1523
FILED RECEIVED
APR 8 1983
COUNTY SURVEYOR
DOUGLAS COUNTY, ORE.
SUTHERLIN ROAD NO. 75
MC CALL ST.
240
245
250
255
260
N 89°54'00"E
N 89°56'47"E
L-238+02.41 BEGIN PROJECT
Coord N 16,262.09 E 17,363.97
PT 235+11.36
STA. 242+50 - STA. 253+50 CONST. CUT OFF DITCH DITCH EXC. 60 CY.
STA. 245+75 - STA. 258+25 CONST. CUT OFF DITCH DITCH EXC. 70 CY.
+12 CONST. IA DRIVE INST. 12'X36' C.P.
REMOVE
+42 CONST. IAP DRIVE INST. 12'X22' C.P.
+25 CONST. IAP DRIVE INST. 12'X22' C.P.
+45 CONST. IAP DRIVE INST. 12'X36' C.P.
+75 CONST. IAP DRIVE INST. 12'X36' C.P.
+57 CONST. IAP DRIVE INST. 12'X36' C.P.
+85 CONST. IAP DRIVE INST. 12'X36' C.P.
+70 CONST. IAP DRIVE INST. 12'X36' C.P.
+75 CONST. IAP DRIVE INST. 12'X40' C.P.
+15 CONST. IAP DRIVE INST. 12'X36' C.P.
Proj Cor.
1/4 Cor
Sec. 12 T25S R5W W.M.
Sec. 7 T25S R4W W.M.
West 9,548.23
Fd. Brass cap T25S, R5W W.M. Coord. N 13,626.67 E 27,815.74
George R. & Muriel E. Fettic 331/807
Rodney & Doris Leatherwood Rec # 69-3507
Donald & Ann L. Marney Thomas K. & Agnes McNulty Rec # 69-1902
Robert B & Arlene C. Eveland Rec # 73-527
Subj to Mtg to State of Or # 70-12589
Subj to Mtg to Daniel I & Linda R Doncho Rec # 73-528
Assigned to Donald L & Myrna L Gambill Rec # 73-2382
Shrubs
Garden Area
Apple Trees
Walnut Trees
EXC. 749 YD³
EMB. 651 YD³
EXC. 4 YD³
EMB. 3 YD³
EXC. 110.6 YD³
EMB. 962 YD³
EXC. 320 YD³
+50 Pl. Elev 603.80
+00 Pl. Elev 621.00
+00 ELEV 597.25
+50 Pl. Elev 597.70
+00 Pl. Elev 607.80
Extg Ground on ℄
SUB GRADE @ ℄ 800' V.C.
0.300%
200' V.C.
+1.220%
500' V.C.
+0.348%
200' V.C.
+2.200%
235+00
240+00
245+00
250+00
255+00
260+00
INCOMPLETE
Please refer to County Engineer
DOUGLAS COUNTY
PUBLIC WORKS DEPARTMENT
SUTHERLIN-NONPARIEL RD. 19
1975 SHT. 3 of 11
GEORGE E. GRUBB, DIRECTOR
04420487
M.P. 4.42-4.87
Rd # 19 1975 Sht. 3 of 11