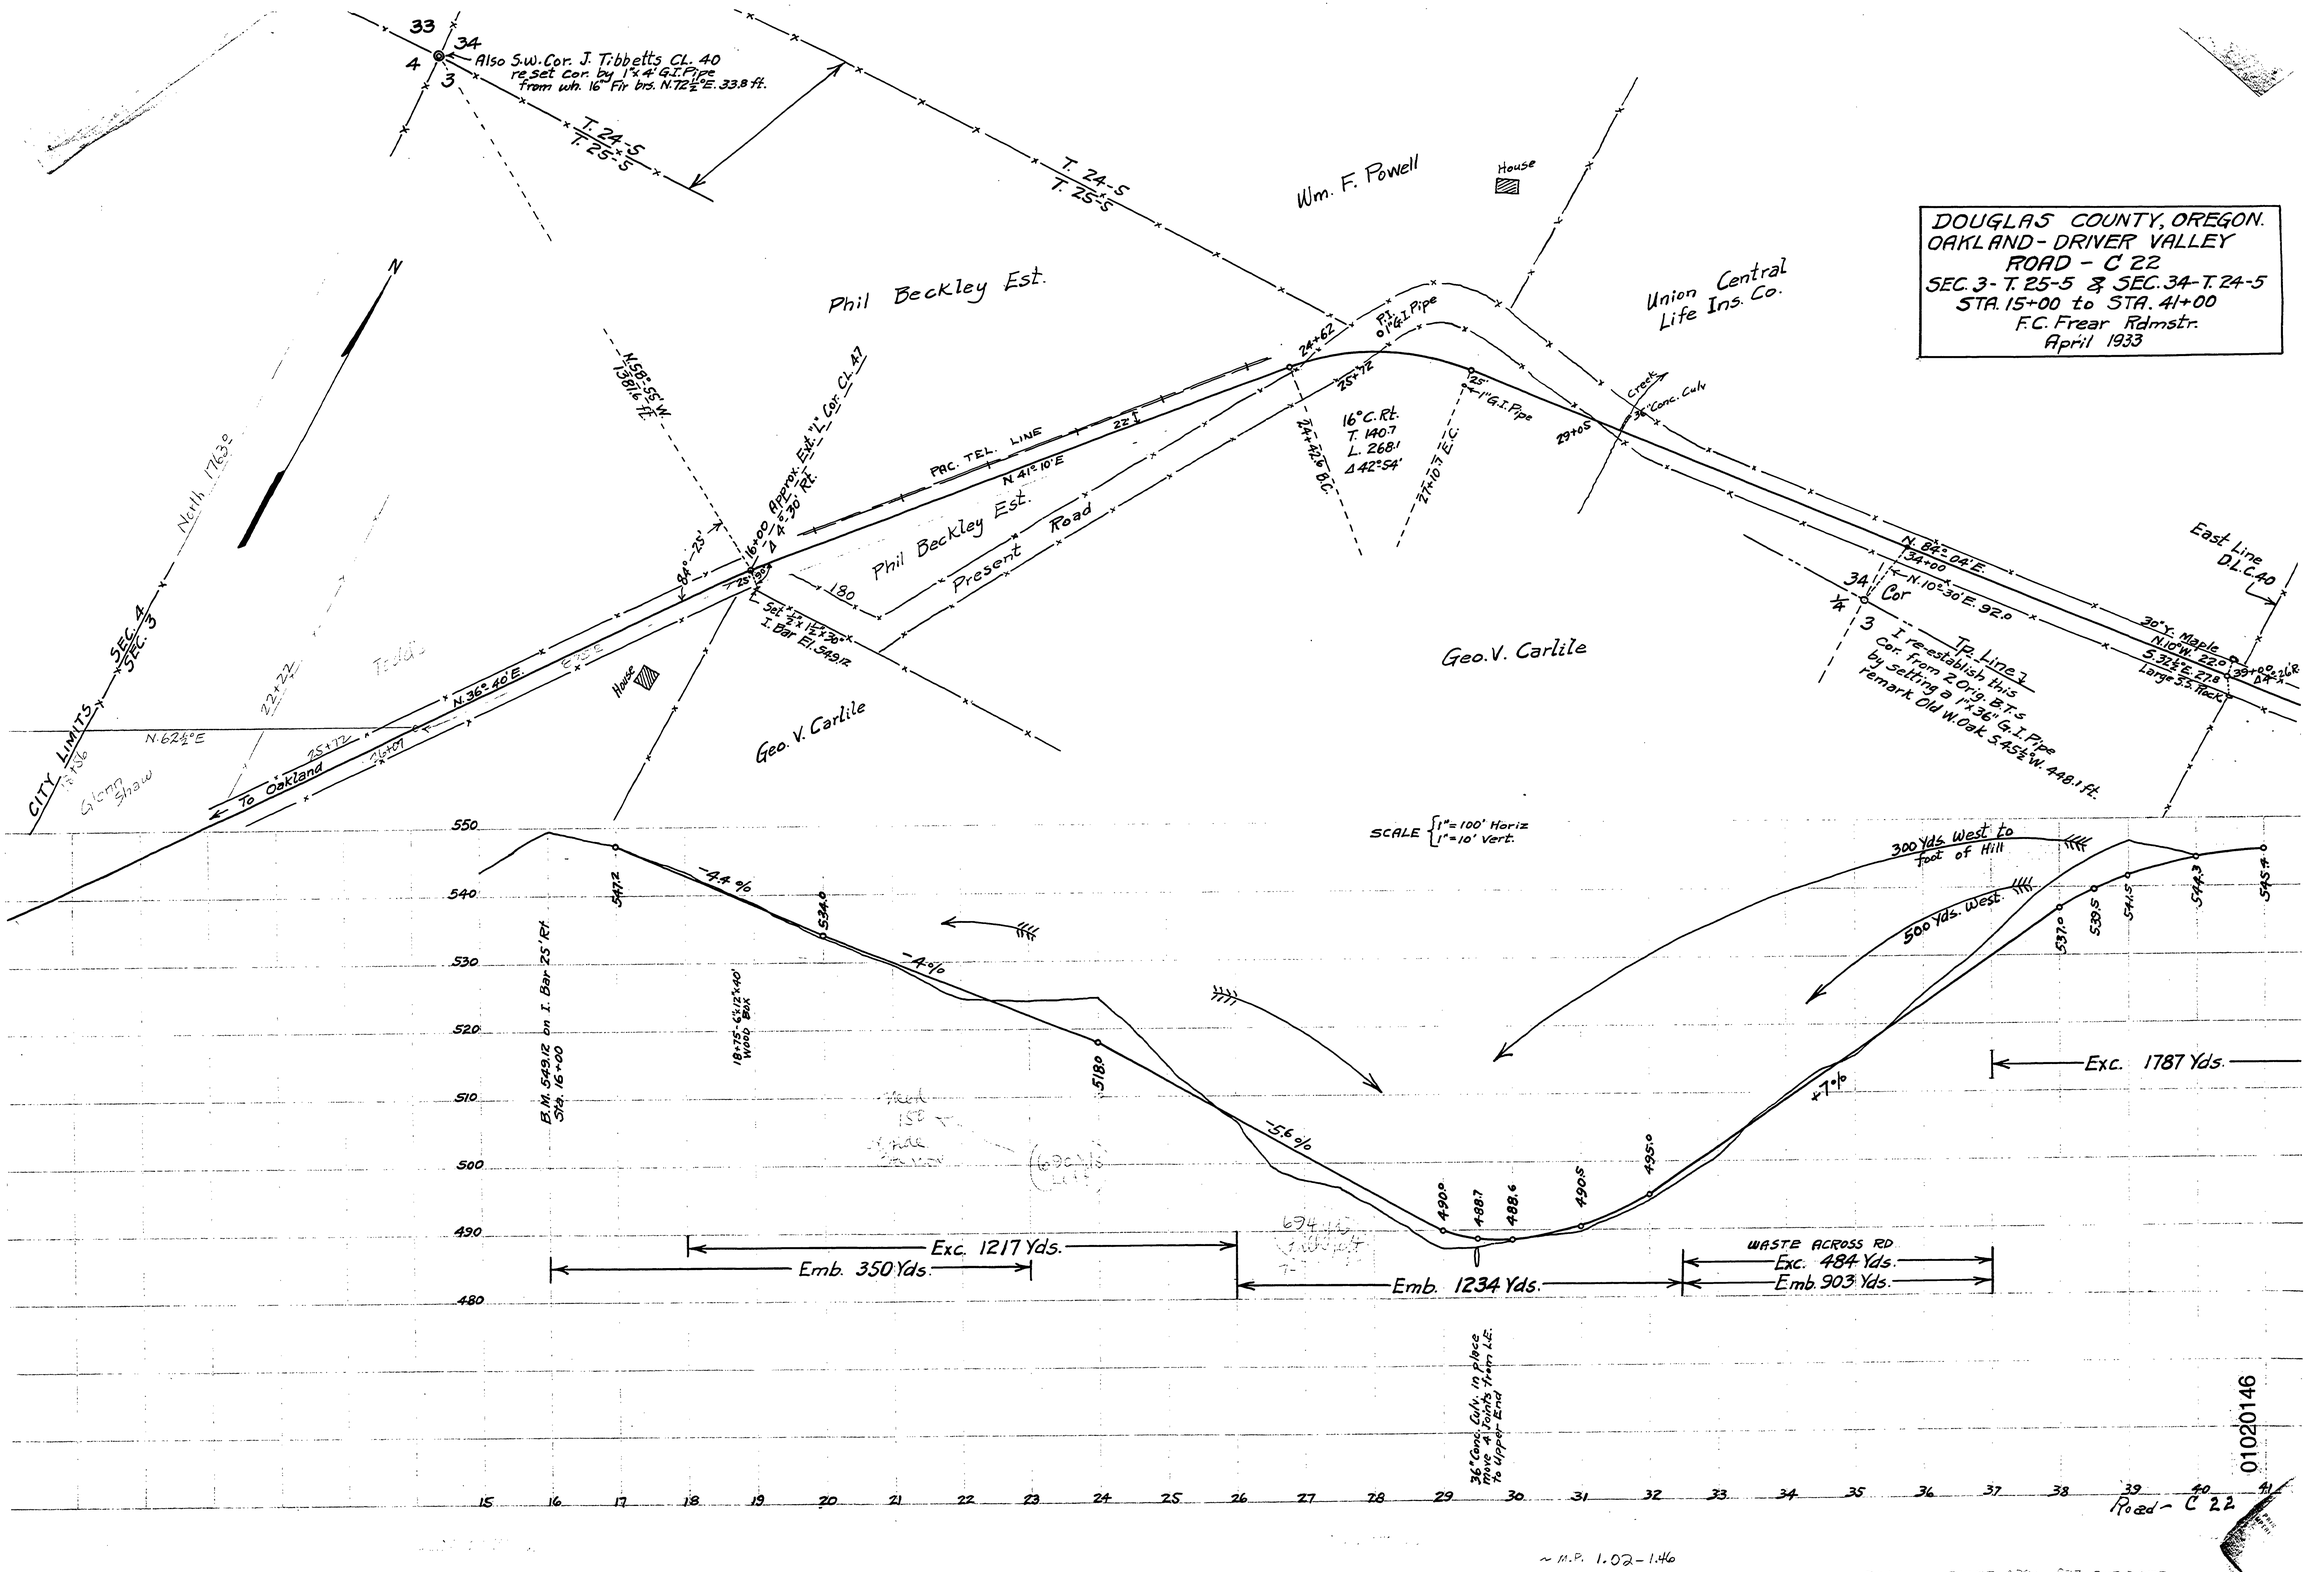
DOUGLAS COUNTY, OREGON.
OAKLAND-DRIVER VALLEY
ROAD - C 22
SEC. 3 - T. 25-5 & SEC. 34-T. 24-5
STA. 15+00 to STA. 41+00
F.C. Frear Rdmstr.
April 1933
Also S.W. Cor. J. Tibbetts Cl. 40 reset cor. by 1"x4' G.I. Pipe from wh. 16" Fir brs. N.72½°E. 33.8 ft.
T. 24-S
T. 25-S
Wm. F. Powell
House
Union Central Life Ins. Co.
Phil Beckley Est.
N
North 176.3°
SEC. 4
SEC. 3
CITY LIMITS
N.62½°E
To Oakland
Glenn Shaw
N.36°40' E.
N.41°10' E
PAC. TEL. LINE
Present Road
16°C. Rt.
T. 140.7
L. 268.1
Δ 42°54'
Geo. V. Carlile
Creek
East Line D.L.C. 40
N.84°04' E.
N.10°30' E. 92.0
Cor
Tp. Line
I re-establish this Cor. from 2 Orig. B.T.s by setting a 1"x36" G.I. Pipe
Remark Old W. Oak S.45½°W. 448.1 ft.
30" Y. Maple
N.10°W. 22.0
S.32½°E. 27.8
Large S.S. Hack
SCALE 1"=100' Horiz 1"=10' Vert.
300 Yds. West to foot of Hill
500 Yds. West
Exc. 1787 Yds.
B.M. 549.12 on I. Bar 25' Rt. Sta. 16+00
18"x75'-6"x12'x40' Wood Box
Exc. 1217 Yds.
Emb. 350 Yds.
Emb. 1234 Yds.
WASTE ACROSS RD.
Exc. 484 Yds.
Emb. 903 Yds.
36" Conc. Culv. in place move 4 Joints from L.E. to Upper End
Road - C 22
01020146
~ M.P. 1.02-1.46
DRAWN 3-23-33 APRIL 1933 SHT 2 OF 2