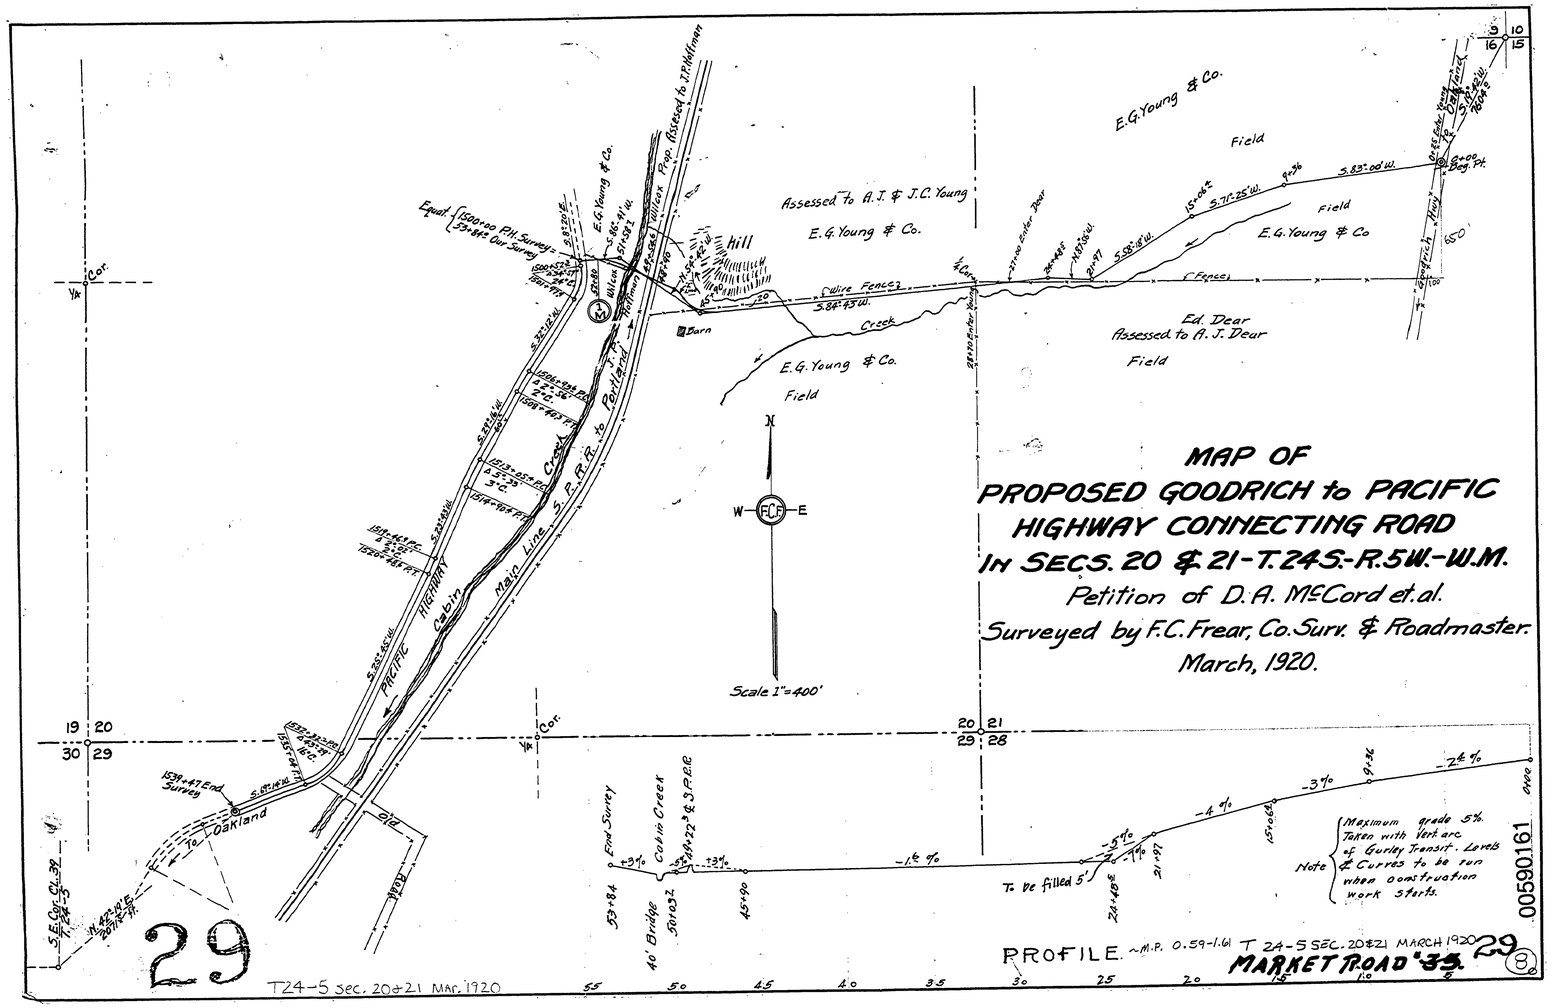
MAP OF
PROPOSED GOODRICH to PACIFIC
HIGHWAY CONNECTING ROAD
IN SECS. 20 & 21-T.24S.-R.5W.-W.M.
Petition of D.A. McCord et.al.
Surveyed by F.C. Frear, Co. Surv. & Roadmaster.
March, 1920.
Scale 1"=400'
E.G. Young & Co.
Field
Assessed to A.J. & J.C. Young
E.G. Young & Co.
Hill
Barn
Wire Fences
Creek
Ed. Dear
Assessed to A.J. Dear
Field
Main Line S.P.R.R. to Portland
PACIFIC HIGHWAY
Cabin
Oakland
Cabin Creek
40' Bridge
PROFILE
Maximum grade 5%. Taken with Vert. arc of Gurley Transit. Levels & Curves to be run when construction work starts.
To be filled 5'
T24-5 Sec. 20&21 Mar. 1920
MARKET ROAD 35
29
00590161