SEC. 32, T. 25 S., R. 6 W., W.M.,

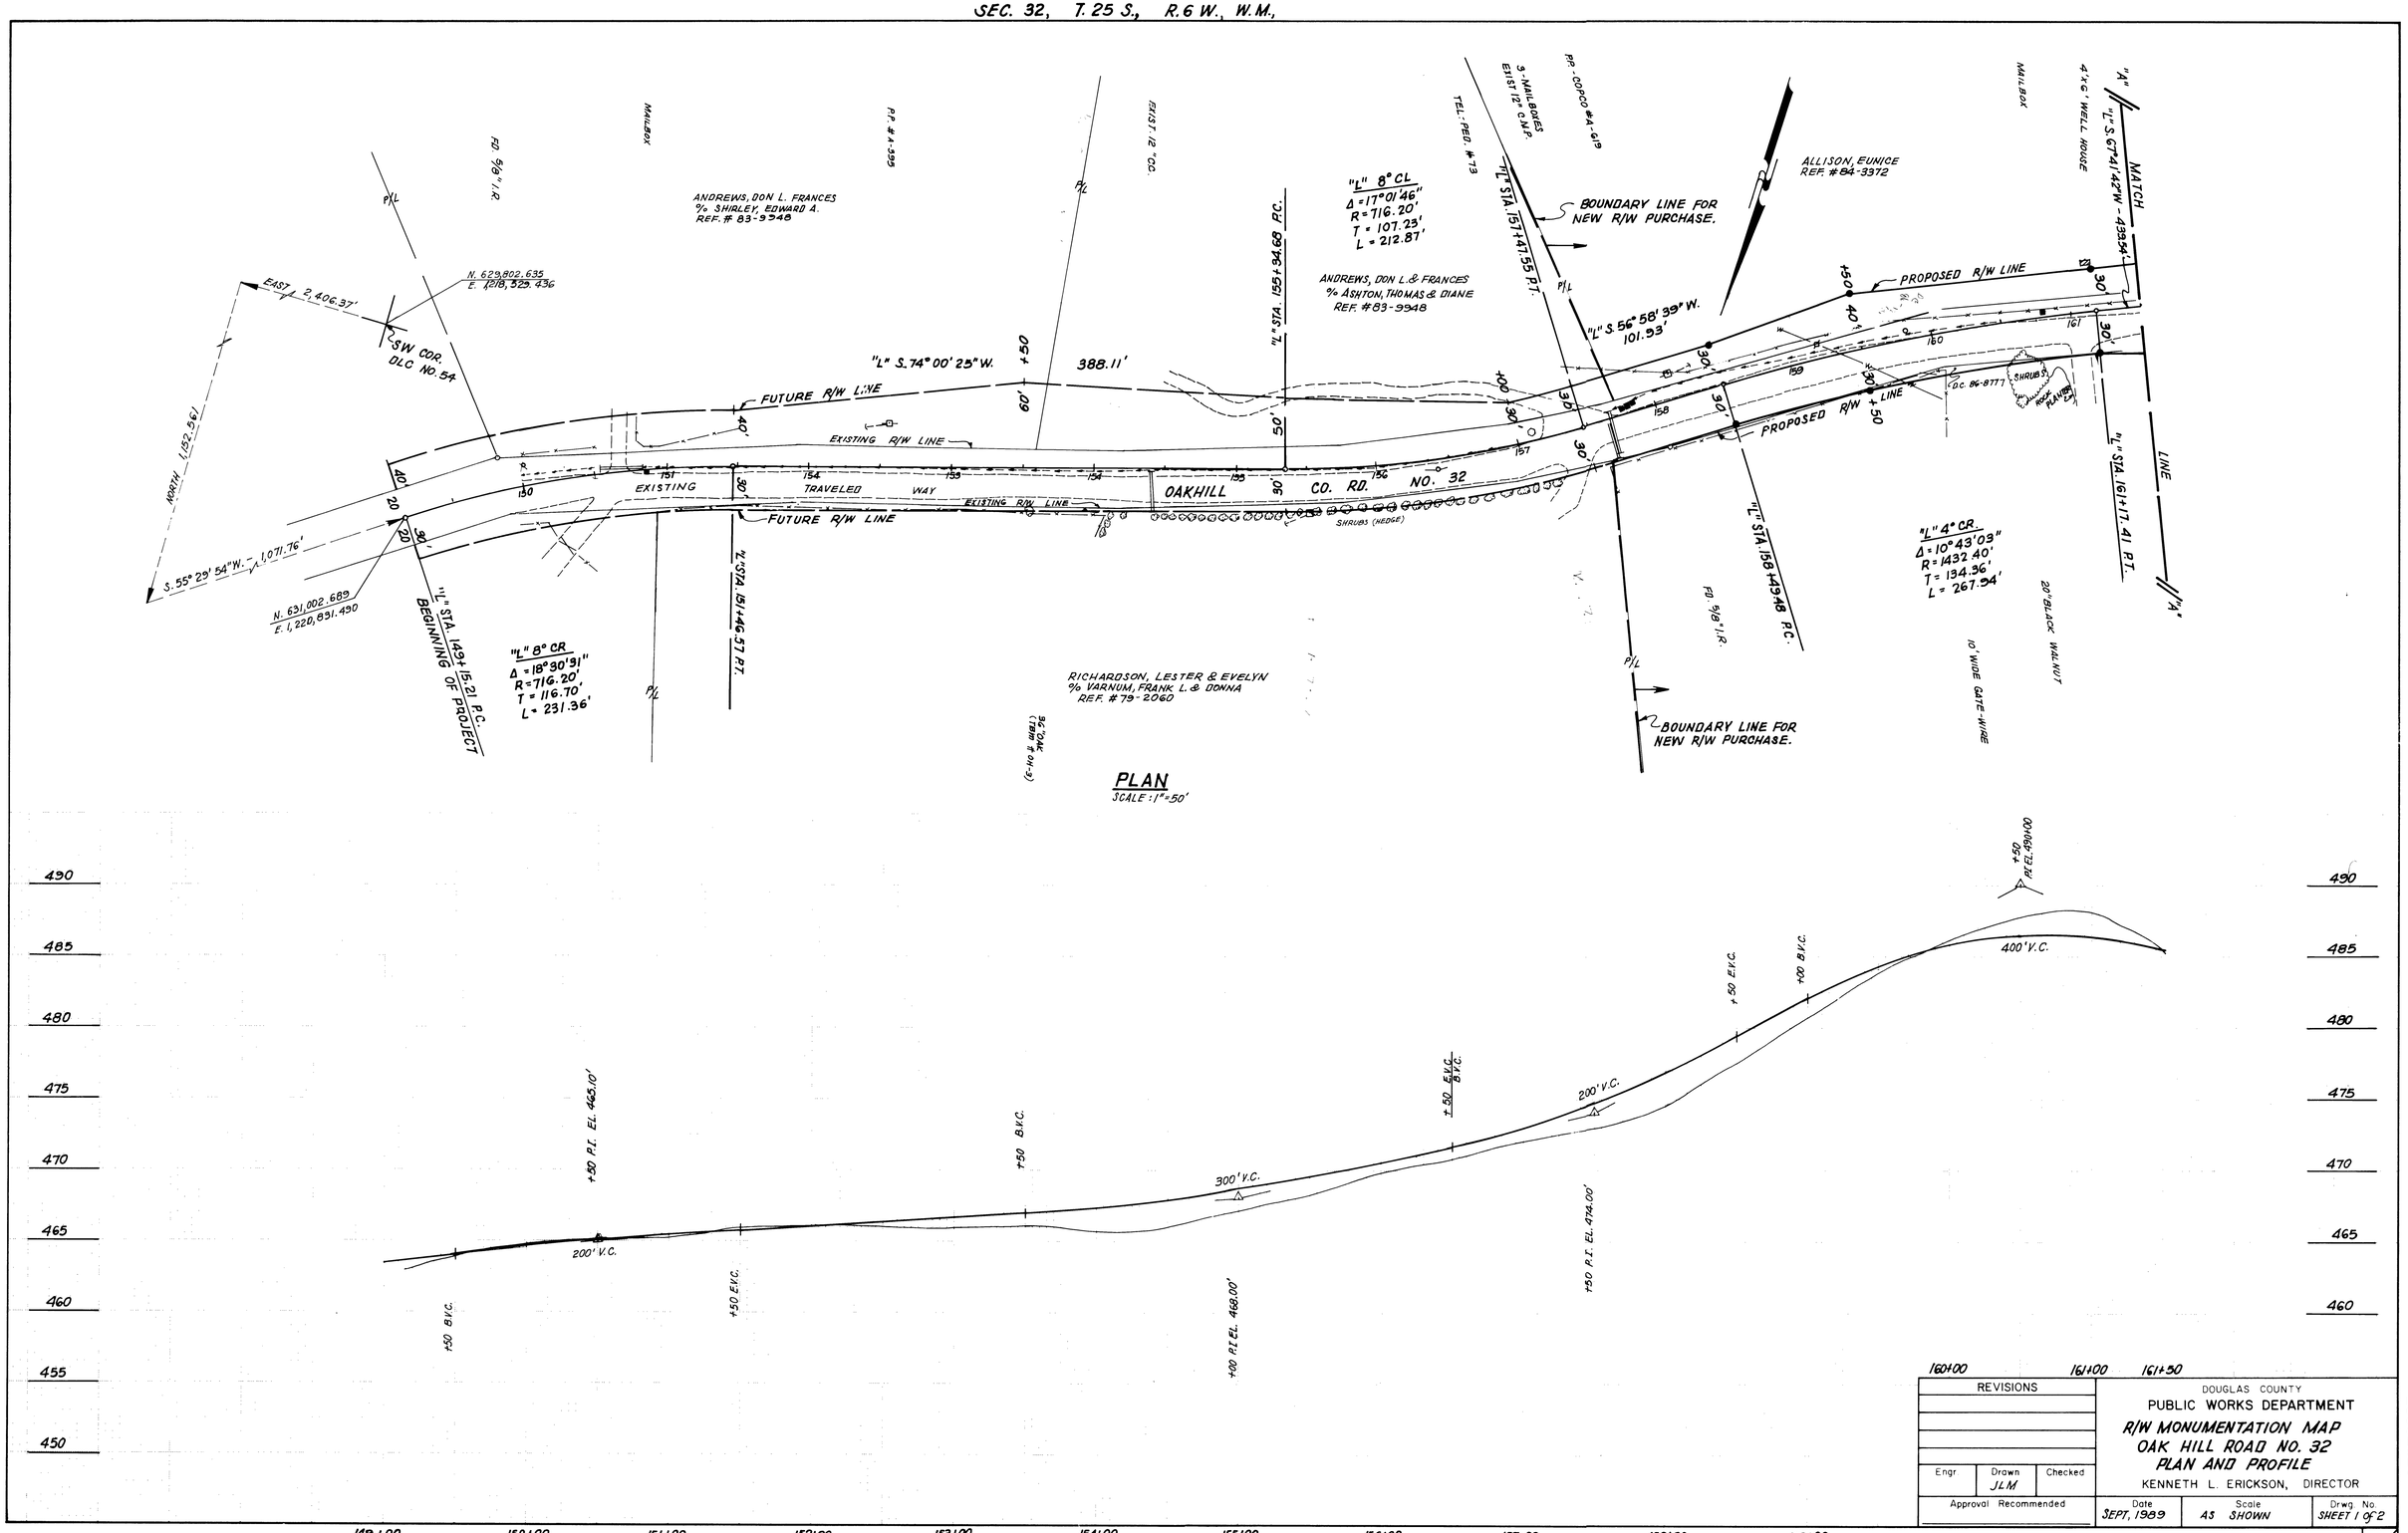

REVISIONS			DOUGLAS COUNTY PUBLIC WORKS DEPARTMENT R/W MONUMENTATION MAP OAK HILL ROAD NO. 32 PLAN AND PROFILE KENNETH L. ERICKSON, DIRECTOR		
Engr	Drawn JLM	Checked			
Approval Recommended			Date SEPT, 1989	Scale AS SHOWN	Drwg. No. SHEET 1 OF 2

07070687

Co. Rd. # 32 M.P. 7.07 - 6.87