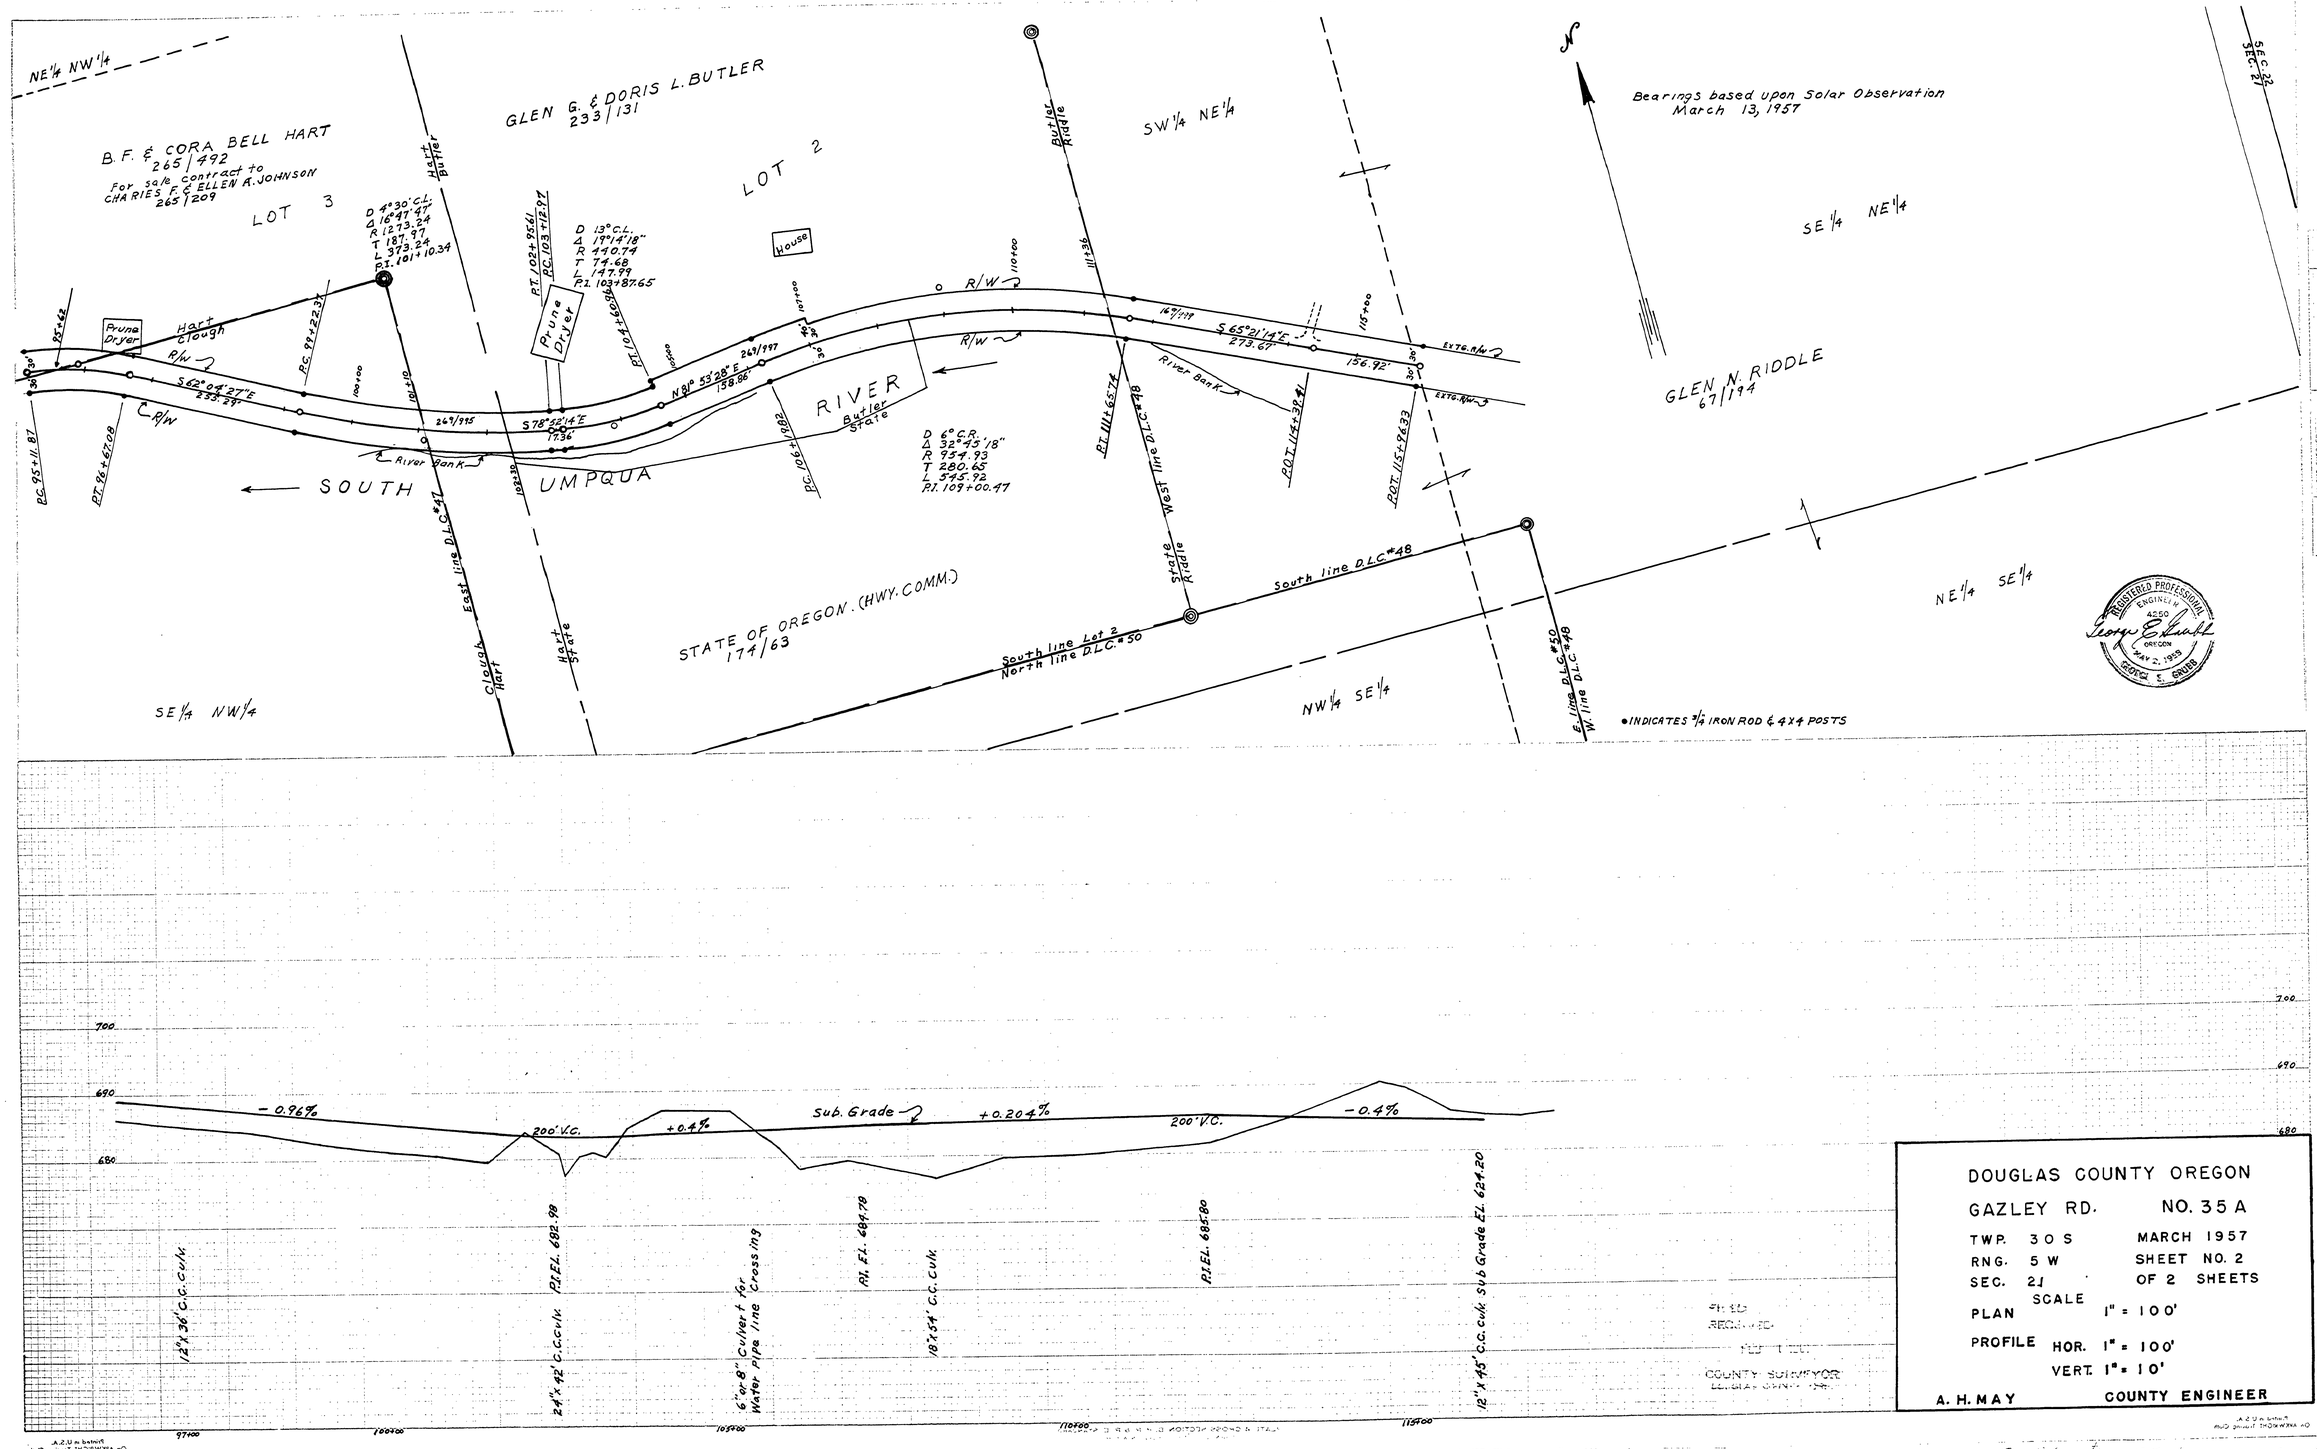
NE¼ NW¼
B. F. & CORA BELL HART
265/492
For sale contract to
CHARLES F. & ELLEN A. JOHNSON
265/209
LOT 3
GLEN G. & DORIS L. BUTLER
233/131
LOT 2
SW¼ NE¼
SE¼ NE¼
Bearings based upon Solar Observation
March 13, 1957
GLEN N. RIDDLE
67/194
House
Prune Dryer
Hart
Clough
Butler
Riddle
R/W
RIVER
Butler State
SOUTH UMPQUA
River Bank
STATE OF OREGON. (HWY. COMM.)
174/63
South line D.L.C. #48
South line Lot 2
North line D.L.C. #50
East line D.L.C. #47
West line D.L.C. #48
E. line D.L.C. #50
W. line D.L.C. #48
SE¼ NW¼
NW¼ SE¼
NE¼ SE¼
S.E.C. 22
S.E.C. 21
REGISTERED PROFESSIONAL ENGINEER
4250
OREGON
MAY 2, 1959
GEORGE E. GRUBB
•INDICATES ⅝" IRON ROD & 4X4 POSTS
700
690
680
- 0.96%
200' V.C.
+0.4%
Sub. Grade
+0.204%
200' V.C.
- 0.4%
12"x 36" C.C. Culv.
P.I. El. 682.78
24"x 42" C.C. Culv.
6" or 8" Culvert for Water Pipe line Crossing
P.I. El. 684.78
18"x 54" C.C. Culv.
P.I. El. 685.80
12"x 45" C.C. Culv. Sub Grade El. 624.20
97+00
100+00
105+00
110+00
115+00
DOUGLAS COUNTY OREGON
GAZLEY RD. NO. 35 A
TWP. 30 S
RNG. 5 W
SEC. 21
MARCH 1957
SHEET NO. 2
OF 2 SHEETS
PLAN SCALE 1" = 100'
PROFILE HOR. 1" = 100'
VERT. 1" = 10'
A. H. MAY COUNTY ENGINEER
01930229
COUNTY SURVEYOR