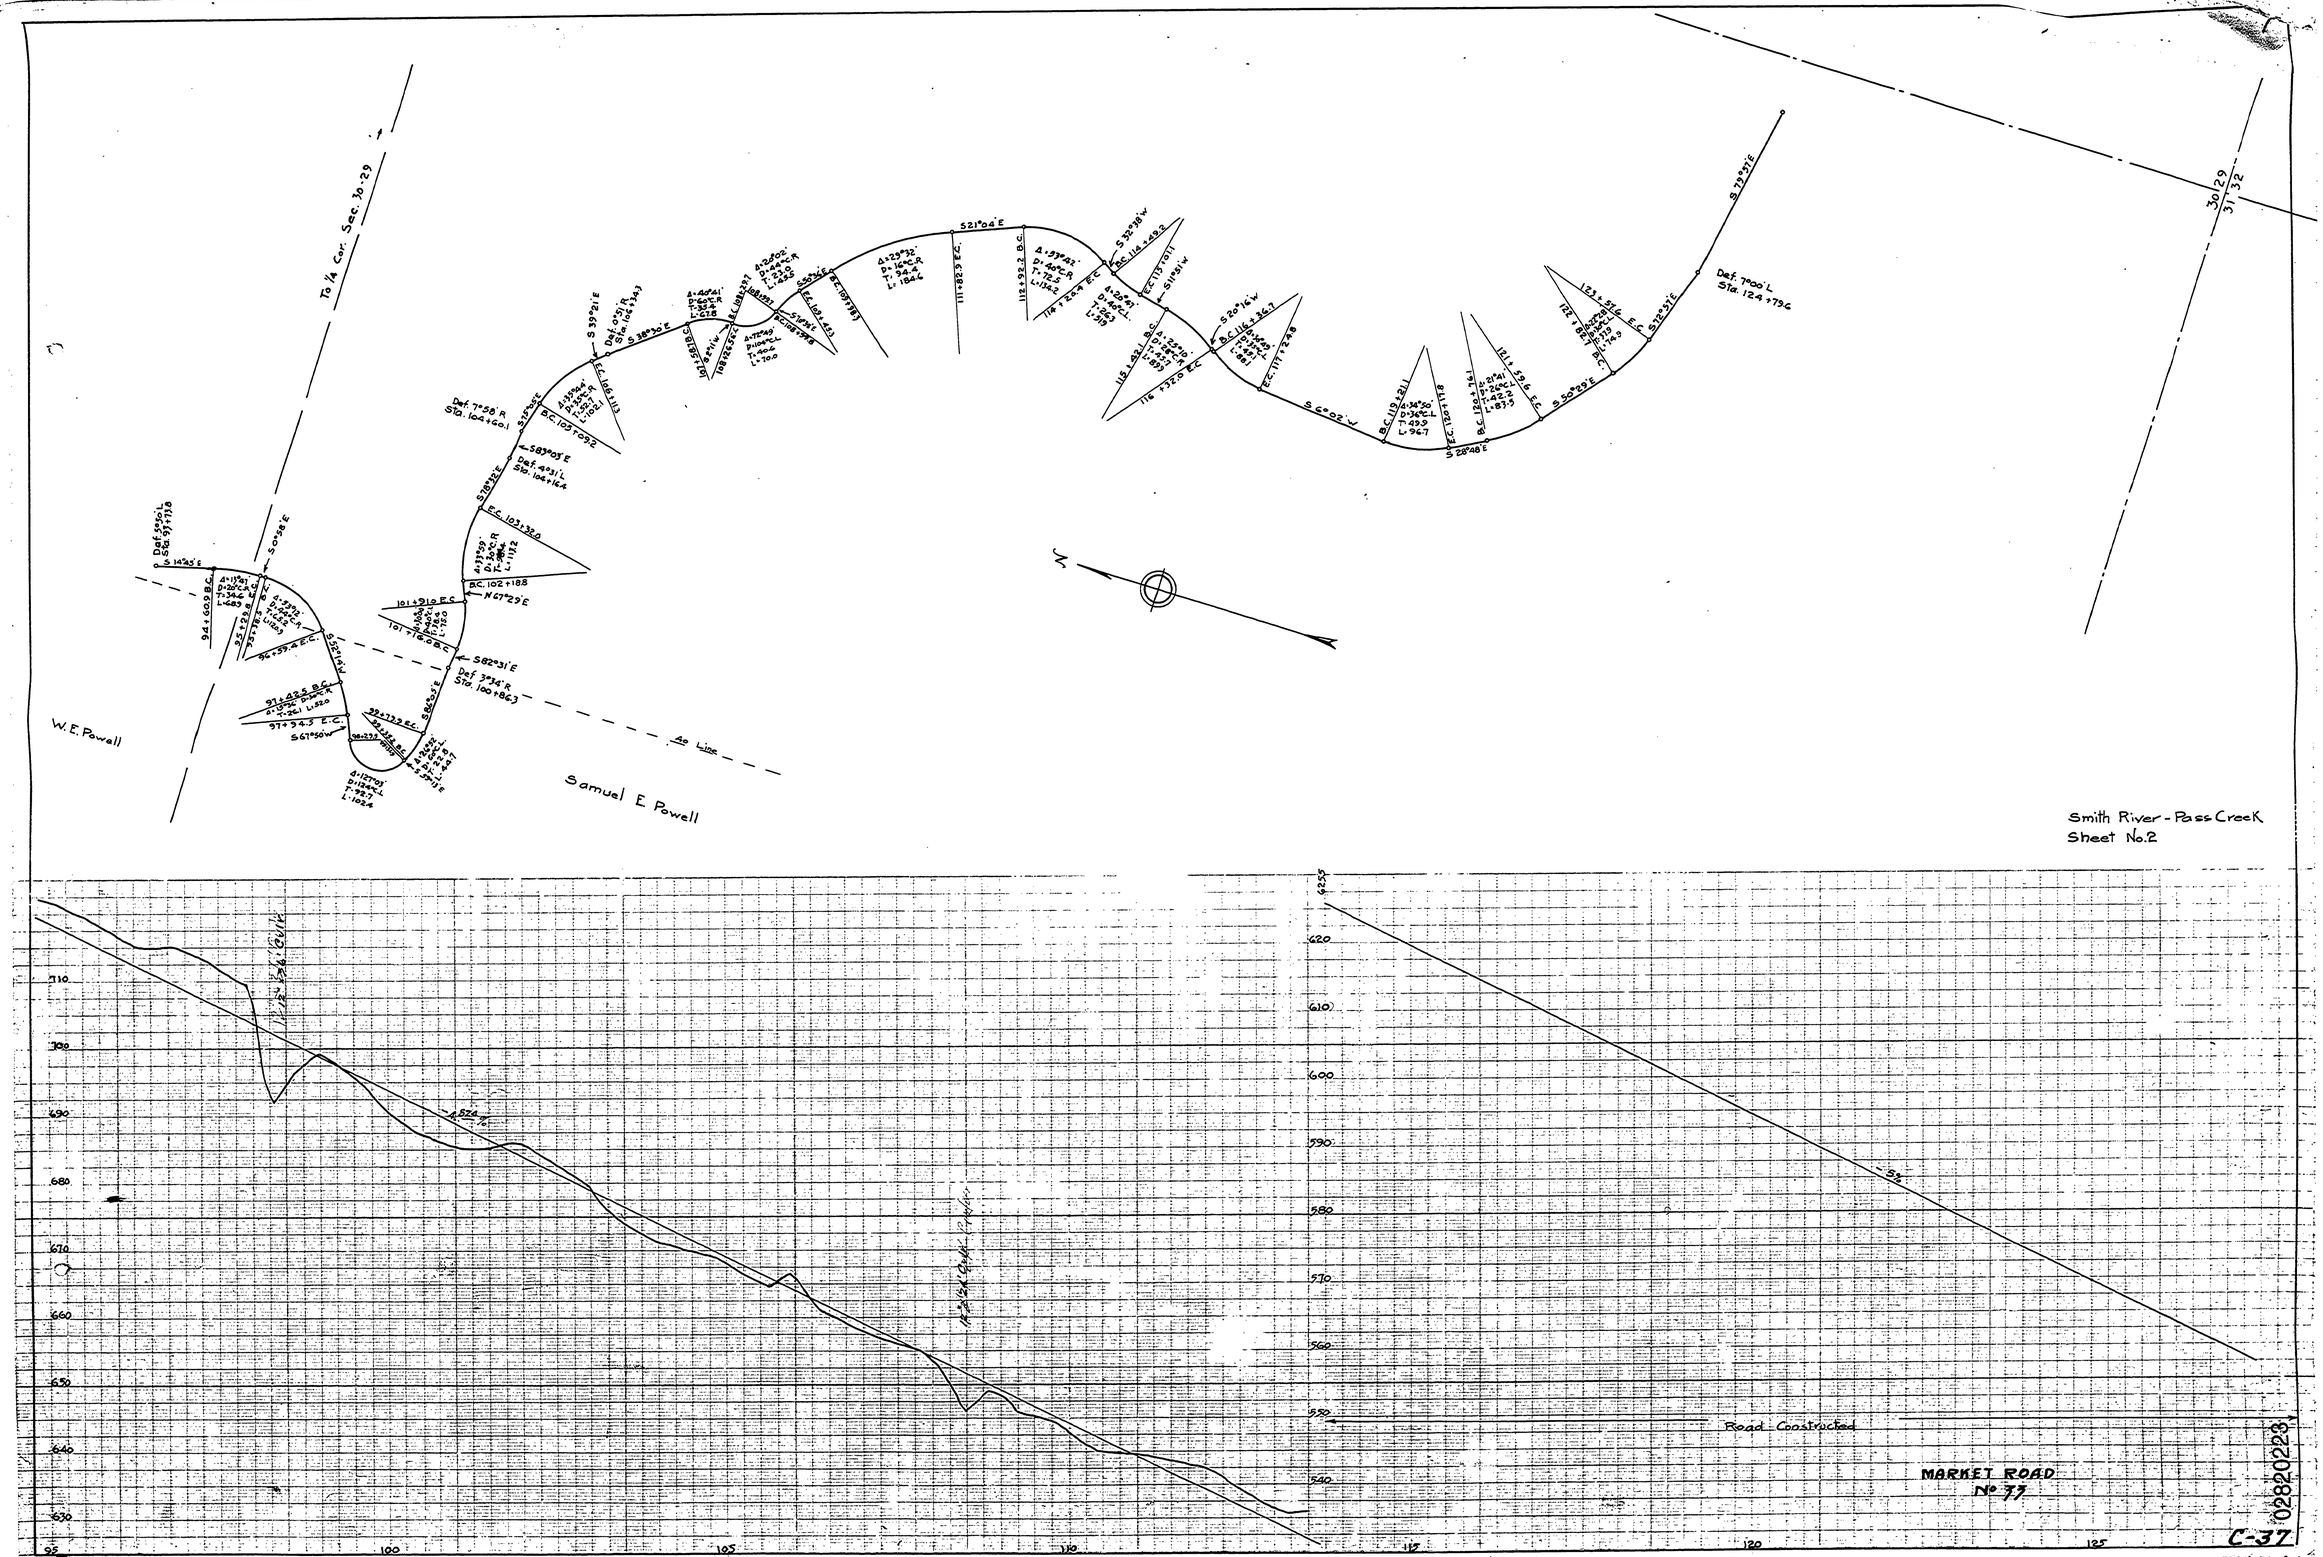
To ¼ Cor. Sec. 30-29
W. E. Powell
Samuel E. Powell
Ap. Line
30/29
31/32
Smith River - Pass Creek
Sheet No.2
Road Constructed
MARKET ROAD
No 77
C-37
0280223