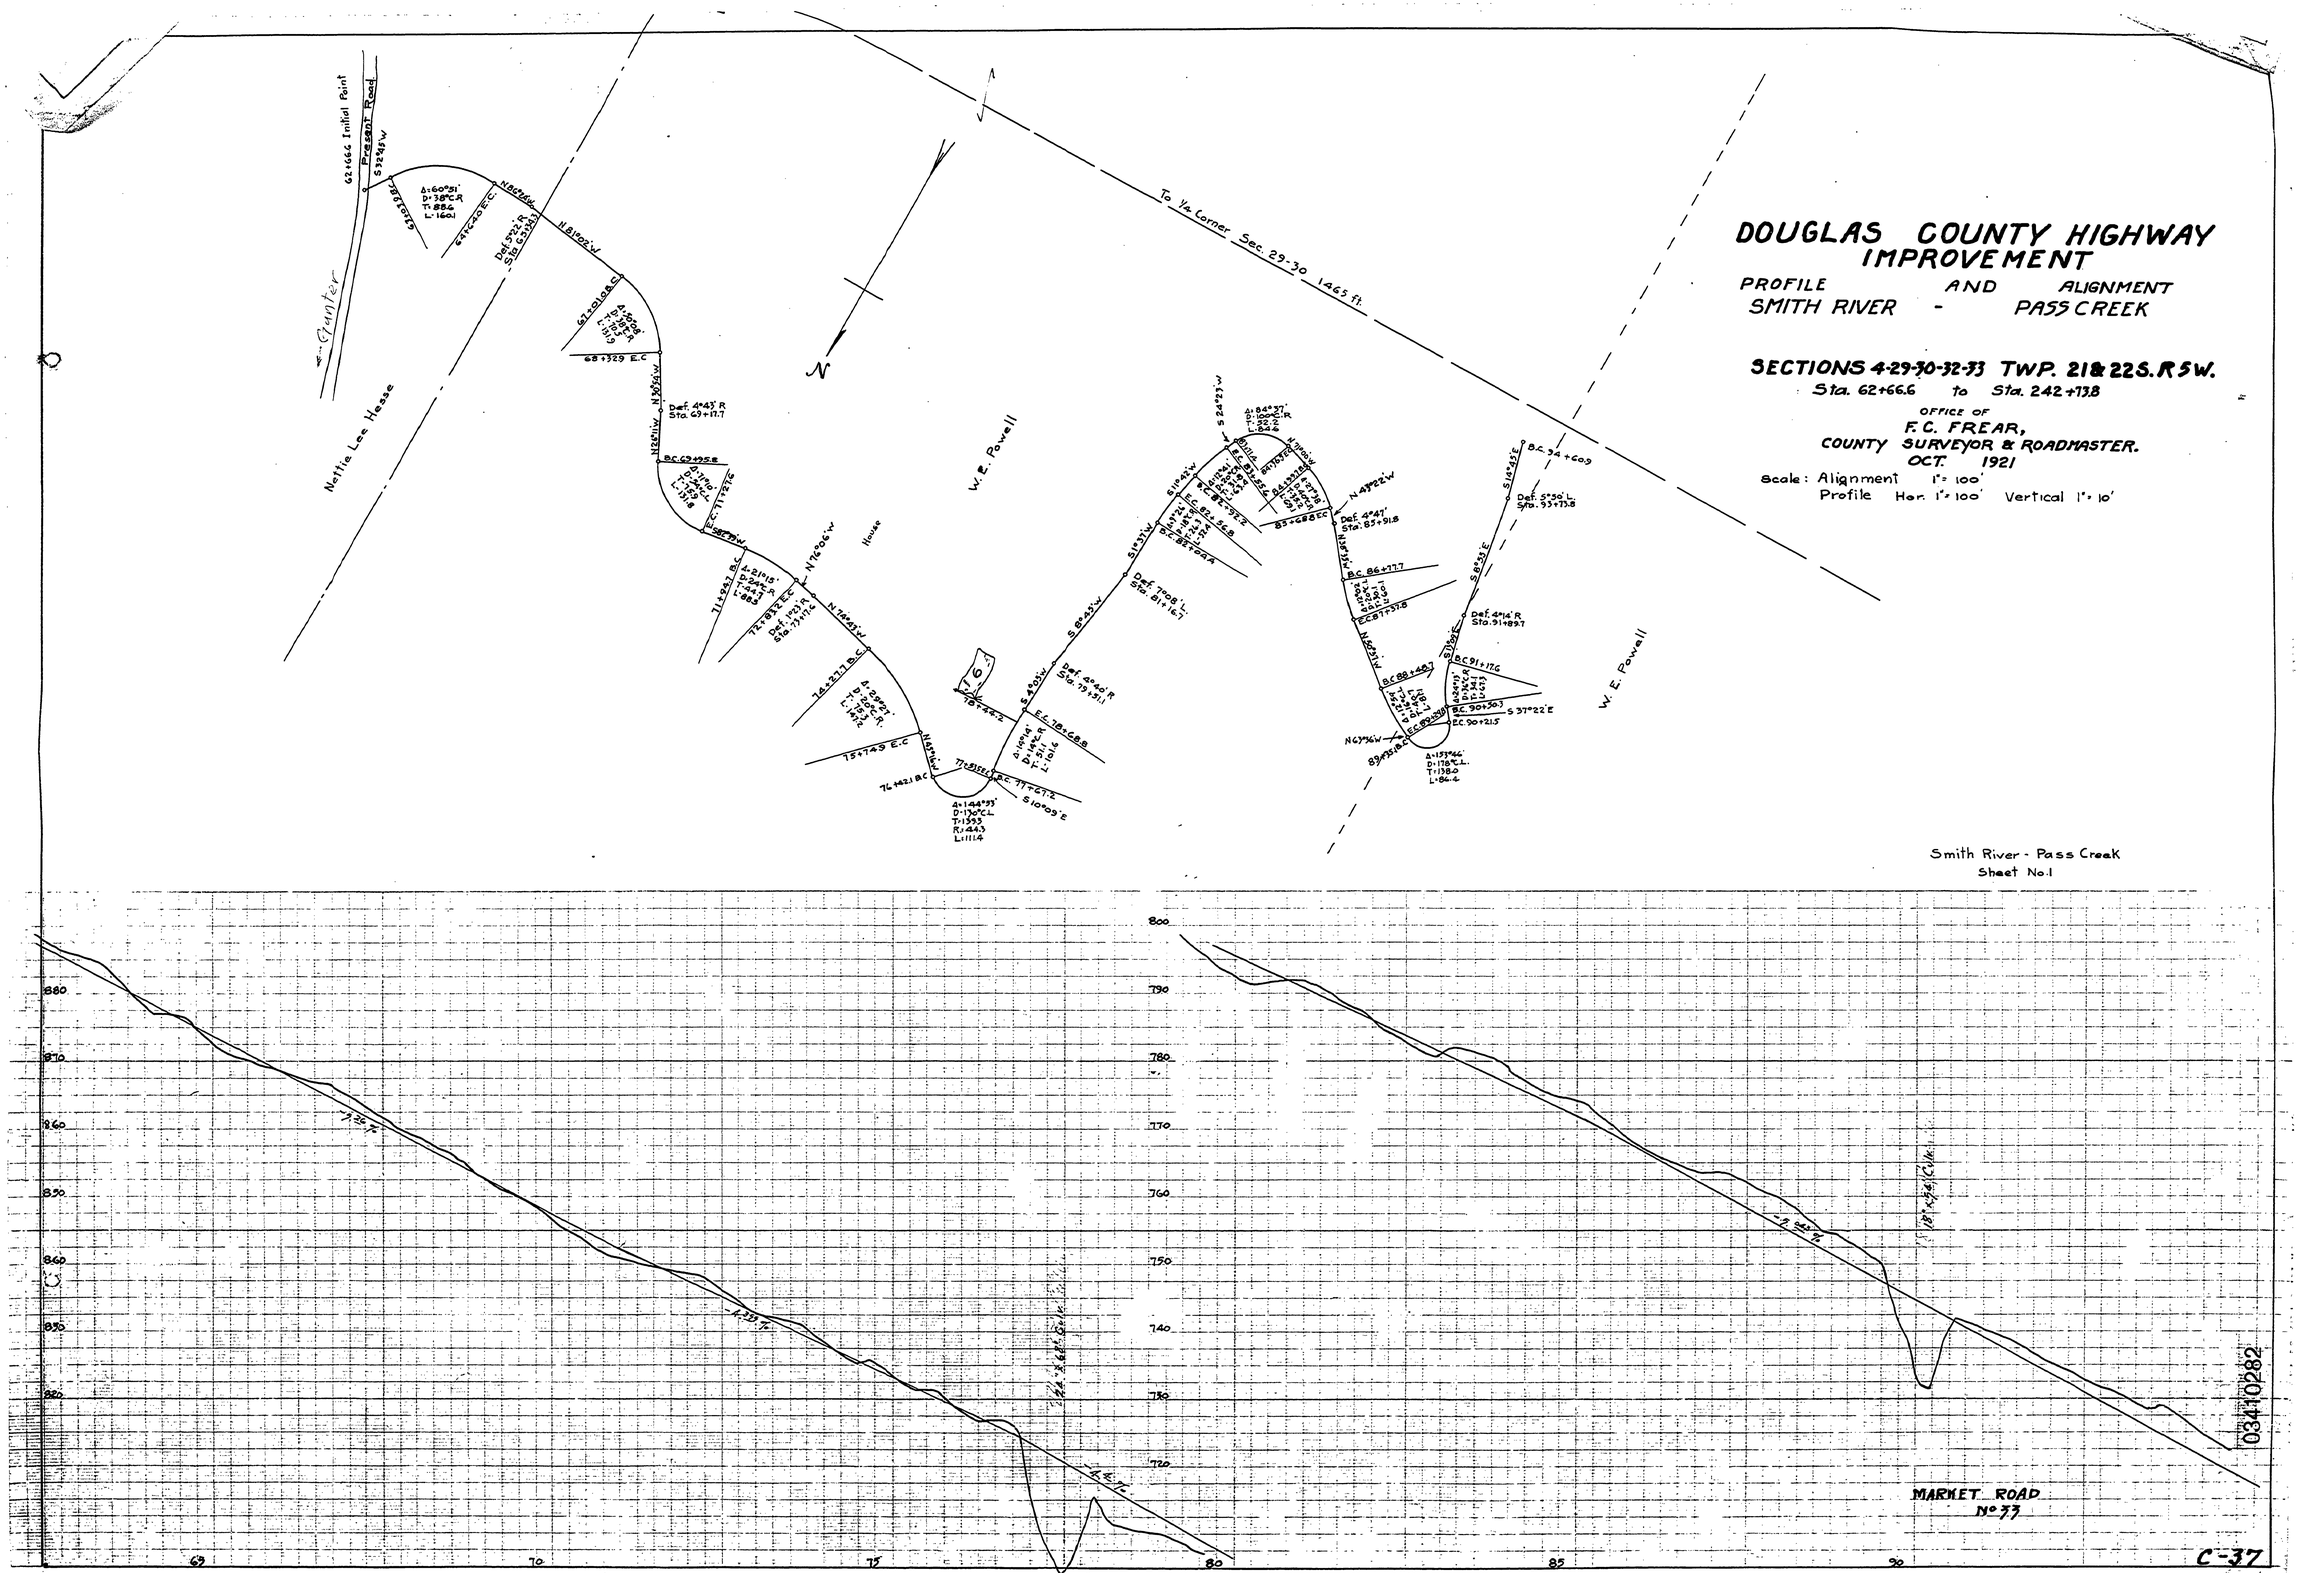
DOUGLAS COUNTY HIGHWAY IMPROVEMENT
PROFILE AND ALIGNMENT
SMITH RIVER - PASS CREEK
SECTIONS 4-29-30-32-33 TWP. 21 & 22 S. R 5 W.
Sta. 62+66.6 to Sta. 242+13.8
OFFICE OF
F. C. FREAR,
COUNTY SURVEYOR & ROADMASTER.
OCT. 1921
Scale: Alignment 1" = 100'
Profile Hor. 1" = 100' Vertical 1" = 10'
Smith River - Pass Creek
Sheet No. 1
To ¼ Corner Sec. 29-30 1465 ft.
Nellie Lee Hesse
W. E. Powell
House
Gunter
Present Road
MARKET ROAD
No. 77
C-37
03410282