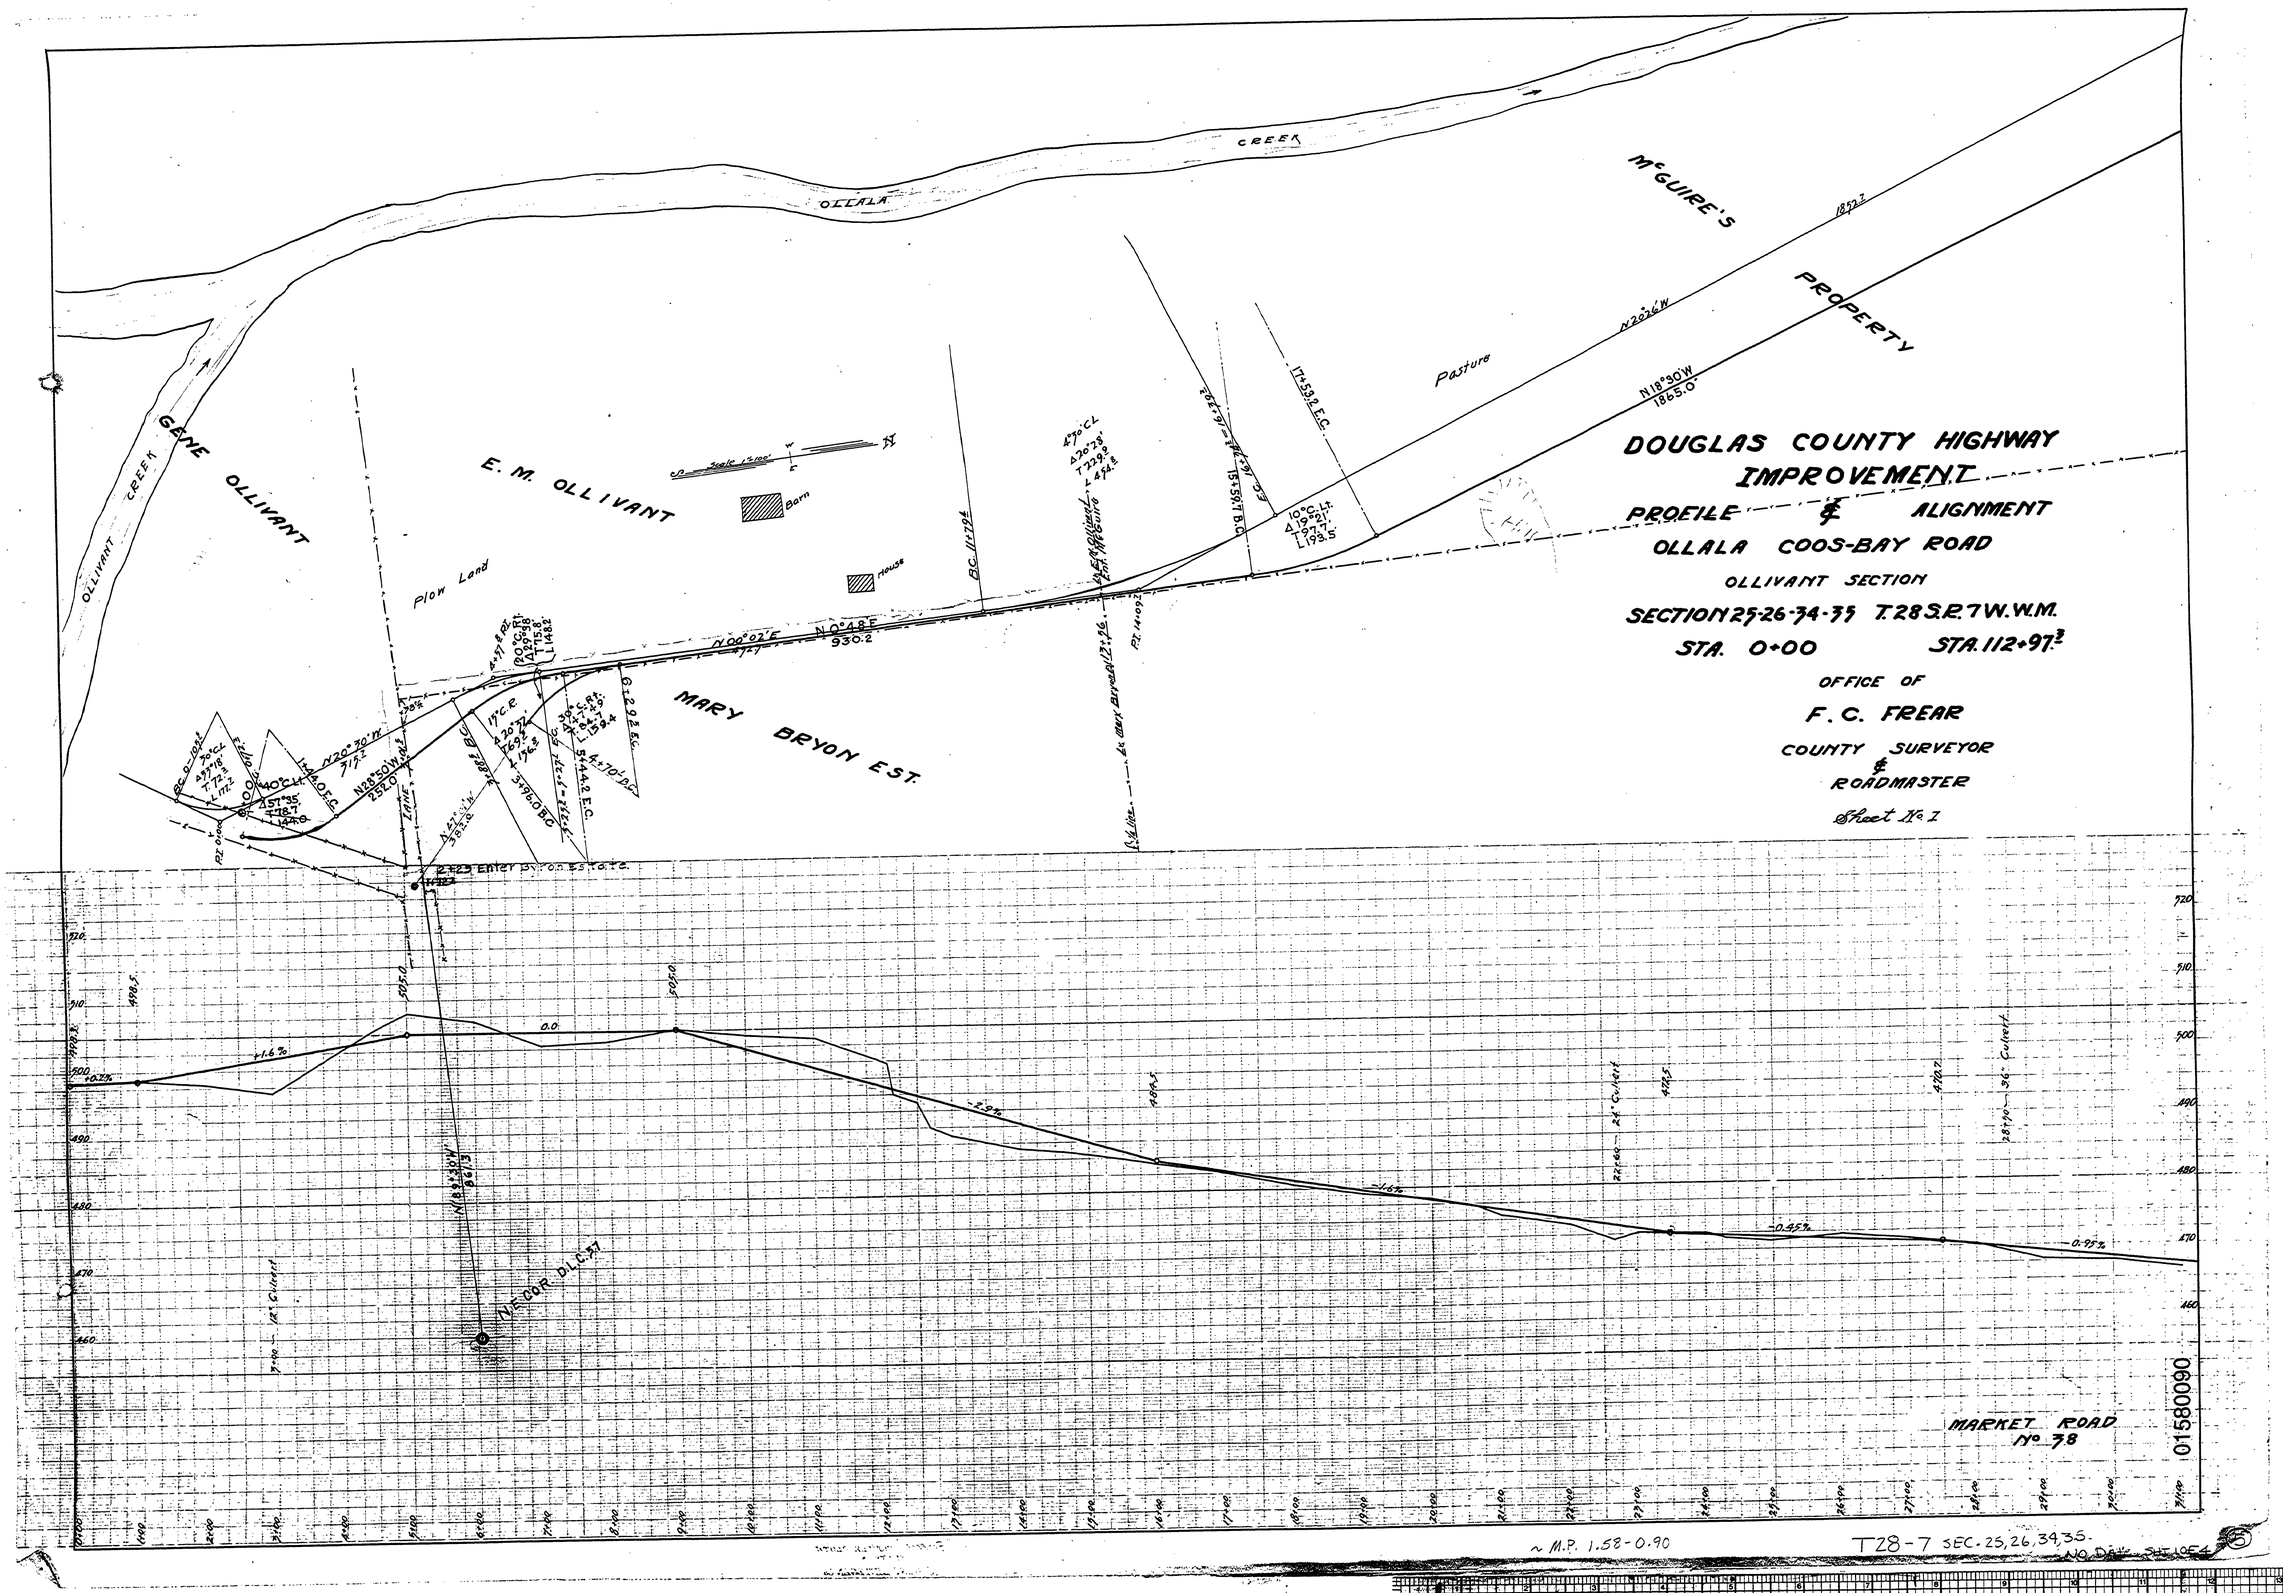
DOUGLAS COUNTY HIGHWAY IMPROVEMENT
PROFILE & ALIGNMENT
OLLALA COOS-BAY ROAD
OLLIVANT SECTION
SECTION 25-26-34-35 T.28 S.R.7 W.W.M.
STA. 0+00 STA. 112+97.3
OFFICE OF
F. C. FREAR
COUNTY SURVEYOR & ROADMASTER
Sheet No. 1
OLLALA CREEK
McGUIRE'S PROPERTY
GENE OLLIVANT
E. M. OLLIVANT
MARY BRYON EST.
Plow Land
Pasture
Barn
House
N 18°30'W 1865.0'
N 20°26'W
N 00°48'E 930.2
N 00°02'E
N 18°30'W 2675.0'
MARKET ROAD No. 78
01580090
~ M.P. 1.58-0.90
T28-7 SEC. 25,26,34,35.