SEC. 17, 20 T29S R6W W.M.

RD. 43

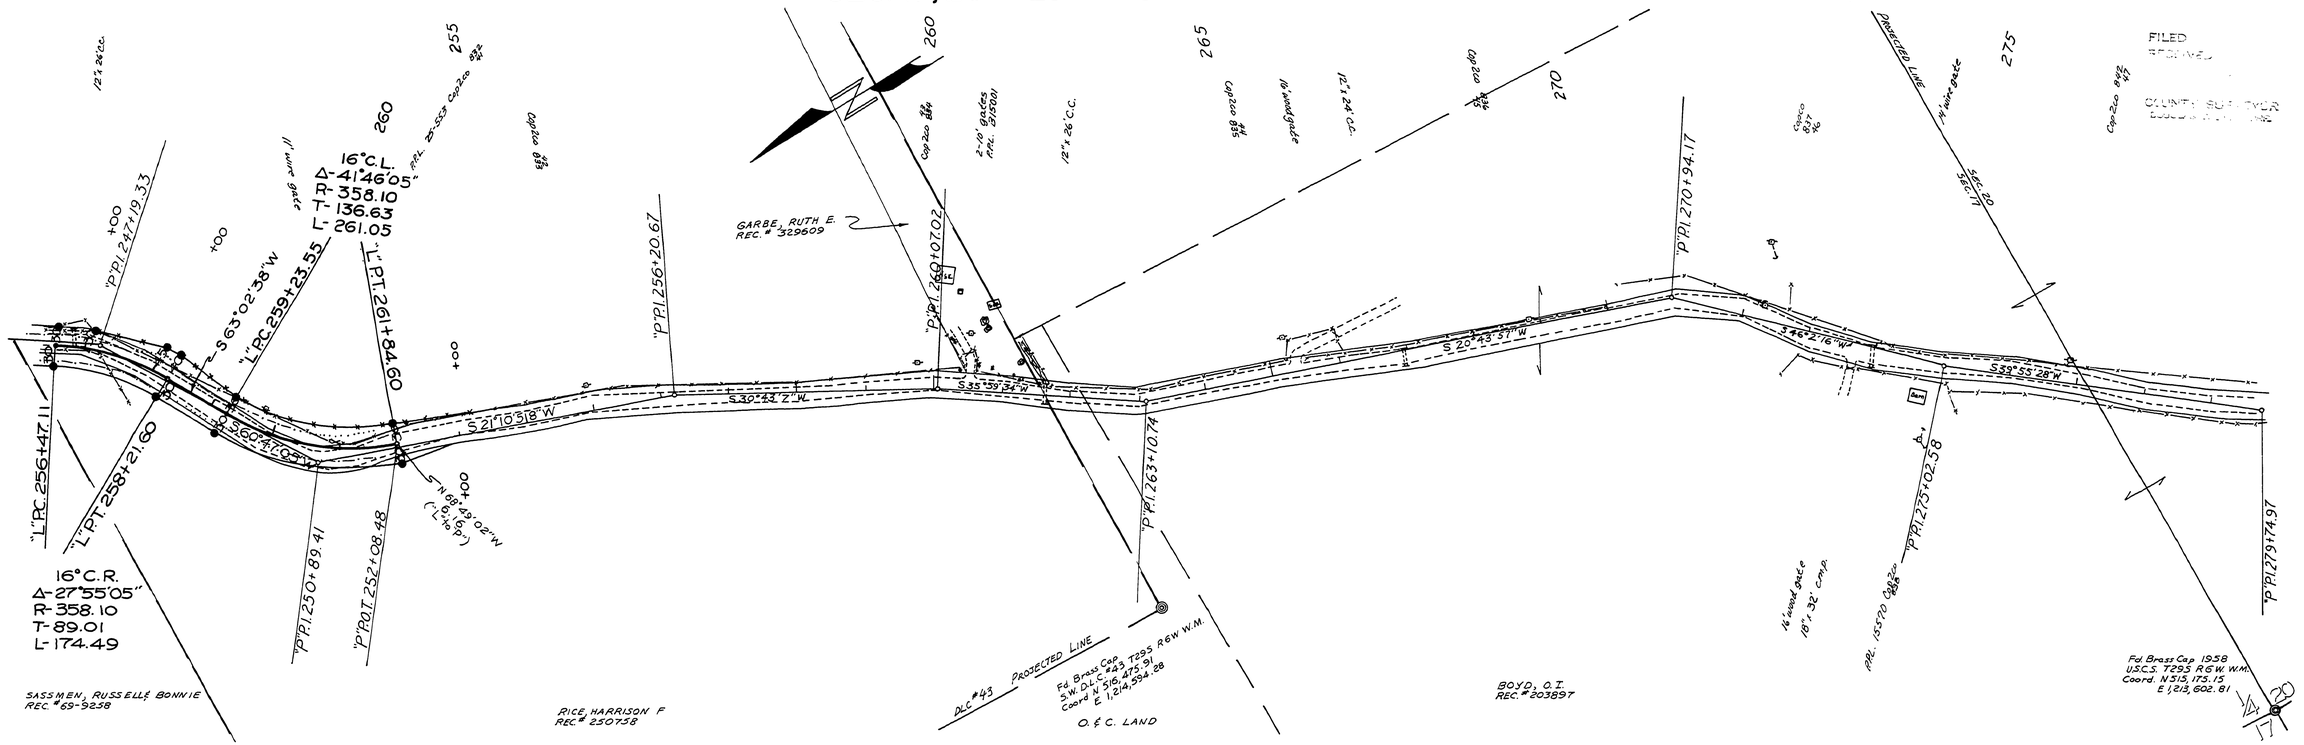

NOT AS BUILT - AS CONSTRUCTED
10-18-73 T.V.

DOUGLAS COUNTY ROAD DEPT.
RICE CREEK ROAD NO. 43
1973 SHT. 7
GEORGE E. GRUBB CNTY. ENGR.

04660518

1973
Co. Rd #43 Sht. 7 of 11 (32)