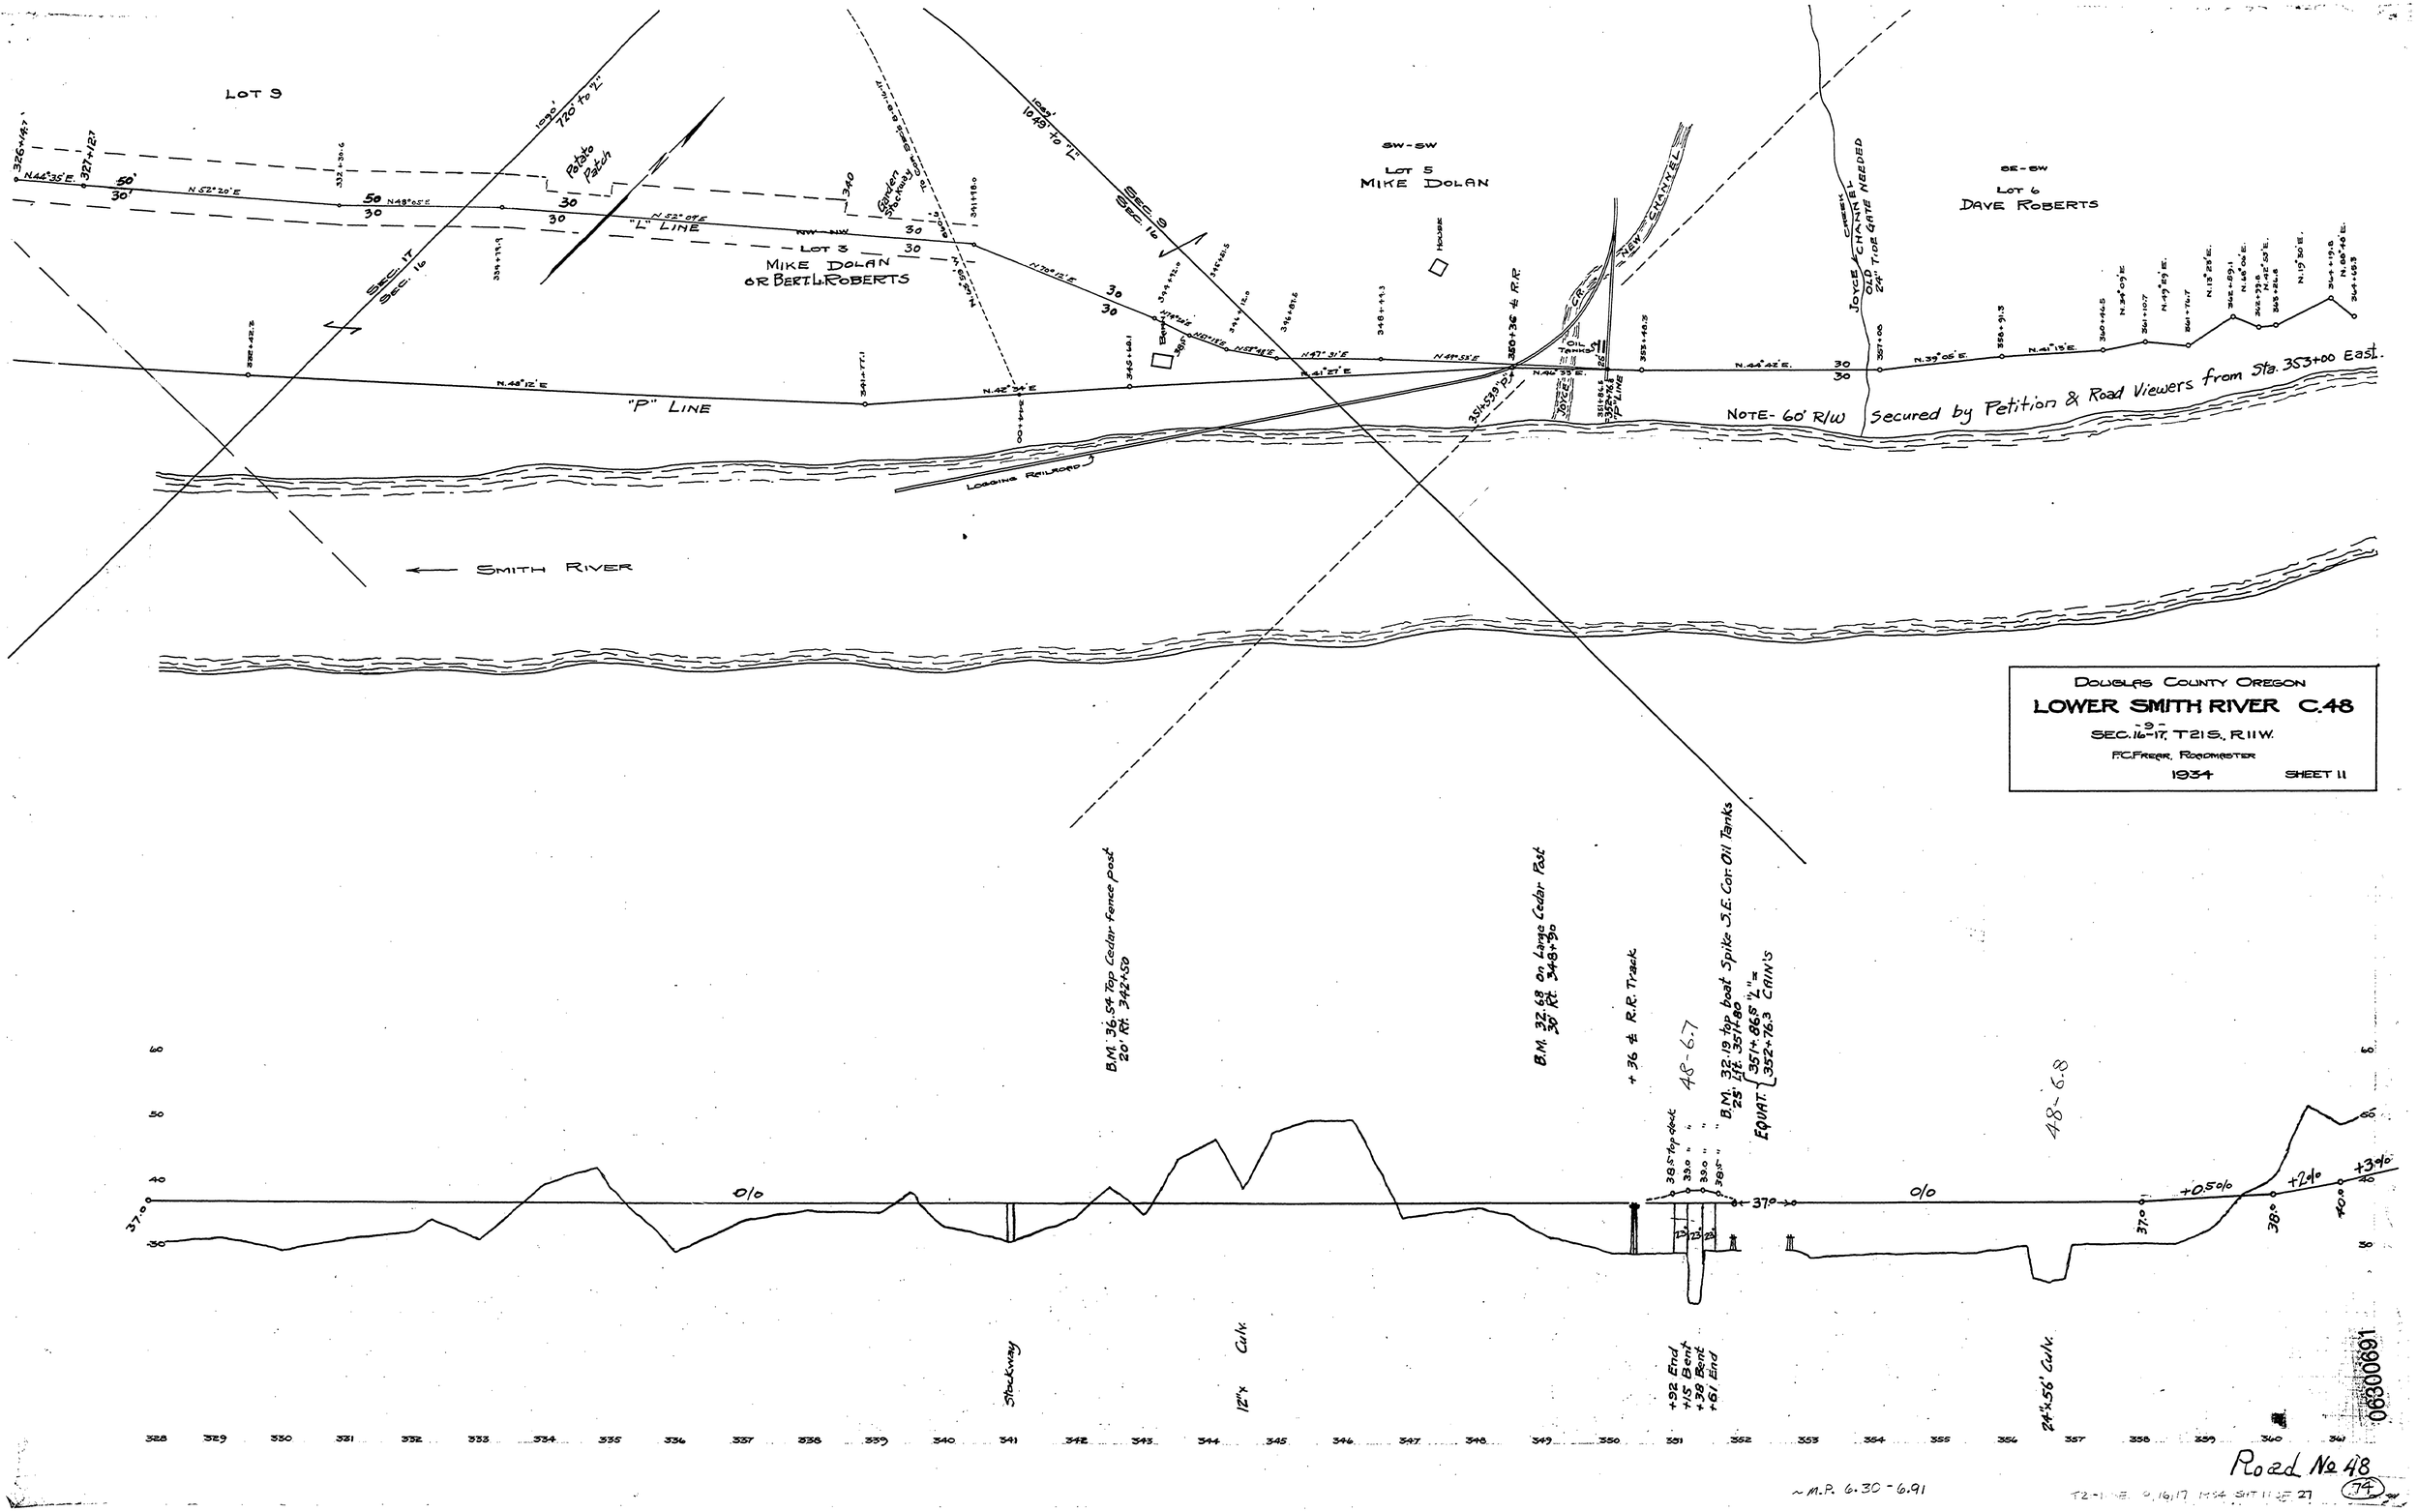
LOT 9
Potato Patch
Garden Stockway
"L" LINE
LOT 3
MIKE DOLAN
OR BERT L. ROBERTS
SEC. 17
SEC. 16
SEC. 9
SEC. 16
SW-SW
LOT 5
MIKE DOLAN
HOUSE
NEW CHANNEL
JOYCE CREEK CHANNEL
OLD TIDE GATE NEEDED
24" TIDE GATE
SE-SW
LOT 6
DAVE ROBERTS
"P" LINE
LOGGING RAILROAD
SMITH RIVER
NOTE- 60' R/W Secured by Petition & Road Viewers from Sta. 353+00 East.
DOUGLAS COUNTY OREGON
LOWER SMITH RIVER C.48
SEC. 16-17, T21S., R11W.
F.C. FREER, ROADMASTER
1934
SHEET 11
B.M. 36.54 Top Cedar Fence post 20' Rt. 342+50
B.M. 32.68 on Large Cedar Post 30' Rt. 348+90
+36 ± R.R. Track
B.M. 32.19 top bolt Spike S.E. Cor. Oil Tanks 25' Lft. 351+80
EQUAT. 351+86.5' '1' = 352+76.3 CAINS
48-6.7
48-6.8
0/0
+0.5%
+1.4%
+3.4%
Stockway
12"x Culv.
+92 End
+15 Bent
+38 Bent
+61 End
24"x56' Culv.
~M.P. 6.30-6.91
Road No 48
74

06300691