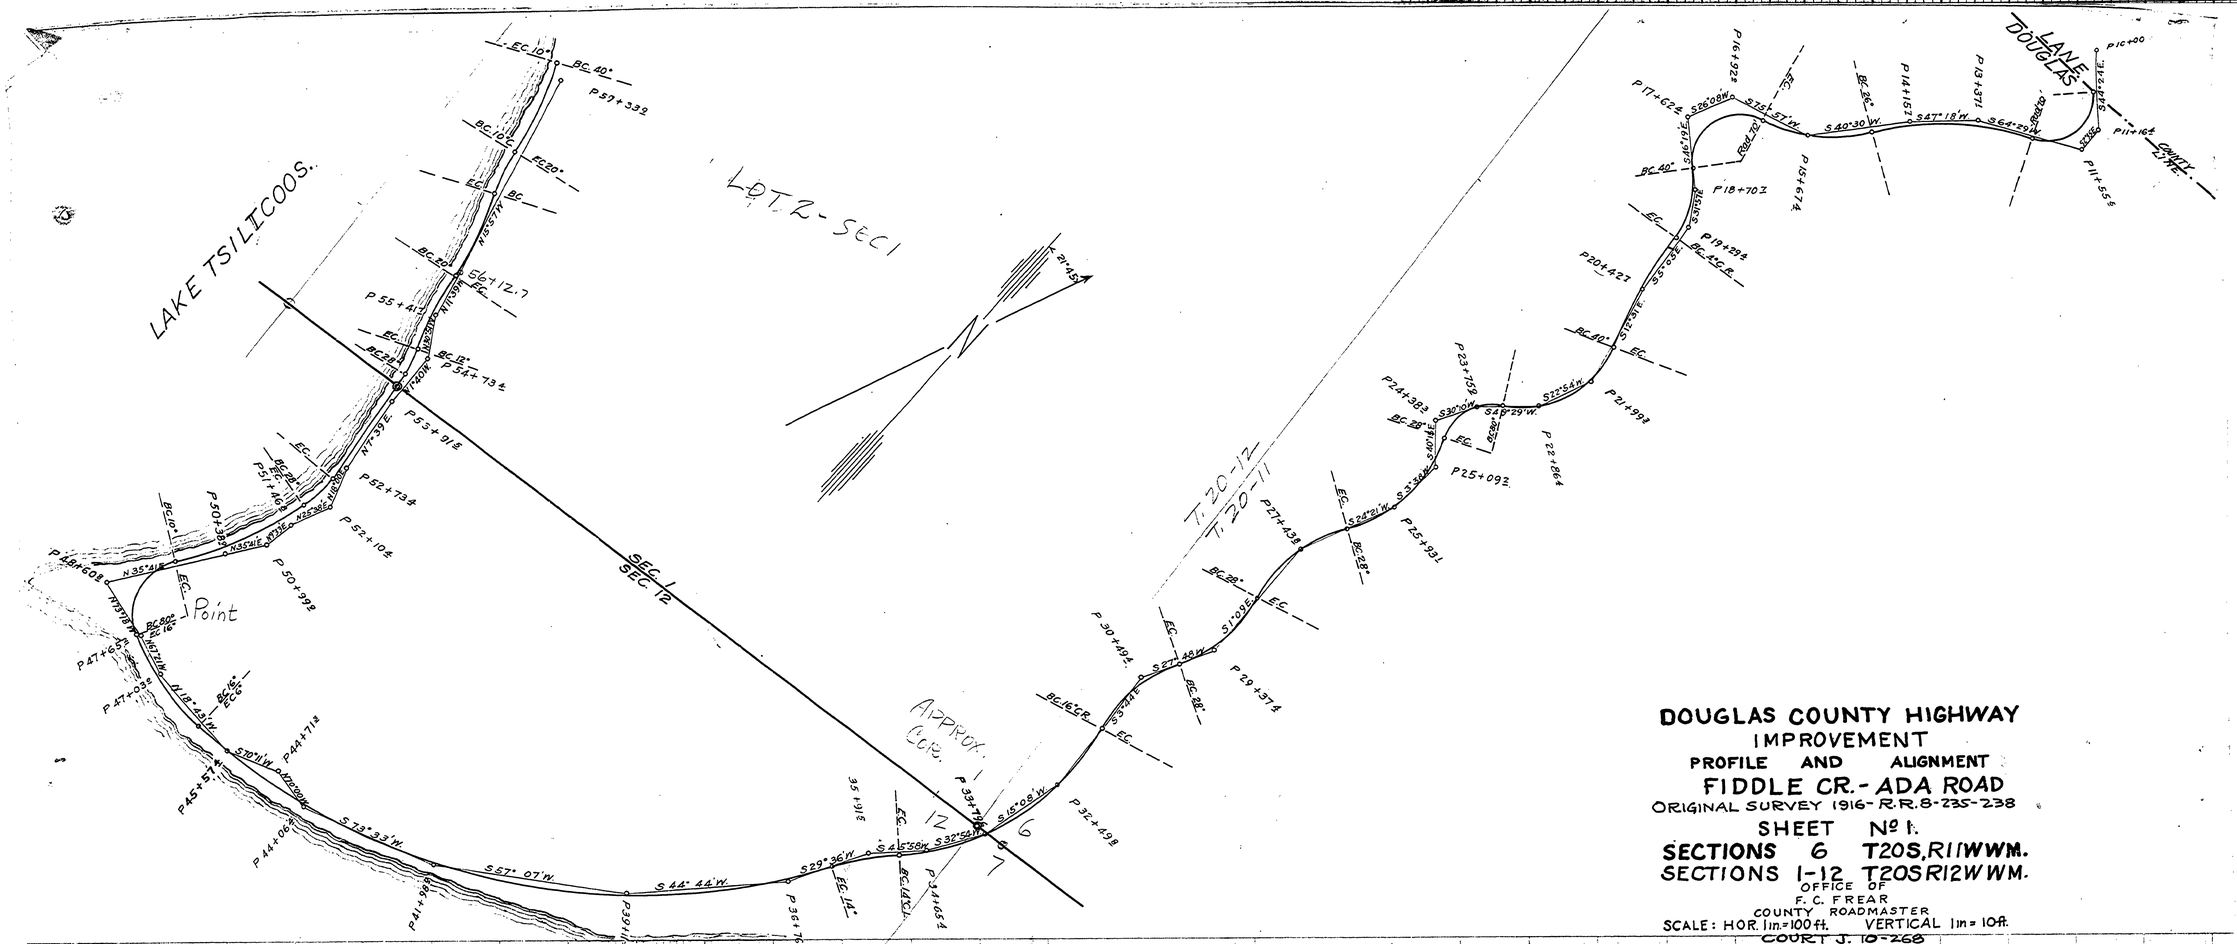

DOUGLAS COUNTY HIGHWAY
IMPROVEMENT
PROFILE AND ALIGNMENT

FIDDLE CR. - ADA ROAD
ORIGINAL SURVEY 1916 - R.R. 8-235-238

SHEET Nº 1.

SECTIONS 6 T20S, R11WWM.

SECTIONS 1-12 T20S R12WWM.

OFFICE OF
F. C. FREAR
COUNTY ROADMASTER

SCALE: HOR. 1in.=100ft. VERTICAL 1in = 10ft.

COURT J. 10-268

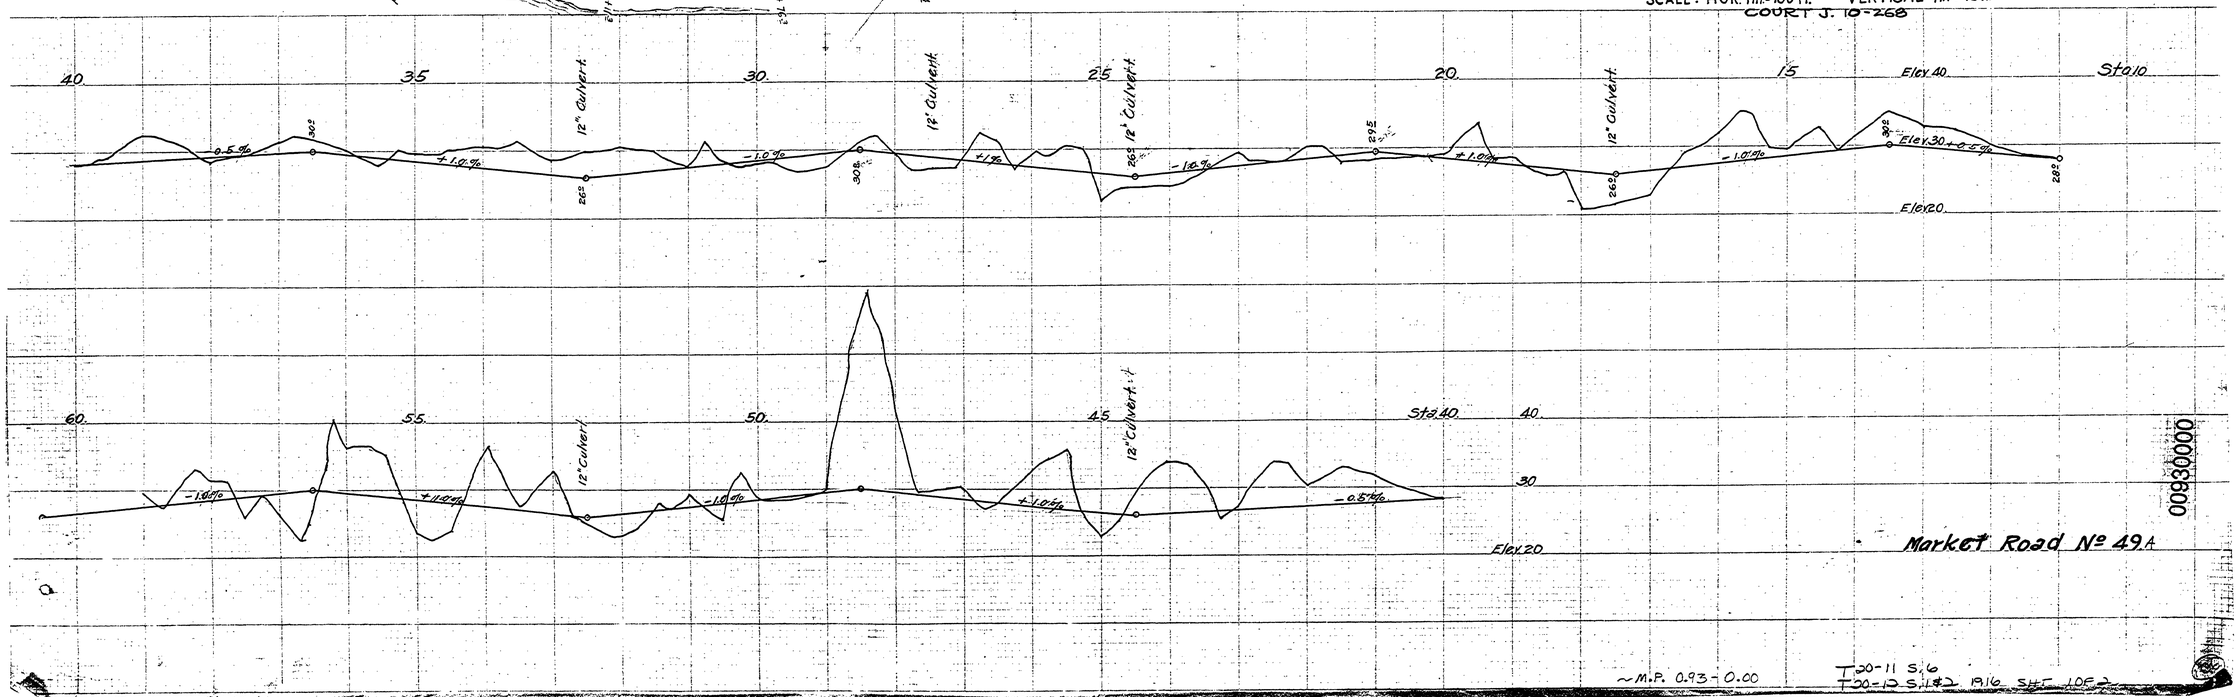

~M.P. 0.93 - 0.00

T20-11 S.6
T20-12 S.1&2 1916 SHT 1 OF 2