SEC 13.24 T27S R7W W.M.

MP3

RD. 52

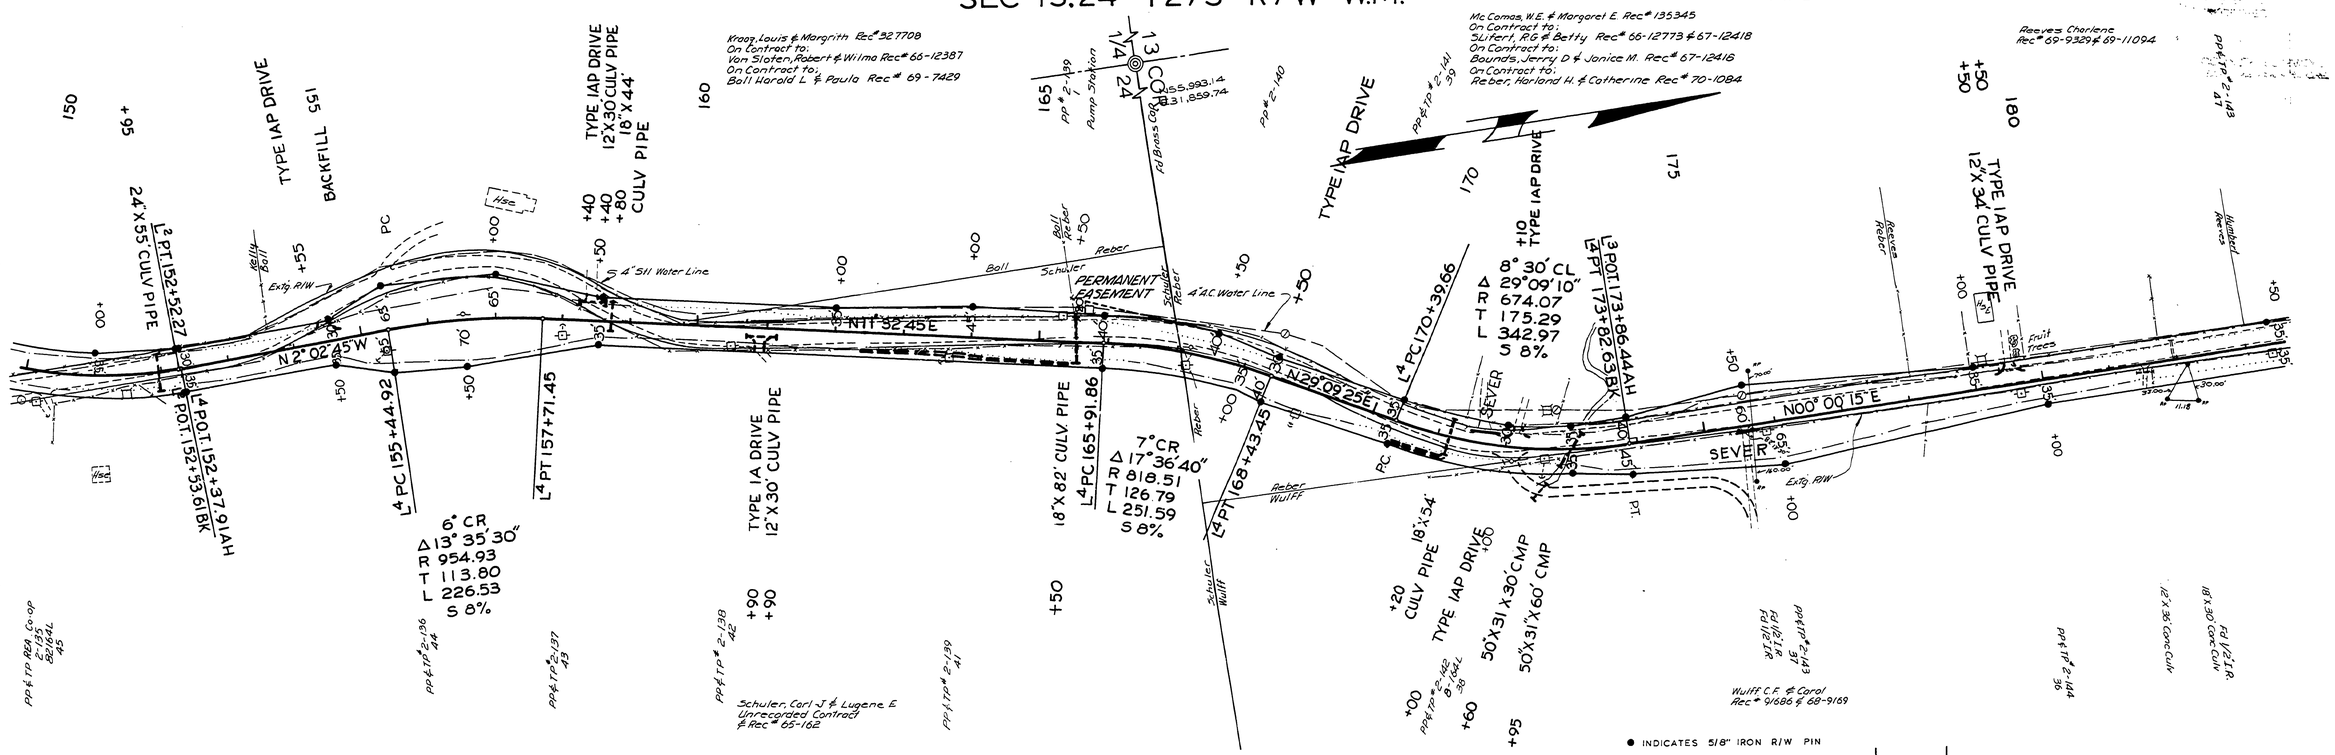

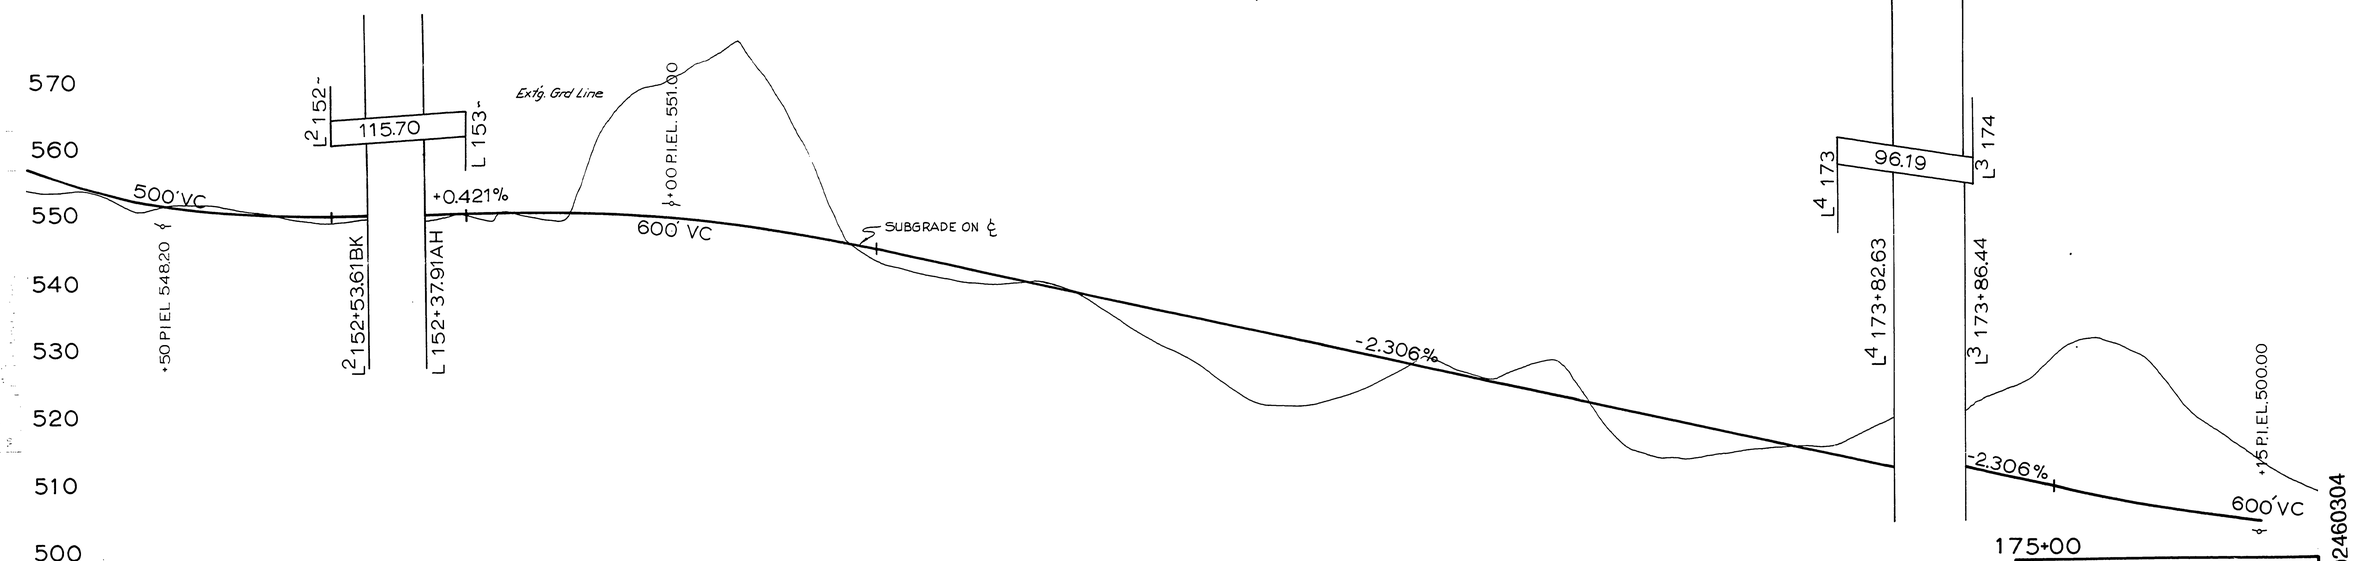

NOT REVISED AS CONSTRUCTED

Douglas County Road Dept.
LOOKINGGLASS-MELROSE #52
Date: June 1970 Sheet 11
George E. Grubb County Engineer

REVISED 8-17-71
STA 168+50 LT

JUNE 1970

Co. Rd. #52

sht. 11 of 14

M.P. 2.46 - 3.04

02460304