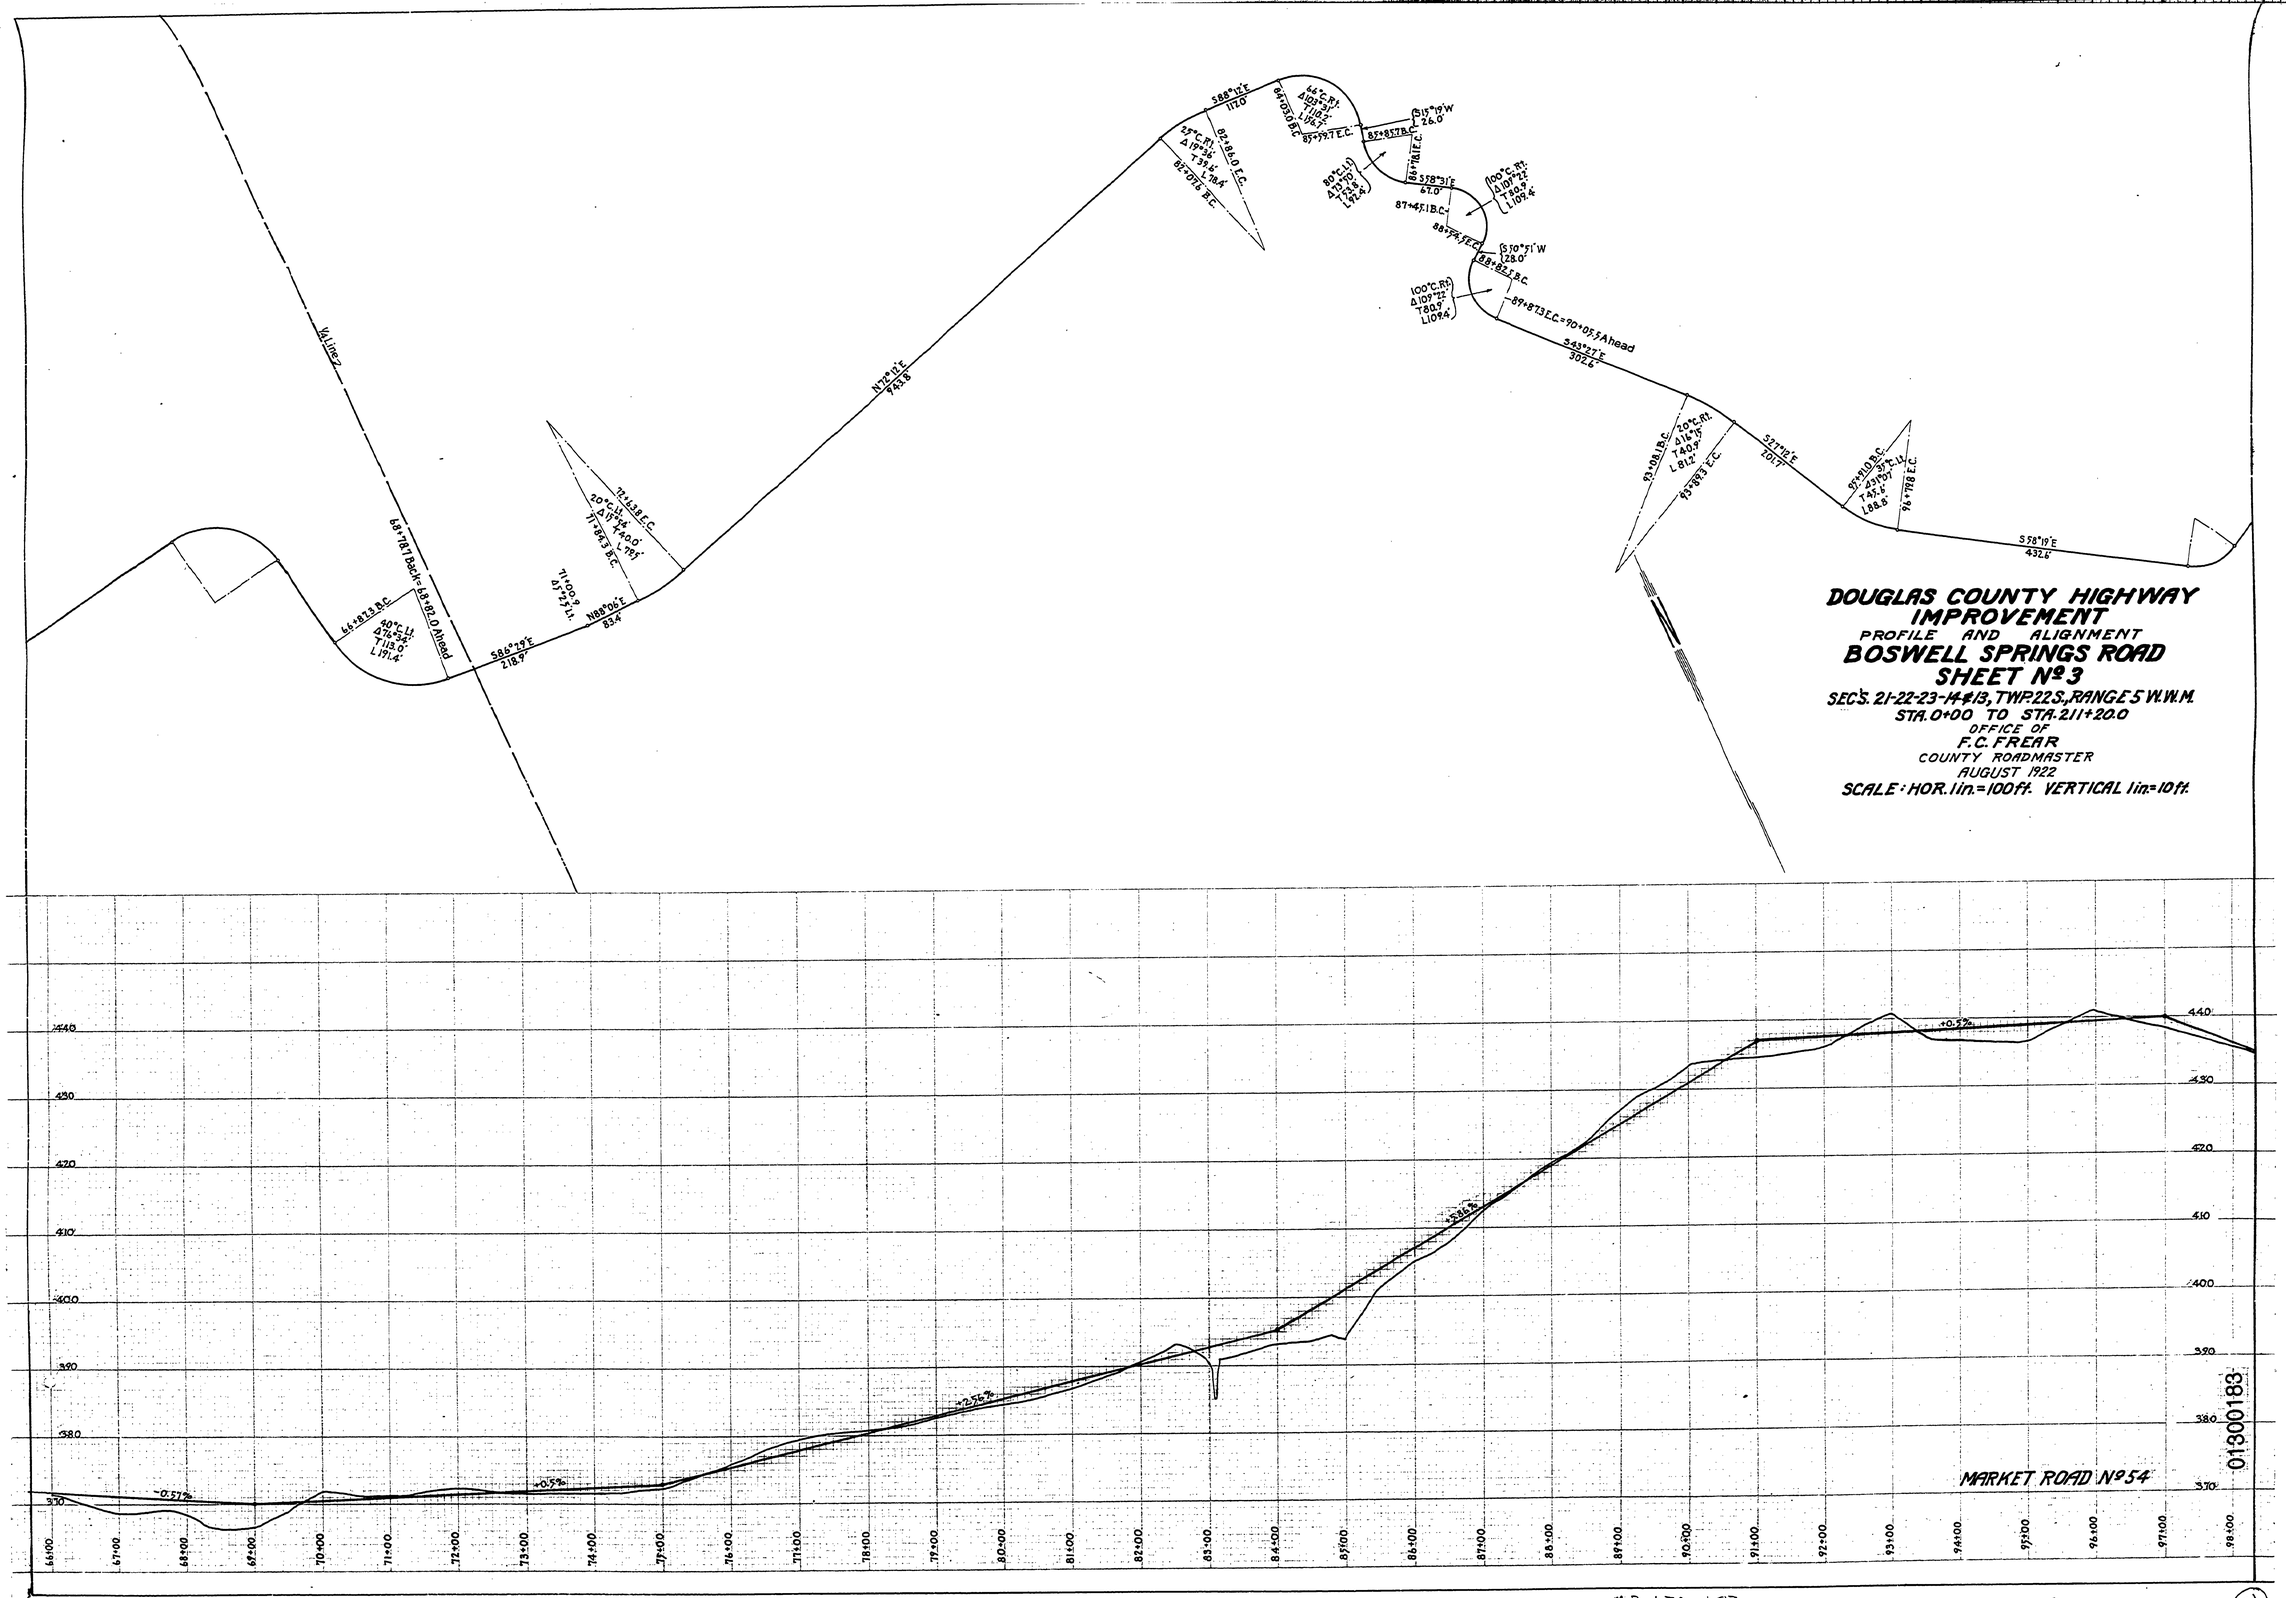
DOUGLAS COUNTY HIGHWAY IMPROVEMENT
PROFILE AND ALIGNMENT
BOSWELL SPRINGS ROAD
SHEET Nº 3
SEC'S. 21-22-23-14 & 13, T.W.P. 22 S., RANGE 5 W.W.M.
STA. 0+00 TO STA. 211+20.0
OFFICE OF
F.C. FREAR
COUNTY ROADMASTER
AUGUST 1922
SCALE: HOR. 1 in. = 100 ft. VERTICAL 1 in. = 10 ft.
MARKET ROAD Nº 54
~M.P. 1.30 - 1.83
01300183