DOUGLAS COUNTY HIGHWAY SURVEYS

PROFILE and ALIGNMENT

BOSWELL SPRINGS ROAD

PETITION OF G.M. COLE et al

IN

SECTIONS-19-30+13-14-21-22-23-24 - Twp. 22 S. R. 4-5 W.W.M

STA 279+40.3 TO STA 364+73.2

OFFICE OF

F. C. FREAR

COUNTY SURVEYOR & ROADMASTER

JUNE 1921

Sheet No 3

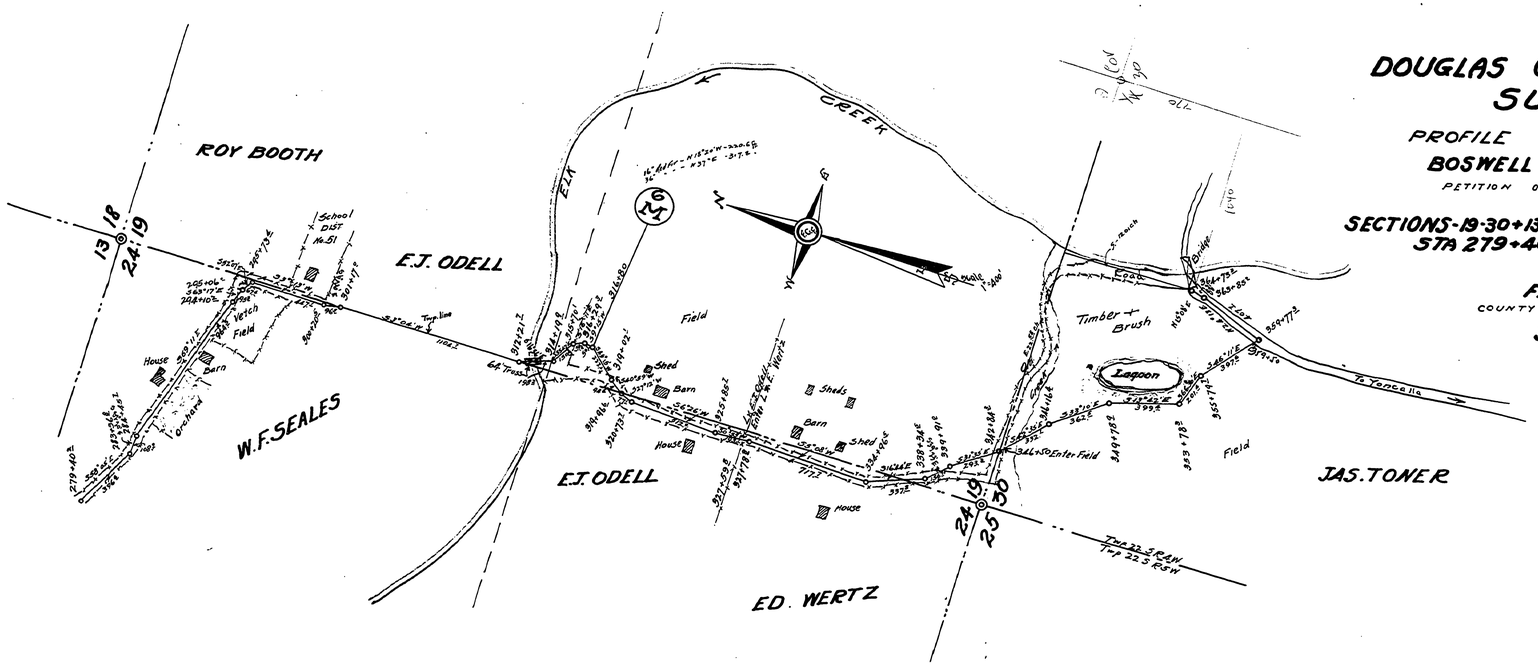

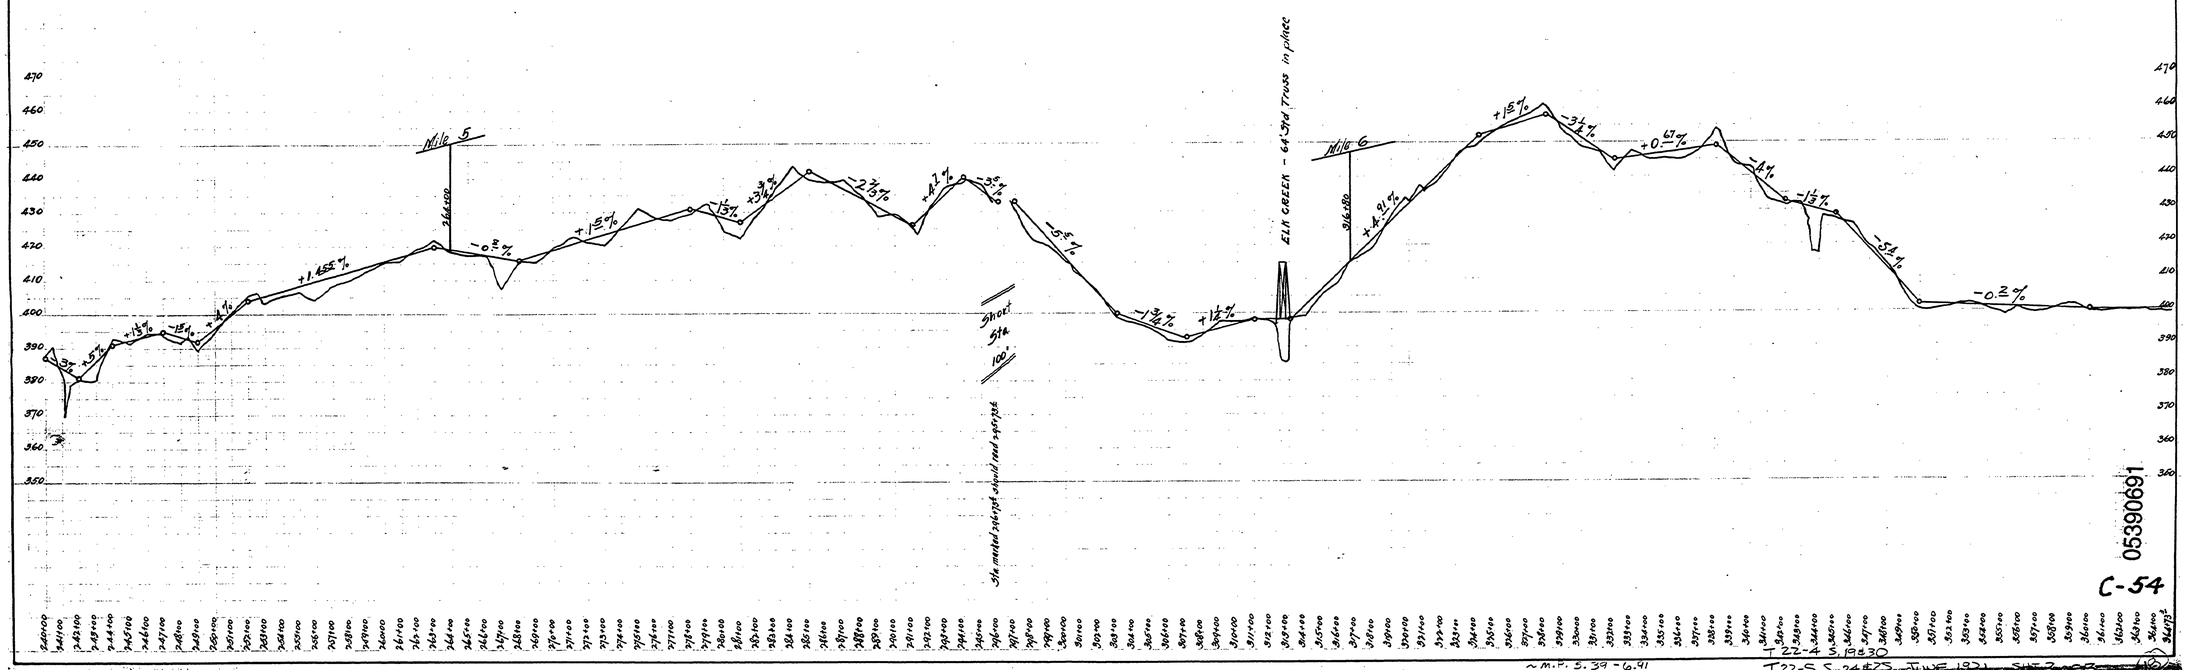

05390691

C-54