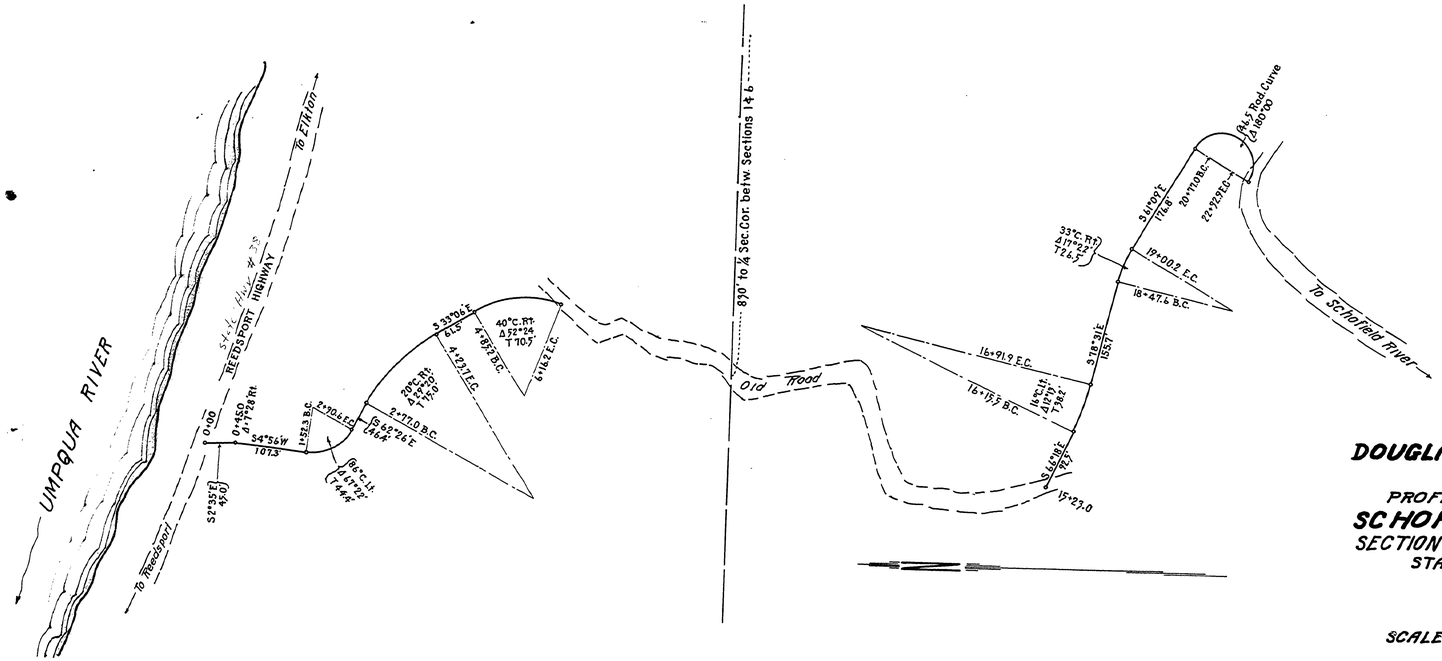


# DOUGLAS COUNTY HIGHWAY IMPROVEMENT

PROFILE AND ALIGNMENT

## SCHOFIELD RIVER ROAD

SECTION 1, TWP. 22 S., RANGE 12 W.W.M.

STA. 0+00 TO STA. 22+32.9

OFFICE OF
F. C. FREAR
COUNTY ROADMASTER
JULY 1922

SCALE: Hor. 1 in. = 100 ft. VERTICAL 1 in = 10 ft.




55

MARKET ROAD No 55

00000042

~M.P. 0.00 - 0.42

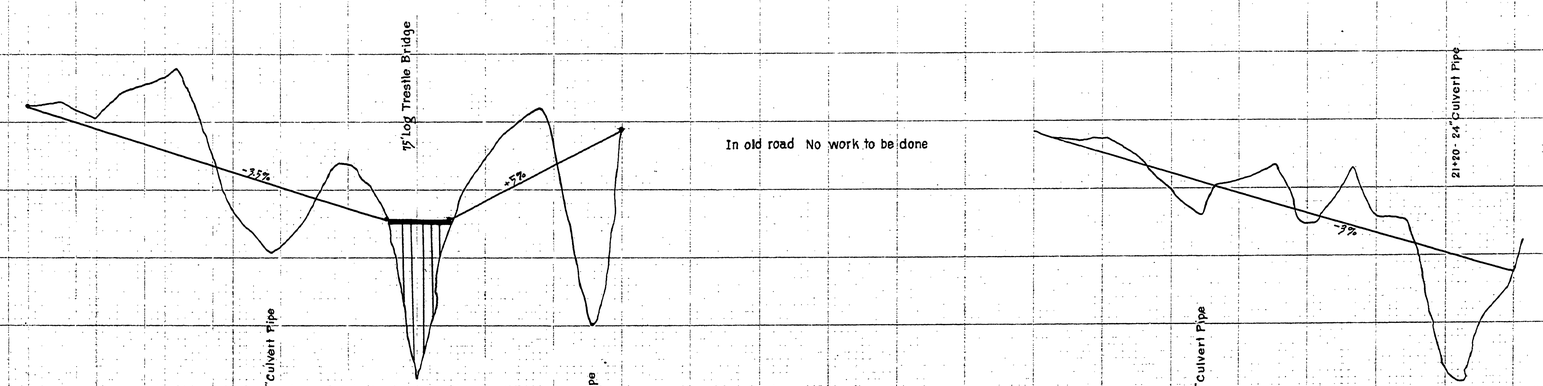T 22-12 Sec. JULY 1922

27