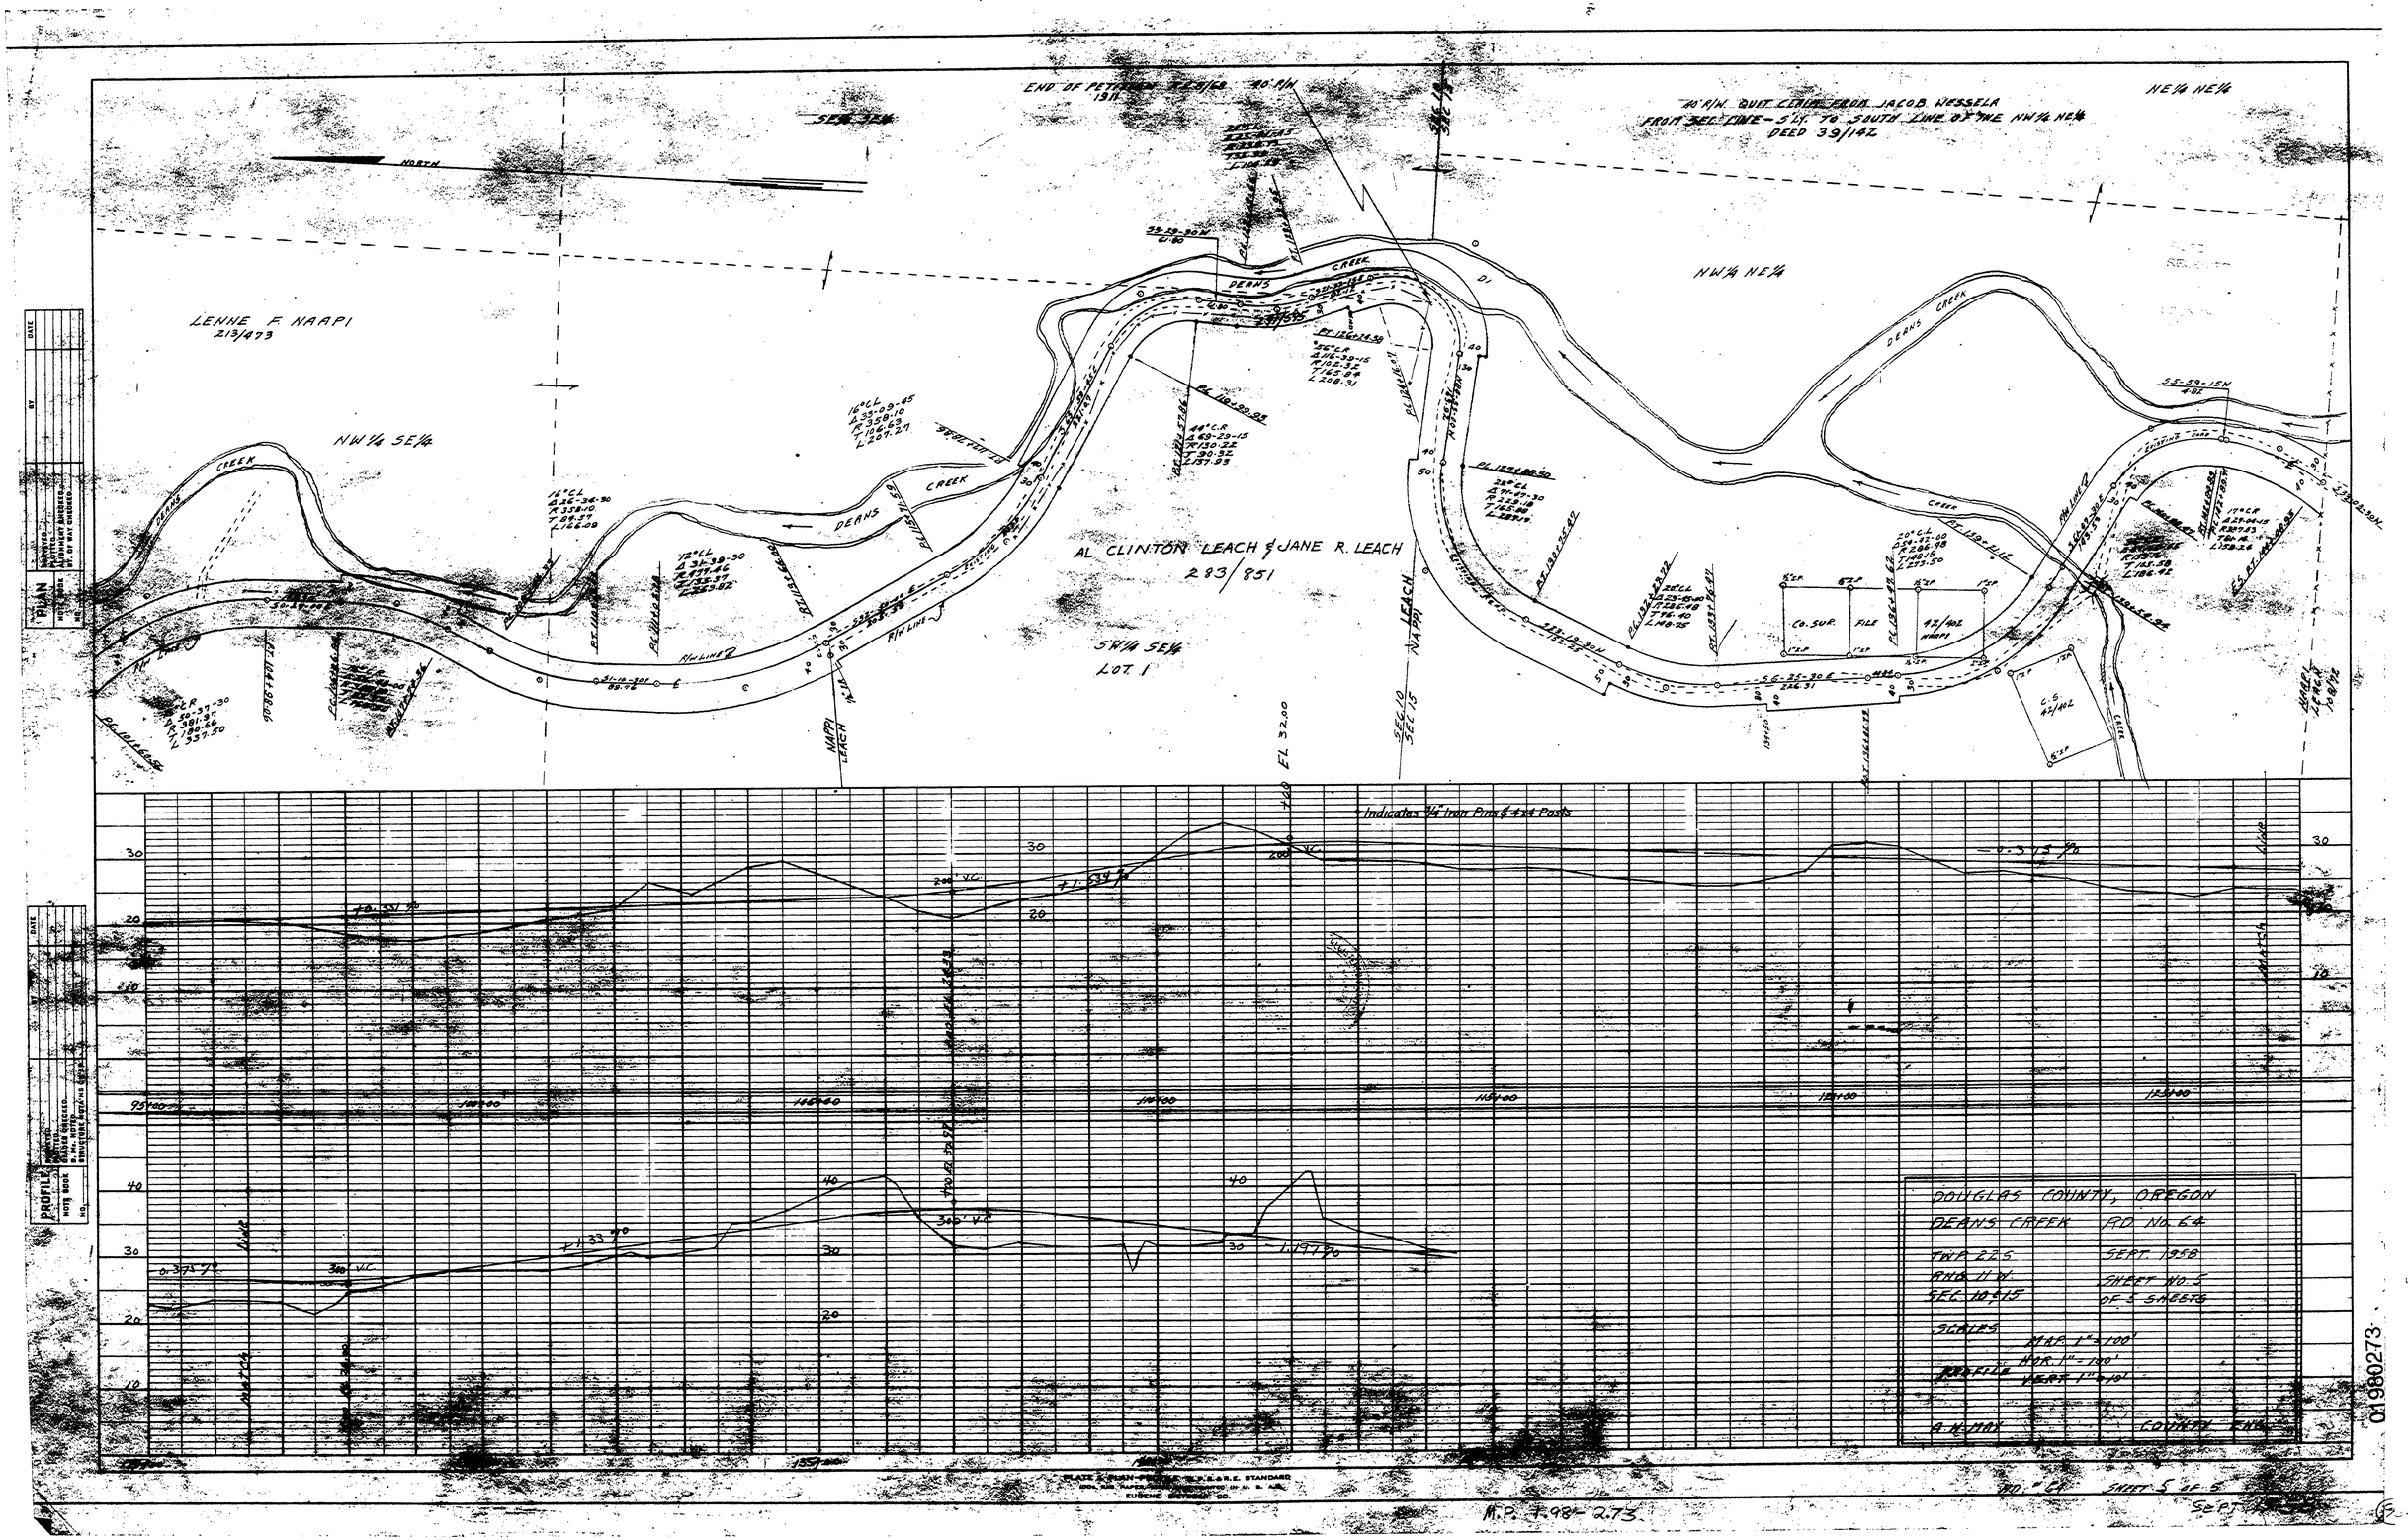
END OF PETITION 1911
40' R/W. QUIT CLAIM FROM JACOB WESSELA
FROM SEC. LINE - 5' W. TO SOUTH LINE OF THE NW¼ NE¼
DEED 39/142
NE¼ NE¼
NORTH
LENNE F. NAAPI
213/473
NW¼ SE¼
NW¼ NE¼
DEANS CREEK
AL CLINTON LEACH & JANE R. LEACH
283/851
SW¼ SE¼
LOT 1
NAAPI
LEACH
CO. SUR.
FILE
42/402
MAPS
C.S. 42/402
Indicates ¾" Iron Pipe & 4x4 Posts
DOUGLAS COUNTY, OREGON
DEANS CREEK RD. NO. 64
TWP. 22 S.
RNG. 11 W.
SEC. 10 & 15
SEPT. 1958
SHEET NO. 5
OF 5 SHEETS
SCALES
MAP 1" = 100'
HOR. 1" = 100'
VERT. 1" = 10'
A. N. MAX
COUNTY ENG.
NO. 64
SHEET 5 OF 5
SEPT. 1958
M.P. 1.98 - 2.73
PLATE 2 - PLAN-PROFILE - U.S.F.S.&B.E. STANDARD
EUGENE STATIONERY CO.
PLAN
PROFILE
DATE
BY
REVISIONS
NOTES
NO.
STRUCTURE NOTES
STRUCTURE NOTES
01980273