SEC. 27 TWP. 29S R 5W.W.M.

FILED
RECEIVED
MAY 22 1956
COUNTY SURVEYOR
DOUGLAS COUNTY, ORE.

REGISTERED PROFESSIONAL ENGINEER 4250 OREGON MAY 2, 1956 GEORGE E. GRUBB

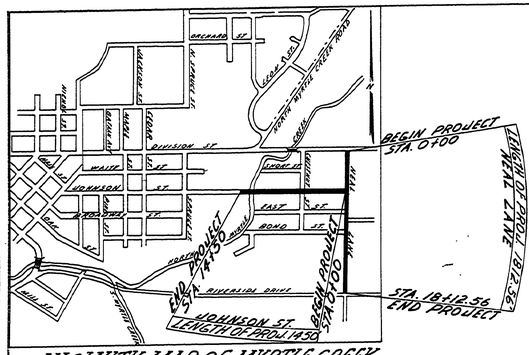

VICINITY MAP OF MYRTLE CREEK

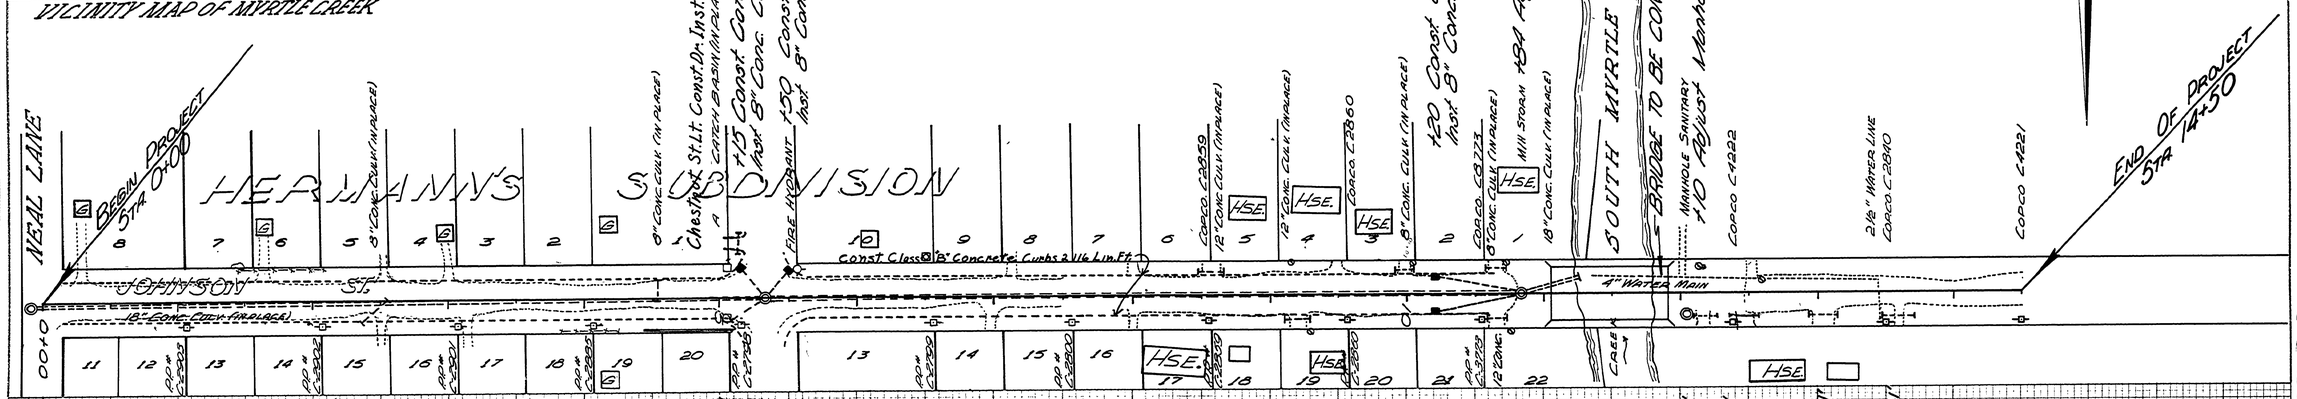
NEAL LANE
BEGIN PROJECT STA 0+00
HERMANN'S SUBDIVISION
JOHNSON ST.
8" CONC. CULV. (IN PLACE)
Chestnut St. Lt. Const. Dr. Inst. 8" C.C. 18'
CATCH BASIN (IN PLACE)
+15 Const. Catch Basin Inst. 8" Conc. Culv. 30'
FIRE HYDRANT
+50 Const. Catch Basin Inst. 8" Conc. Culv. 24'
Const. Class "B" Concrete Curbs 2 1/16 Lin. Ft.
COPCO C2859
12" CONC. CULV. (IN PLACE)
HSE.
COPCO C2860
8" CONC. CULV. (IN PLACE)
+20 Const. Catch Basins, Rt. & Lt. Inst. 8" Conc. Culv. 126'
COPCO C4171
8" CONC. CULV. (IN PLACE)
MH STORM +84 Adjust Manhole
18" CONC. CULV. (IN PLACE)
SOUTH MYRTLE CR.
BRIDGE TO BE CONST. BY OTHERS
MANHOLE SANITARY +10 Adjust Manhole
COPCO C4222
2 1/2" WATER LINE COPCO C2840
COPCO C4221
END OF PROJECT STA 14+50
4" WATER MAIN
18" CONC. CULV. (IN PLACE)
COPCO C2861
COPCO C2862
COPCO