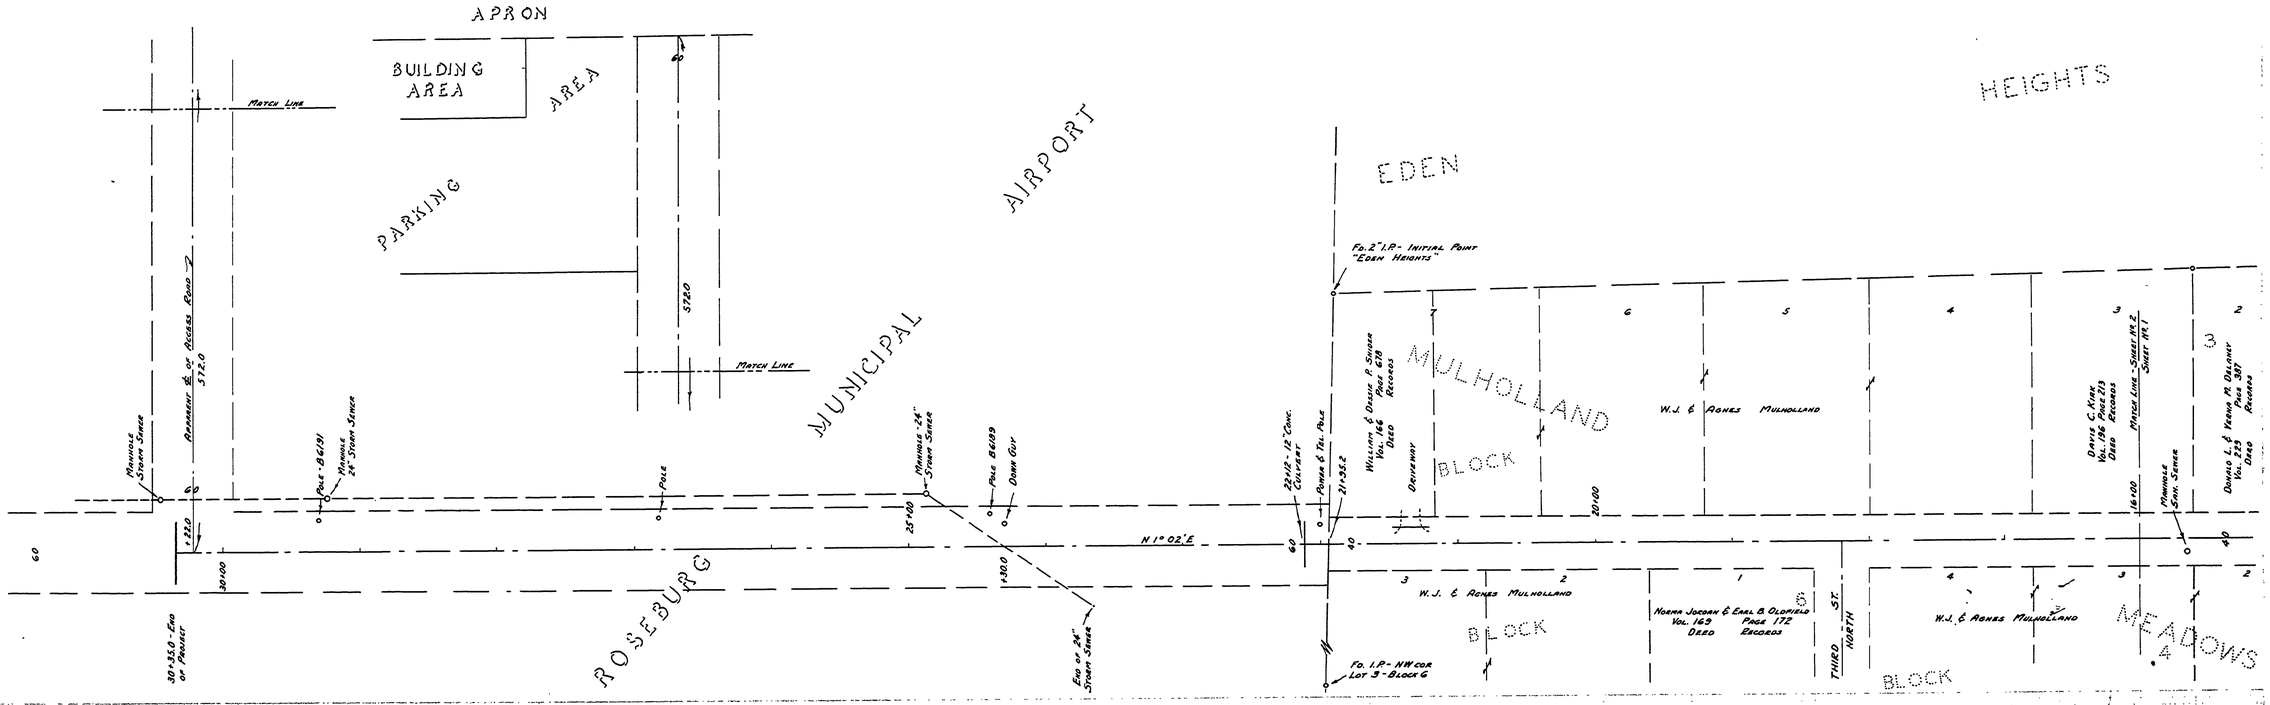

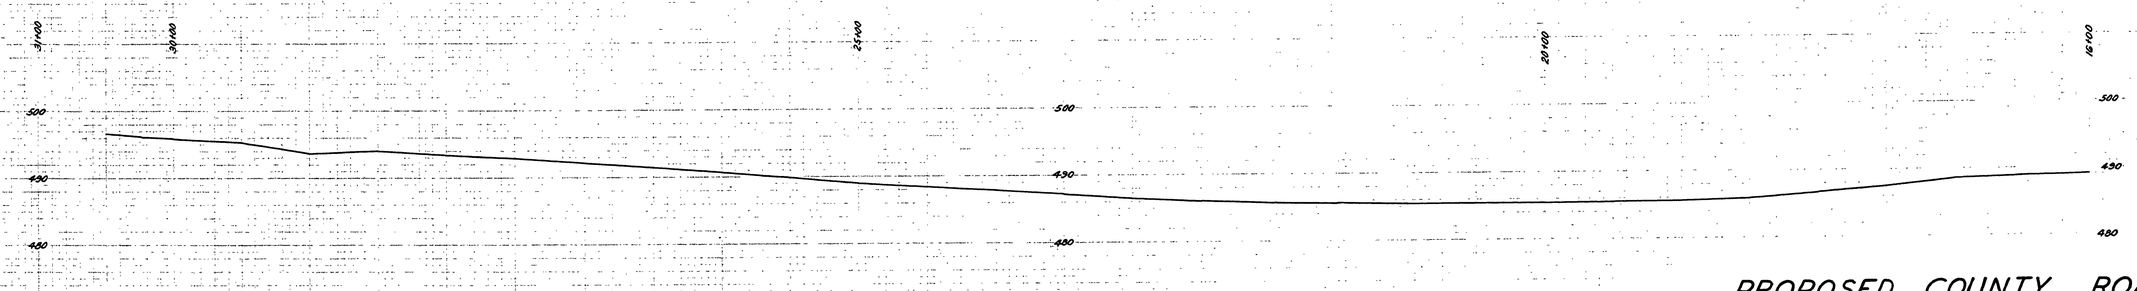

PROFILE
HOR. 1" = 50'
SCALE VERT. 1" = 10'

APPROVED, BY ORDER OF THE COUNTY COURT, THIS _____ DAY OF _____, 1954

C. C. Hice — COUNTY JUDGE
C. V. Buckley — COMMISSIONER
E. R. Metzger — COMMISSIONER

REGISTERED PROFESSIONAL ENGINEER 240 OREGON NOV 9 1953 WM. R. IRVING

PROPOSED COUNTY ROAD TO ROSEBURG AIRPORT

SECTIONS 12, 13, T27S, R6W, W.M.
DOUGLAS COUNTY, OREGON.

JUNE, 1954
SCALE 1" = 50'
SHEET No. 2 OF 2 SHEETS

ROAD No 217

RD217A02

ORIGINAL SURVEY: C. MATTO, C. HAYES, J. FIX, W. BRUN, A. FRANCIS
NOV. 1953

JUNE, 1954
SHT. 2 of 2