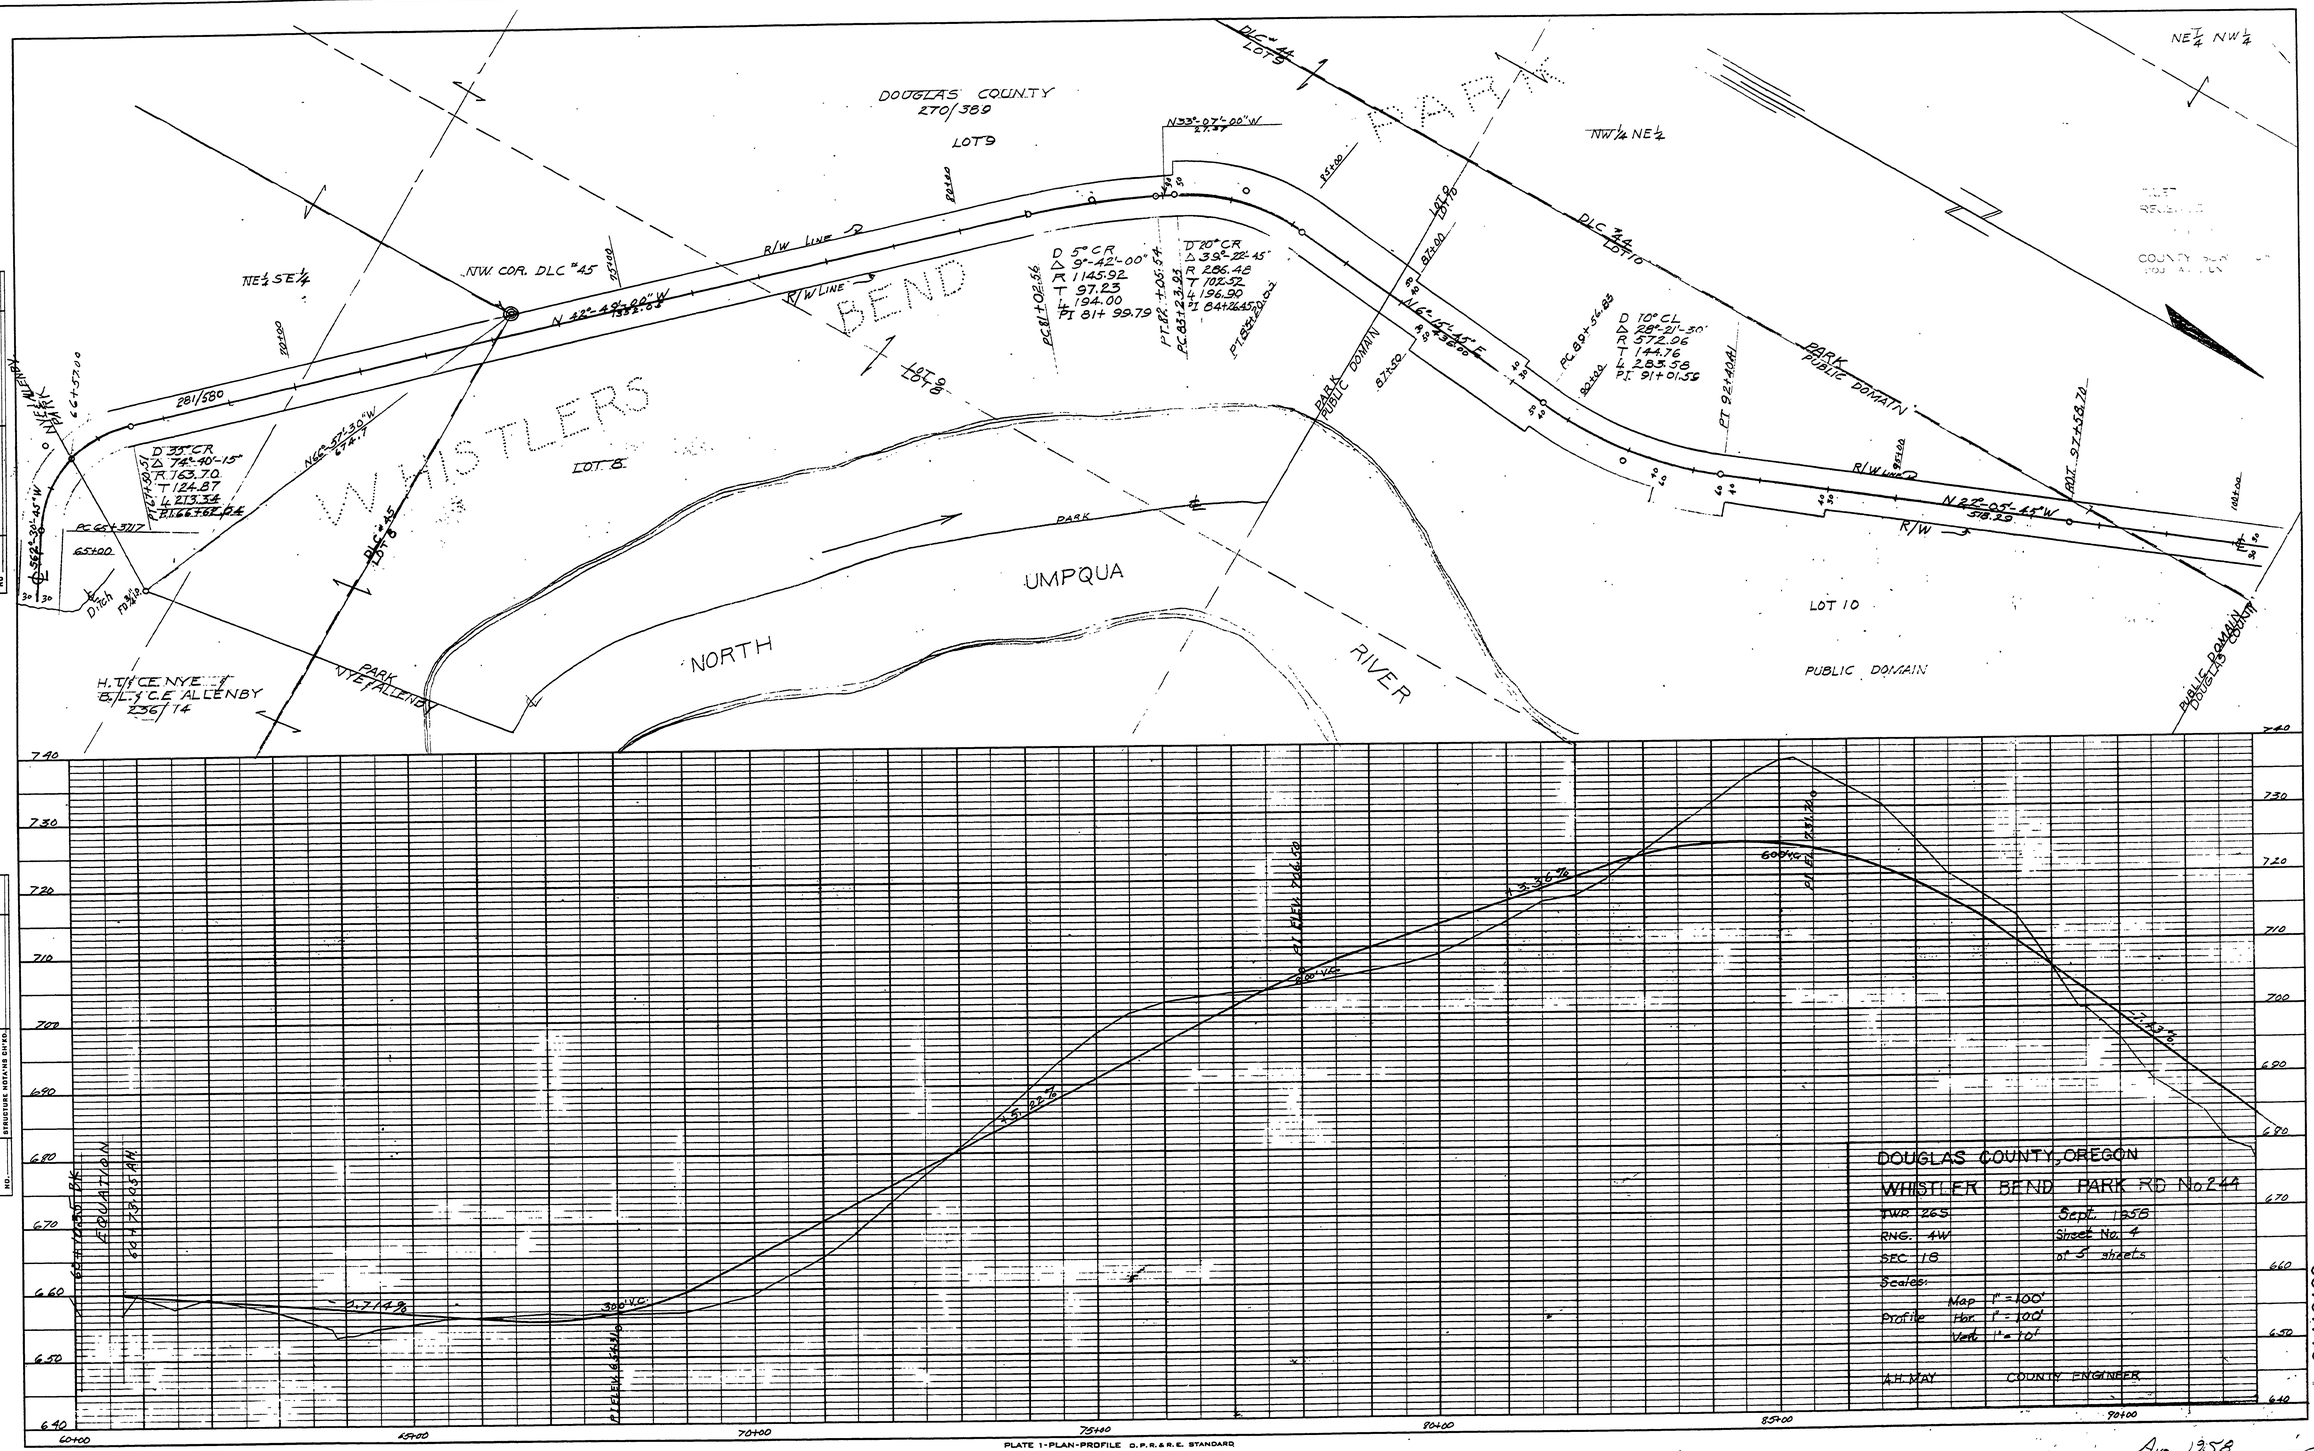

PLAN
SURVEYED.
PLOTTED.
ROADWAY CHECKED.
RT. OF WAY CHECKED.
NOTE BOOK
NO.

PROFILE
SURVEYED.
PLOTTED.
GRADES CHECKED.
BRIDGE NOTES.
STRUCTURE NOTE AND SURVEY.
NOTE BOOK
NO.

M.P. 1.41 - 1.90

C. Rd #244 Aug. 1958 sht. 4 of 5

(14)

01410190