FILED
Date: 2/7/2012 By: NLC
This survey consists of:
Map: ____
Narrative: ____
Corner Rpt: ____
DOUGLAS COUNTY

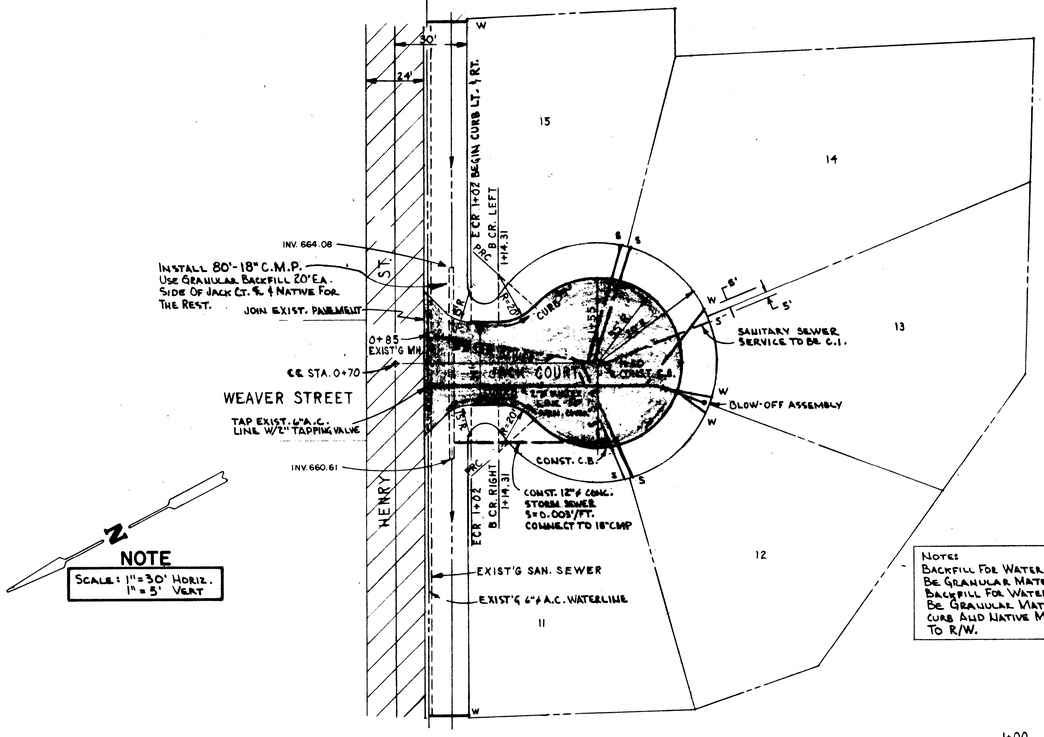

NOTE
SCALE: 1" = 30' HORIZ.
1" = 5' VERT.

NOTES
BACKFILL FOR WATER & SAN. SEWER MAINS SHALL BE GRANULAR MATERIAL.
BACKFILL FOR WATER & SEWER SERVICES SHALL BE GRANULAR MATERIAL FROM MAIN TO 2' BEHIND CURB AND NATIVE MATERIAL FROM THAT POINT TO R/W.

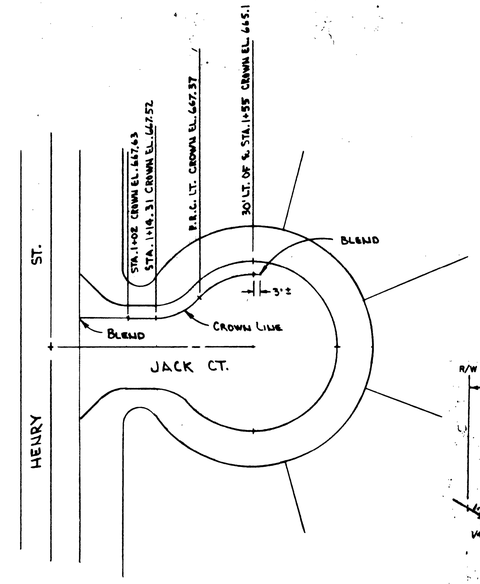

CROWN LINE DETAIL

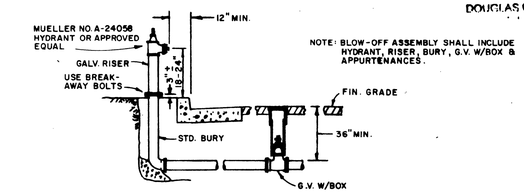

NOTE: BLOW-OFF ASSEMBLY SHALL INCLUDE HYDRANT, RISER, BURY, G.V. W/BOX & APPURTENANCES.

BLOW-OFF ASSEMBLY
N.T.S.

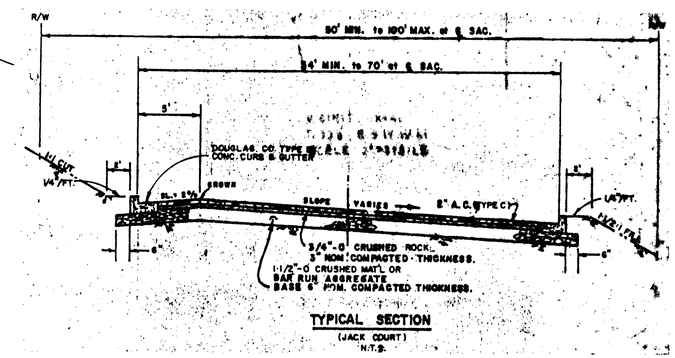

TYPICAL SECTION
(JACK COURT)
N.T.S.

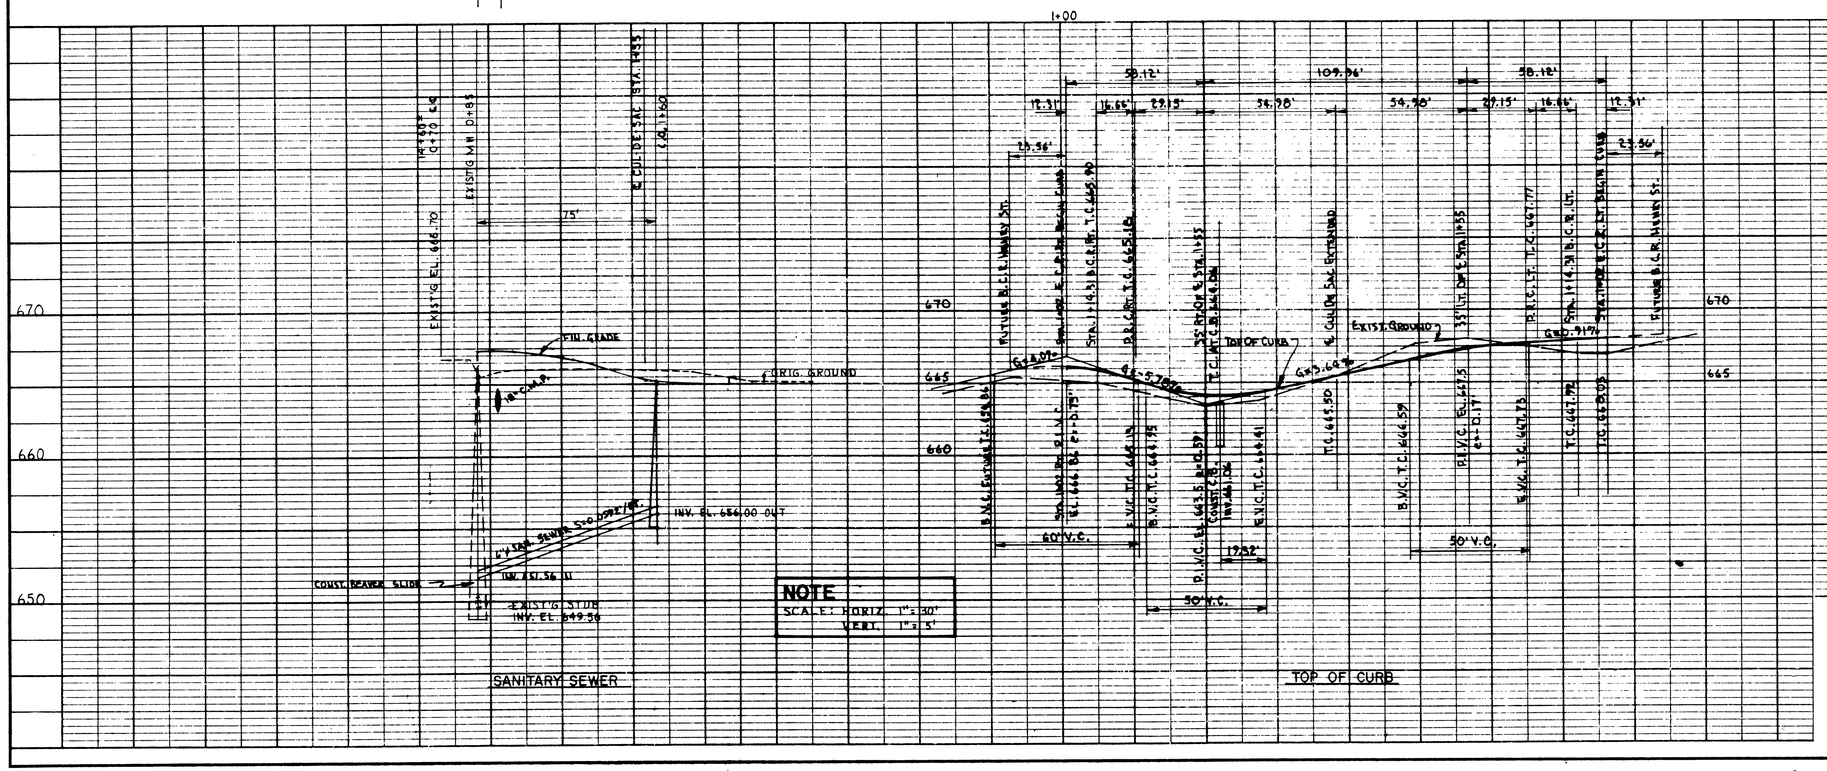

NOTE
SCALE: HORIZ. 1" = 30'
VERT. 1" = 5'

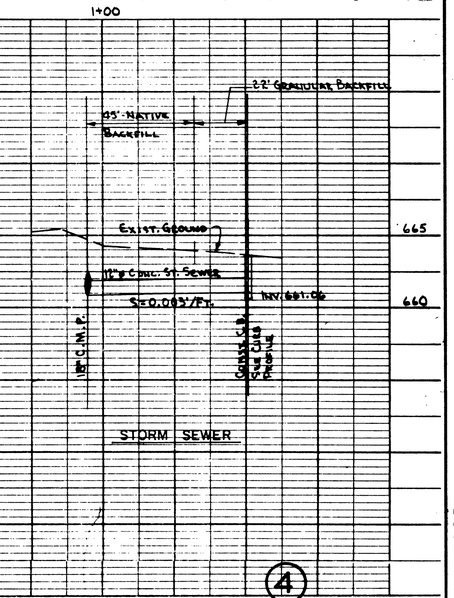

STORM SEWER

4

C & K BUILDERS	MYRTLE CREEK, OREGON	
JACK COURT STREET, WATER & SANITARY SEWER IMPROVEMENTS		
6	C & G ENGINEERING, ENGINEERING ARTS BUILDING, 3276 Commercial, S. E., SALEM, OREGON	SHEET 4 OF 4
		J.O. 6007.0010
DSGN CPW	DRWG. PJW WES	CHKD. LCY
DATE FEB., 1977		

REGISTERED PROFESSIONAL ENGINEER, OREGON, JULY 8, 1969, C. P. WESTWOOD

M.P. 0.00 - 0.02 CO RD 295F Sheet 4 of 4

00000002