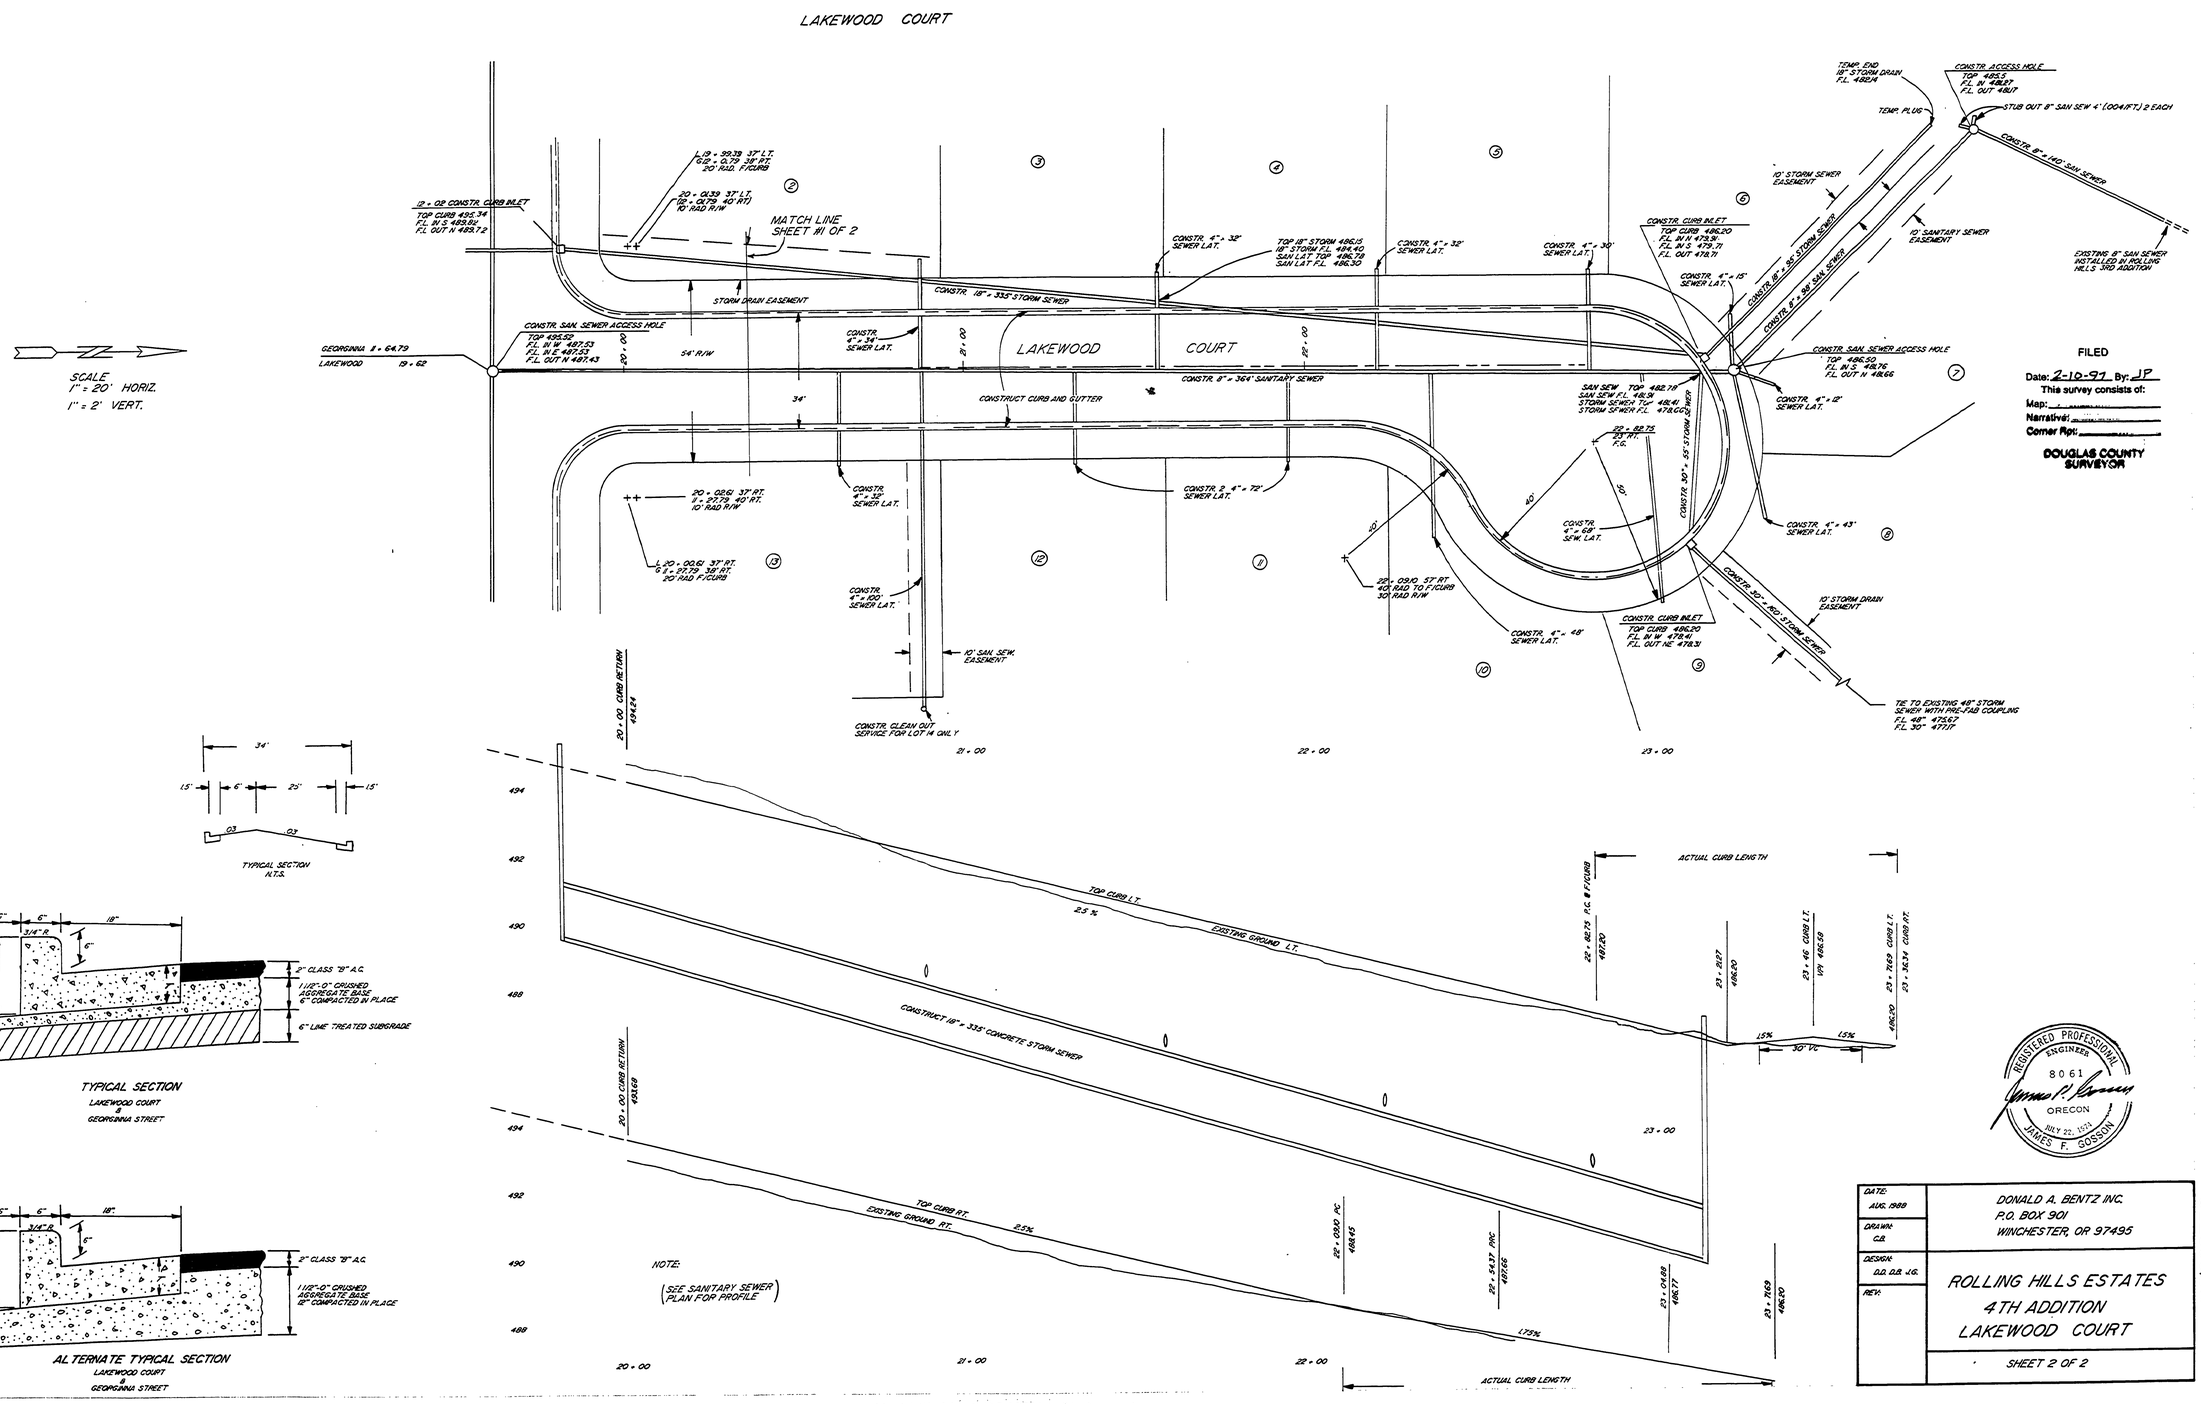
LAKEWOOD COURT
MATCH LINE SHEET #1 OF 2
SCALE
1" = 20' HORIZ.
1" = 2' VERT.
LAKEWOOD COURT
CONSTRUCT CURB AND GUTTER
CONSTRUCT 18" x 335' CONCRETE STORM SEWER
TYPICAL SECTION
N.T.S.
TYPICAL SECTION
LAKEWOOD COURT
&
GEORGINNA STREET
ALTERNATE TYPICAL SECTION
LAKEWOOD COURT
&
GEORGINNA STREET
NOTE:
(SEE SANITARY SEWER PLAN FOR PROFILE)
ACTUAL CURB LENGTH
TOP CURB L.T.
EXISTING GROUND L.T.
TOP CURB R.T.
EXISTING GROUND RT.
FILED
Date: 2-10-97 By: JP
This survey consists of:
Map:
Narrative:
Corner Rpt:
DOUGLAS COUNTY SURVEYOR
REGISTERED PROFESSIONAL ENGINEER
8061
OREGON
JULY 22, 1971
JAMES F. GOSSION
DATE: AUG. 1988
DRAWN: C.B.
DESIGN: D.D. D.B. J.G.
REV:
DONALD A. BENTZ INC.
P.O. BOX 901
WINCHESTER, OR 97495
ROLLING HILLS ESTATES
4TH ADDITION
LAKEWOOD COURT
SHEET 2 OF 2
RD00375C
ORIGINAL SURVEY
CO. RD. #375-C LAKEWOOD CT.
24