FILED

Date: 2-10-97 By: JB

This survey consists of:

Map: ____

Narrative: ____

Corner Flpt: ____

DOUGLAS COUNTY SURVEYOR

| | |
|---|---|
| SHEET | 3 OF 10 |
| PROJ. #16.0300 | |
| DATE | JUNE '79 |
| SCALE | HORIZ 1"=50' VERT 1"=10' |
| DWG NO. | 16-3 |

HOWARD BURDETTE

SANTA MARIA ESTATES PHASE I

STREETS AND STORM DRAINS

| NO | DATE | REVISION | BY | APPD |
|---|---|---|---|---|
| | | | | |

DES. HOJ DR. VR CHK. TLJ APPD. TLJ

ALPHA AND OMEGA ENGINEERS

REGISTERED PROFESSIONAL ENGINEER 9524 OREGON March 21 1979 HOWARD L. BURDETTE

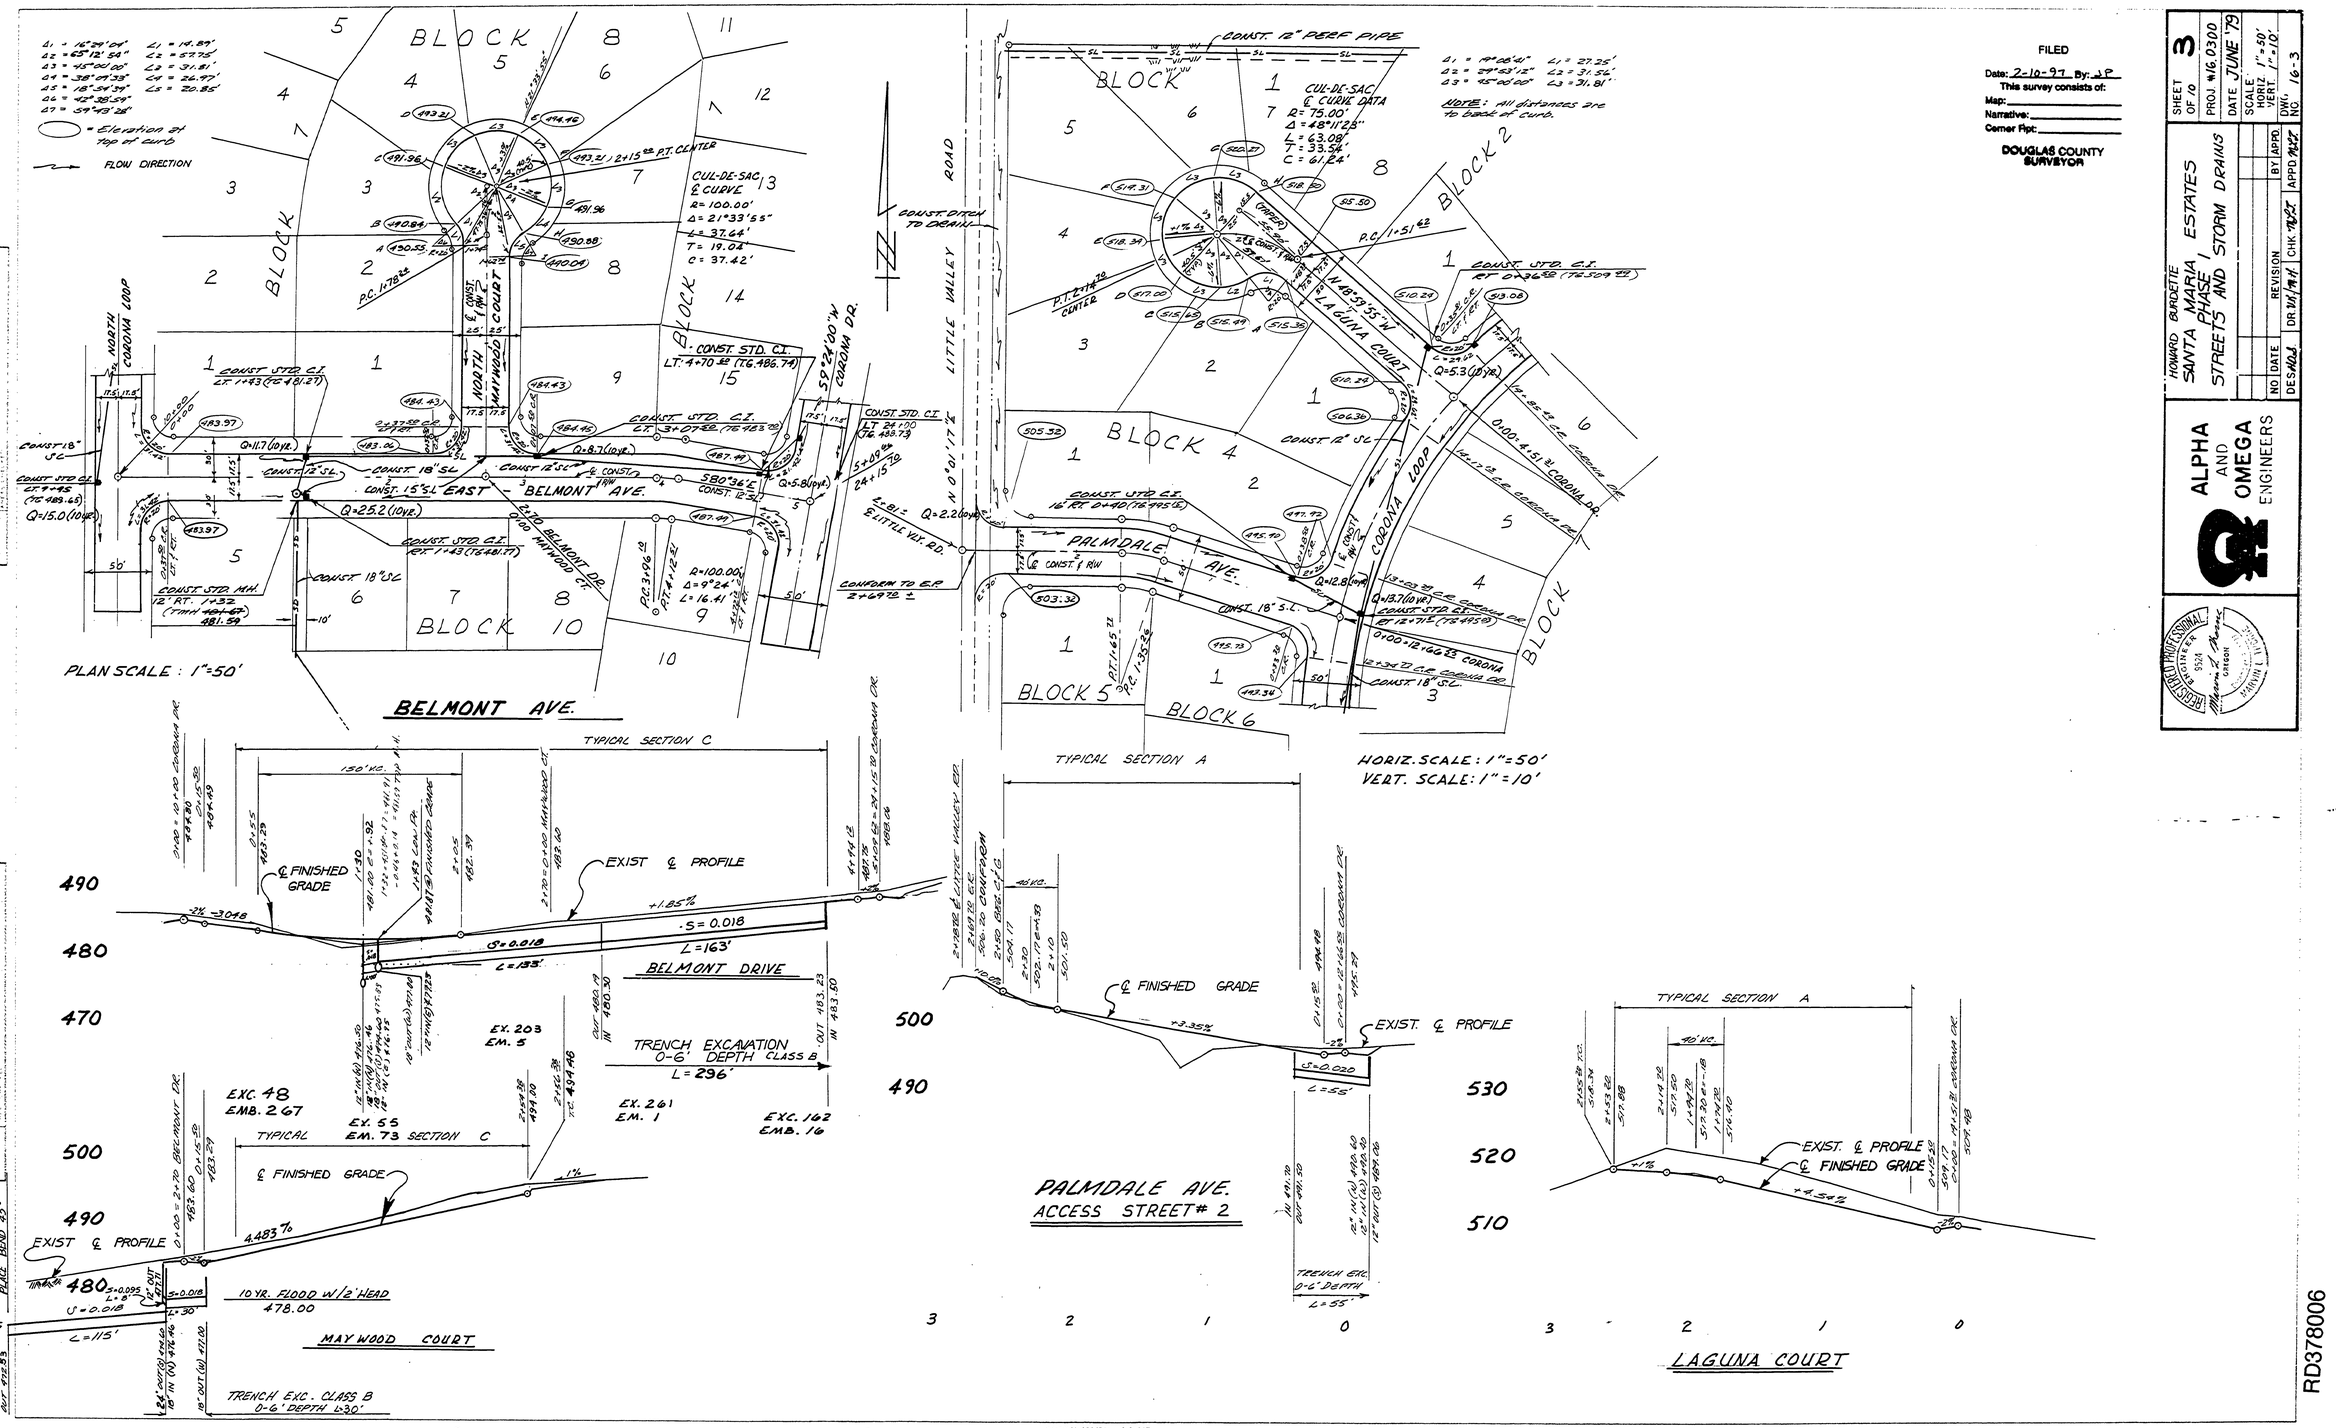


| | 0 | 1 | 2 | 3 | 4 | 5 | | | | | | | |
|---|---|---|---|---|---|---|---|---|---|---|---|---|---|
| EXCAVATION | 227 | 137 | 82 | 51 | 65 | 64 | 1353 | 1588 | 442 | | | | TOTAL EXC. 4738 |
| EMBANKMENT | 0 | 13 | 0 | 17 | 237 | 90 | 0 | 0 | 0 | | | | EMB. 719 |

"HIGHWAY FEDERAL AID SERIES" PLATE 4-SINGLE PLAN AND CROSS SECTION-FULL DOT "B" TYPE PRINTED IN U.S.A.

CO. RD. #378-C & -E & -D

(50)

RD378006