FILED

AUG 10 1997

COUNTY SURVEYOR
DOUGLAS COUNTY, ORE.

RIVERHILLS ESTATES

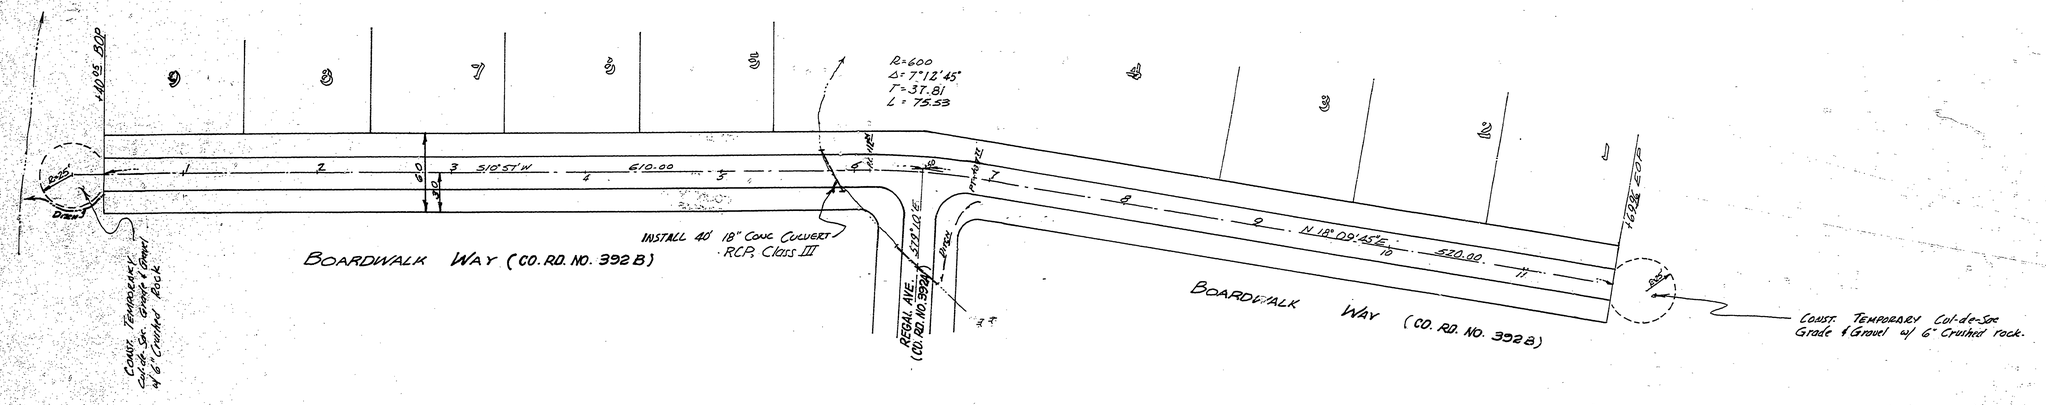

1"=50'

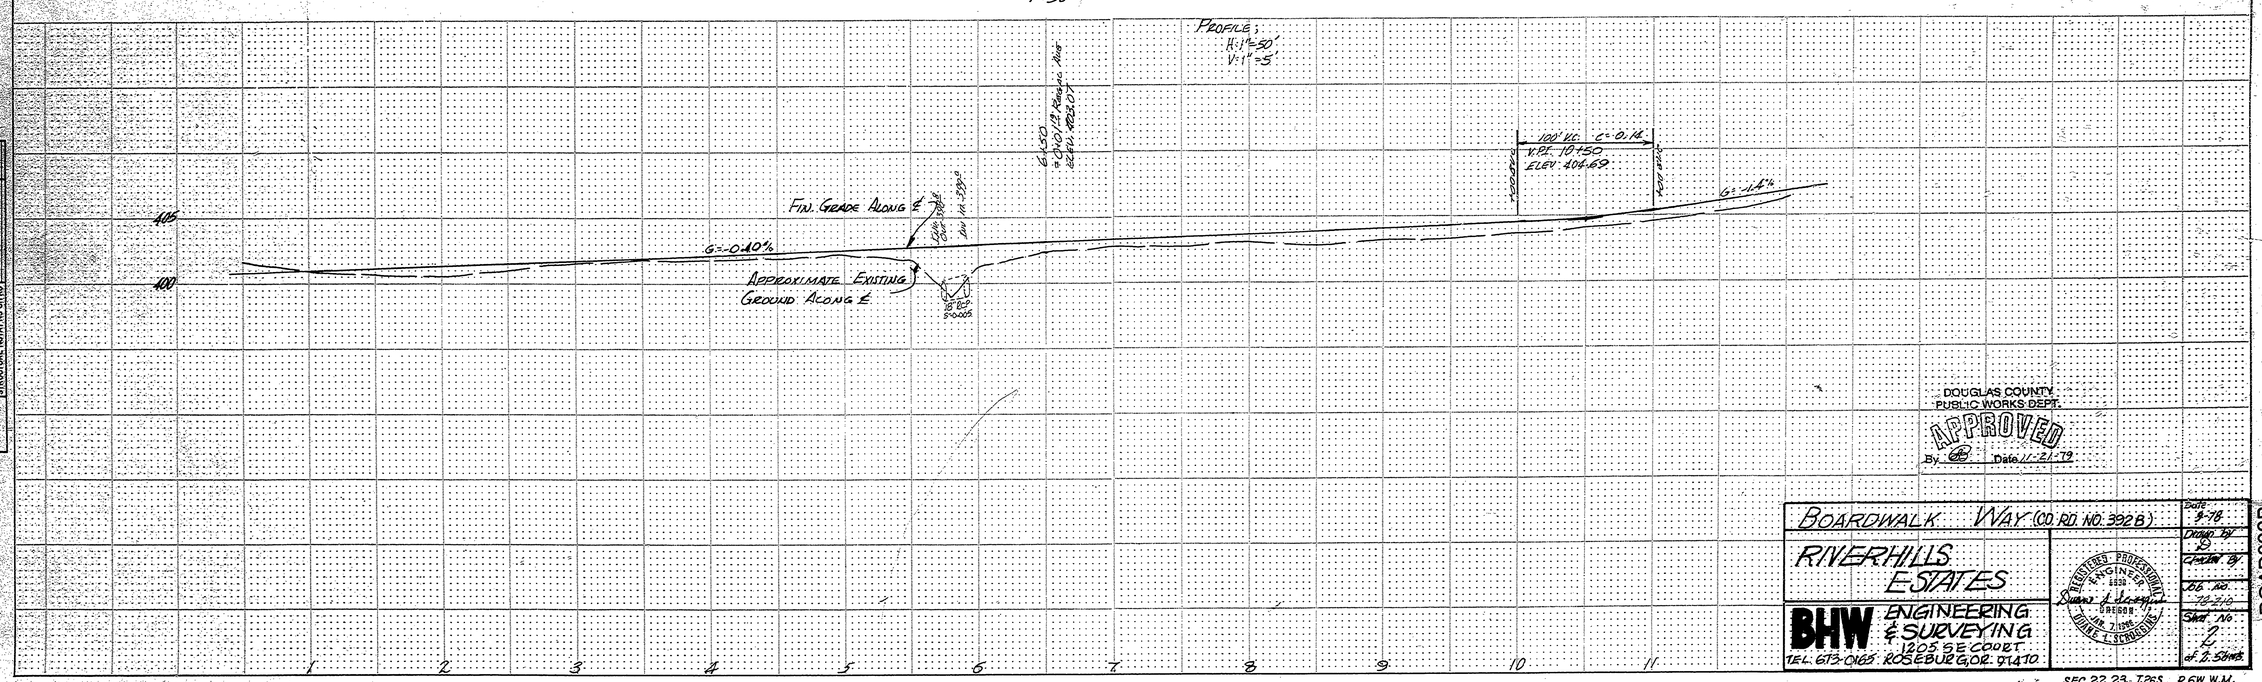

DOUGLAS COUNTY
PUBLIC WORKS DEPT.
APPROVED
By CB Date 11-21-79

BOARDWALK WAY (CO. RD. NO. 392B)	Date 9-78
RIVERHILLS ESTATES	Drawn by B
BHW ENGINEERING & SURVEYING 1205 SE COURT TEL. 673-0165 ROSEBURG, OR. 97470	Checked by
	Job No. 78-210
	Sheet No. 2 of 2 Sheets

REGISTERED PROFESSIONAL ENGINEER 6558 OREGON JAN. 7, 1945 DUANE L. SCHROEDER

SEC. 22, 23, T.26S., R.6W. W.M.

ROAD392B

PLAN — SURVEYED, PLOTTED, COMPUTED, CHECKED, RT. OF WAY CHECKED — NOTE BOOK — NO. — BY — DATE

PROFILE — SURVEYED, PLOTTED, COMPUTED, CHECKED, IN W.P. NOTED, STRUCTURE NOTATING CHKD — NOTE BOOK — NO. — BY — DATE

no longer a Co. Rd.

#392 B 1978

76