NOTES:

1) CONTRACTOR TO OBTAIN ALL PERMITS & COORDINATE WORK WITH REGULATORY AGENCY

2) ALL WATER LINE & APPURTENENCES TO CONFORM TO STANDARDS OF ROBERTS CREEK WATER DISTRICT

3) ALL SANITARY SEWER CONSTRUCTION TO CONFORM WITH GREEN SANITARY RULES & REGULATIONS

4) ALL STREET AND STORM DRAIN WORK TO CONFORM WITH DOUGLAS COUNTY STANDARDS FOR STREET CONSTRUCTION

5) STORM DRAIN CURB INLETS- DOUGLAS COUNTY STANDARD S-29

6) STORM DRAINS TO BE EITHER CONCRETE OR ALUMINUM (14 GAUGE)

7) WATERLINE SERVICES NOT A PART OF THIS PLAN.

FILED

Date: 1-31-97 By: JP

This survey consists of:

Map: _____

Narrative: _____

Corner Rec: _____

DOUGLAS COUNTY SURVEYOR

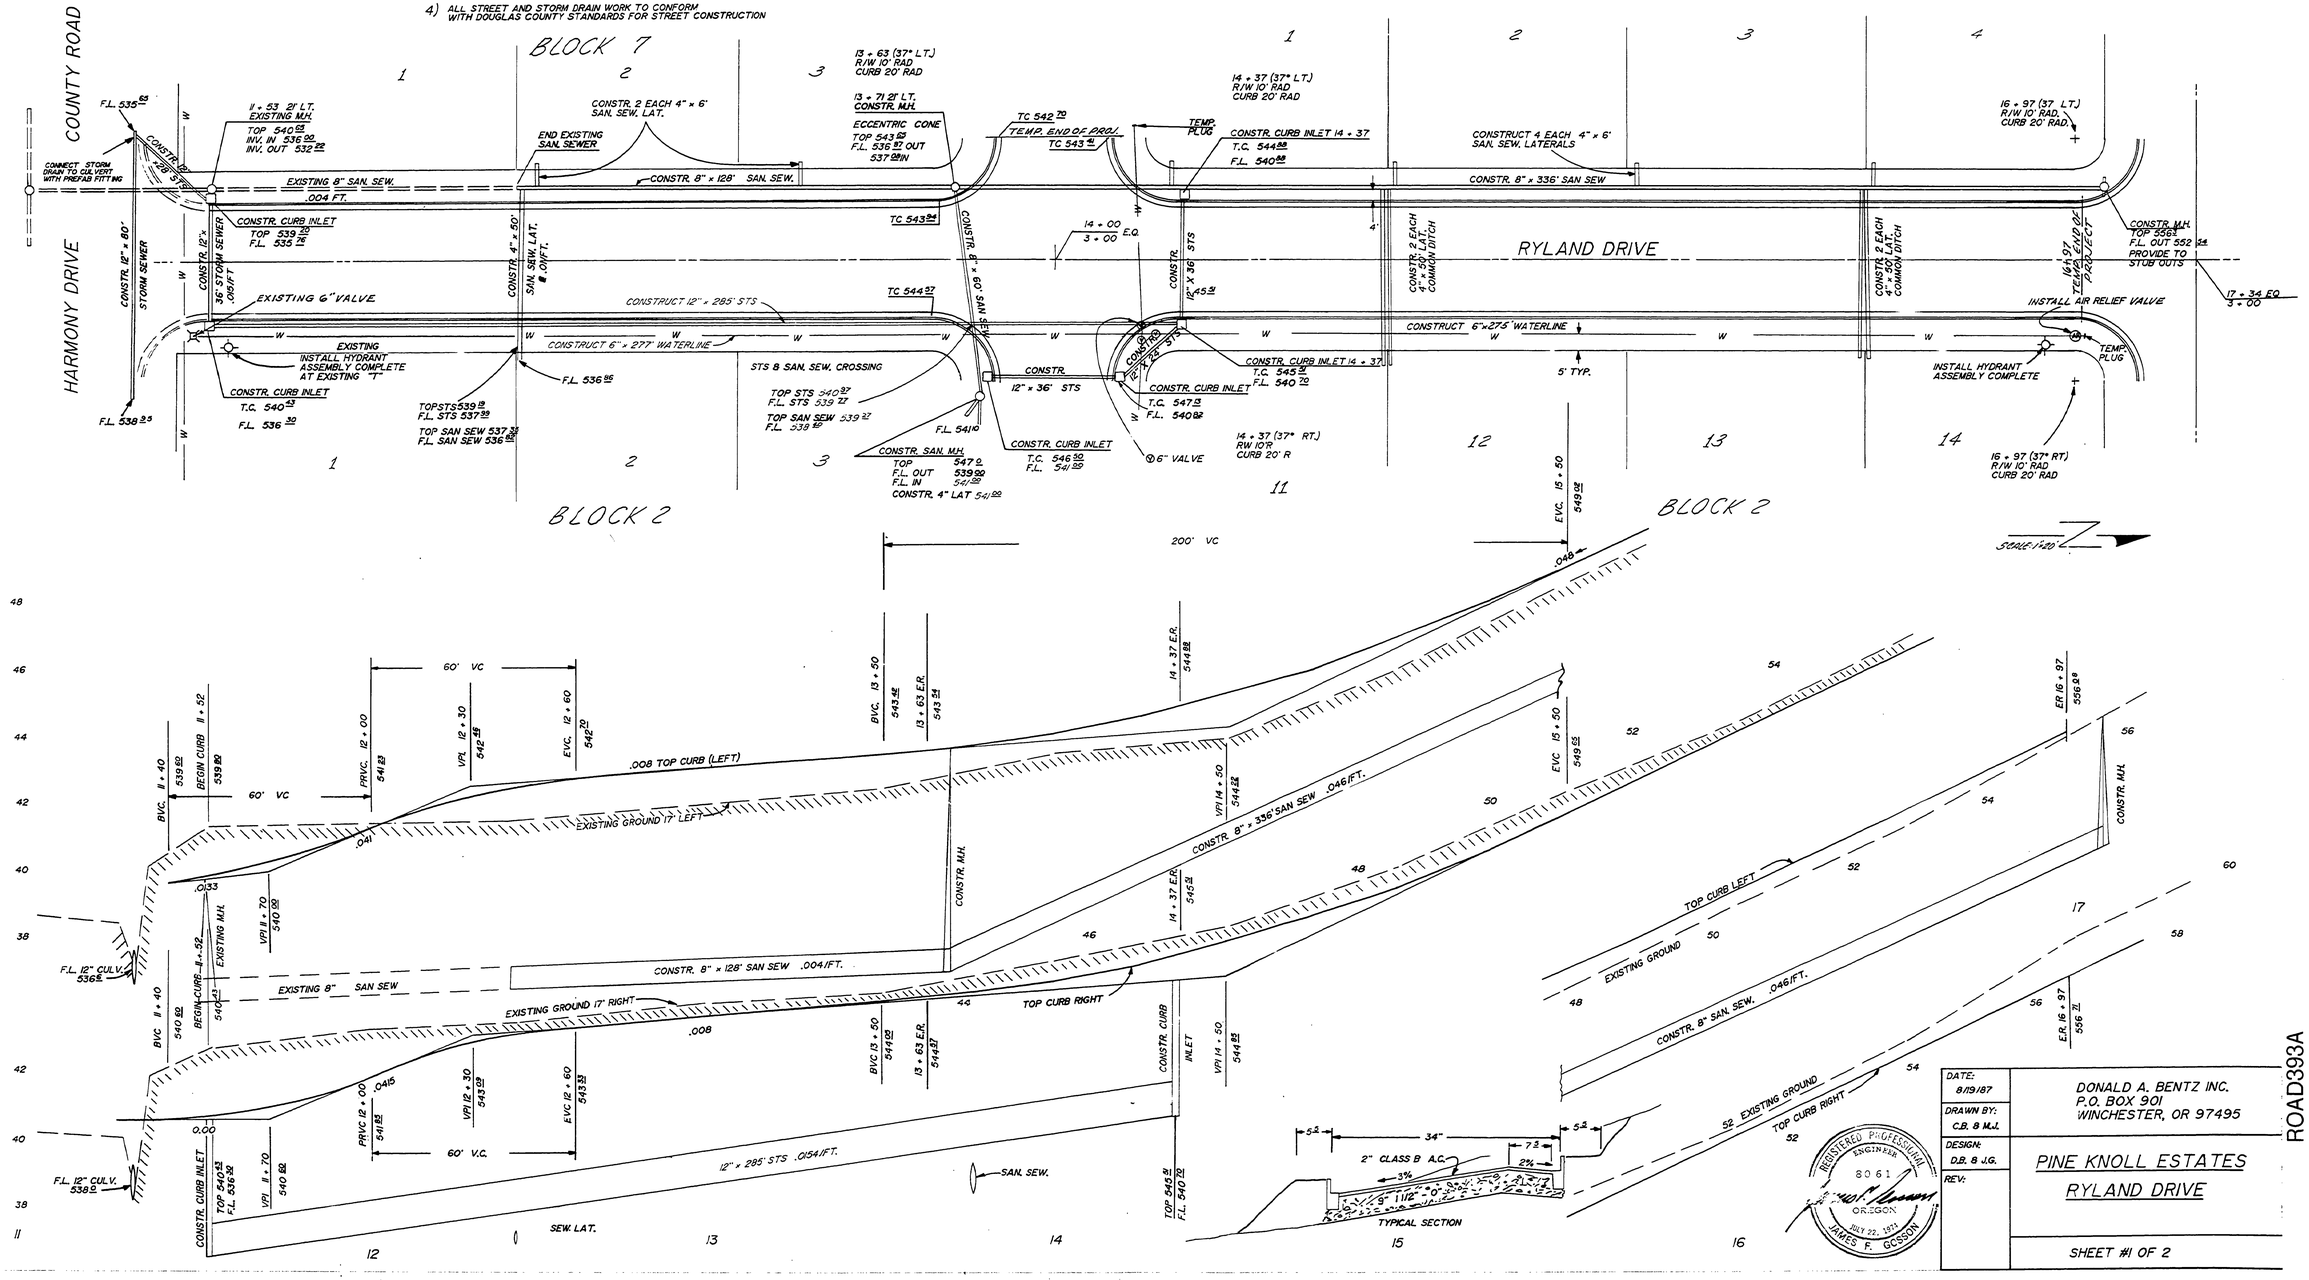


| | |
|---|---|
| DATE: 8/19/87 | DONALD A. BENTZ INC. P.O. BOX 901 WINCHESTER, OR 97495 |
| DRAWN BY: C.B. & M.J. | |
| DESIGN: D.B. & J.G. | PINE KNOLL ESTATES |
| REV: | RYLAND DRIVE |
| | SHEET #1 OF 2 |

ROAD393A

CO. RD. #393-A

77