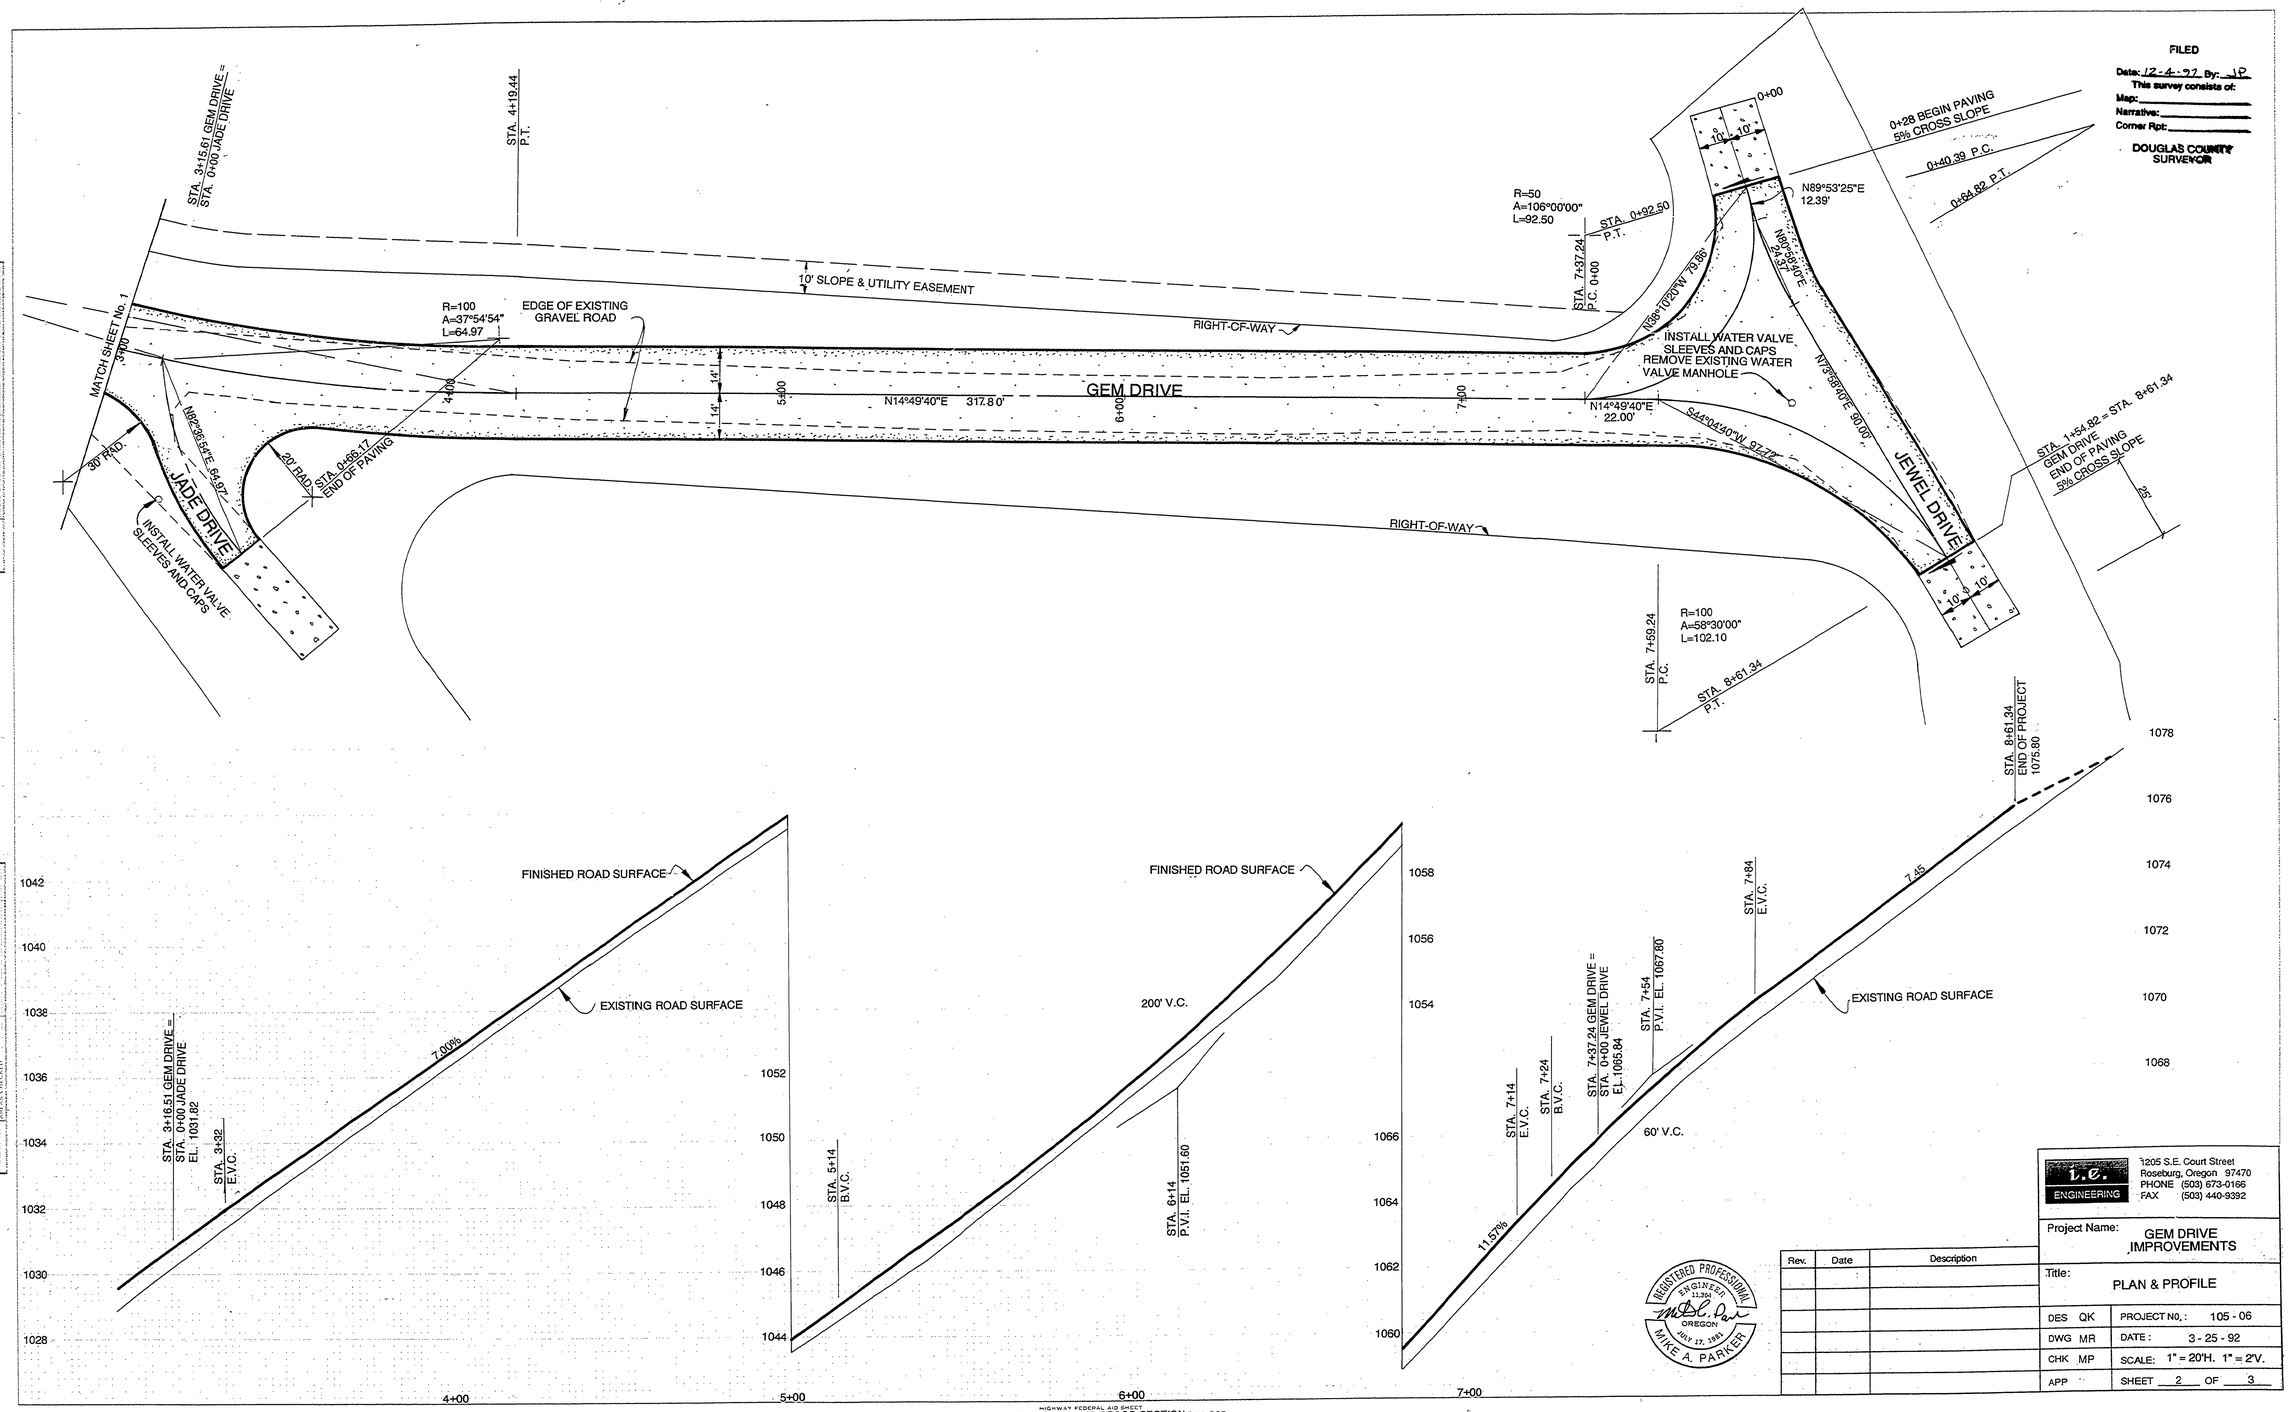

FILED

Date: 12-4-97 By: JP

This survey consists of:

Map: _____

Narrative: _____

Corner Rpt: _____

DOUGLAS COUNTY SURVEYOR

FINAL SURVEY		BY	DATE
	SURVEYED		
	PLOTTED		
	TEMPLATE		
	AREAS		
	COORD. CHECKED		
NOTE DISCRIP.			
NO.			

ORIGINAL SURVEY		BY	DATE
	SURVEYED		
	PLOTTED		
	TEMPLATE		
	AREAS		
	COORD. CHECKED		
NOTE DISCRIP.			
NO.			

I.E. ENGINEERING

7205 S.E. Court Street
Roseburg, Oregon 97470
PHONE (503) 673-0166
FAX (503) 440-9392

Project Name: GEM DRIVE IMPROVEMENTS

Title: PLAN & PROFILE

DES	QK	PROJECT NO.:	105 - 06
DWG	MR	DATE:	3 - 25 - 92
CHK	MP	SCALE:	1" = 20'H. 1" = 2'V.
APP		SHEET 2 OF 3	

Rev.	Date	Description

REGISTERED PROFESSIONAL ENGINEER
No. 11,264
OREGON
JULY 17, 1981
MIKE A. PARKER

00060015

HIGHWAY FEDERAL AID SHEET
PLATE 4-SINGLE PLAN AND CROSS SECTION-FULL DOT
INTERLINE
PRINTED IN U.S.A.

0006 0015

CO. RD. NO. 398.

80